


GEORGIA POWER COMPANY
PLANT MCDONOUGH - ATKINSON
CCR UNIT AP-1
CLOSURE PLAN DRAWINGS
COBB COUNTY, GEORGIA
JUNE 2025

LIST OF DRAWINGS	
SHEET	TITLE
1	TITLE SHEET
2	PRE-CLOSURE CONDITIONS TOPOGRAPHIC SITE MAP
3	PRE-CLOSURE CONDITIONS MAY 2014 SITE AERIAL
4	ESTIMATED BOTTOM OF CCR
5A	GENERAL SITE DEVELOPMENT PLAN - BARRIER WALL ALIGNMENT OPTION A
5B	GENERAL SITE DEVELOPMENT PLAN - BARRIER WALL ALIGNMENT B
6	GENERAL SITE DEVELOPMENT SECTIONS
7	CCR EXCAVATION PLAN
8	FINAL COVER ARMORING PLAN
9	FINAL GRADING PLAN
10	NORTH POND PROFILES & SECTIONS
11	SOUTH POND PROFILES & SECTIONS
12	COVER SYSTEM DETAILS
13	STORMWATER MANAGEMENT DETAILS - SHEET 1
14	STORMWATER MANAGEMENT DETAILS - SHEET 2
15	STORMWATER MANAGEMENT DETAILS - SHEET 3
16	STORMWATER MANAGEMENT DETAILS - SHEET 4
17A	BARRIER WALL PROFILE - SHEET 1 OPTION A
17B	BARRIER WALL PROFILE - SHEET 1 OPTION B
18A	BARRIER WALL PROFILE - SHEET 2 OPTION A
18B	BARRIER WALL PROFILE - SHEET 2 OPTION B
19	BARRIER WALL SECTIONS - SHEET 1
20	BARRIER WALL SECTIONS - SHEET 2
21	BARRIER WALL DETAILS
22	COMPLIANCE WELL MONITORING NETWORK
	PERMIT BOUNDARY SURVEYS
P470-5(1)	ASH POND 1 PERMIT BOUNDARY SURVEY

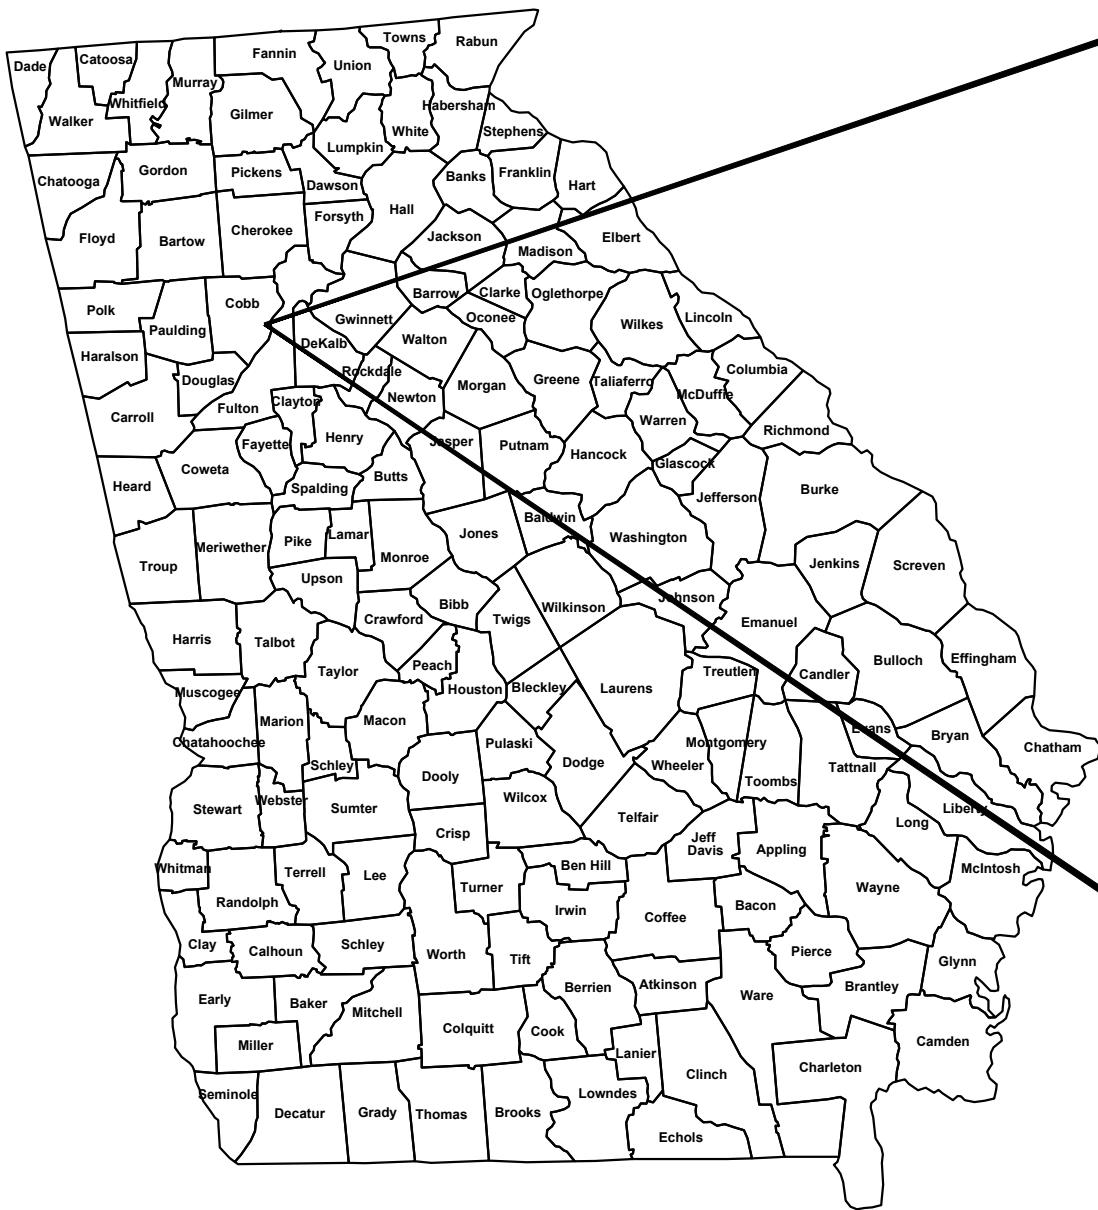


SITE VICINITY MAP



REF: USGS 7.5 MINUTE SERIES TOPOGRAPHIC QUADRANGLE:
MABLETON, GA 1992 & NORTHWEST ATLANTA, GA 1993

SITE LOCATION MAP

 

CONTACT INFORMATION

ENGINEER

GREGORY L. HEBELER, P.E.
WSP USA INC.
5170 PEACHTREE ROAD
BLDG. 100, SUITE 300
ATLANTA, GA 30341
TELEPHONE: 770-496-1893

PREPARED BY:



RESPONSIBLE OFFICIAL

MANAGER
ENVIRONMENTAL AFFAIRS
GEORGIA POWER COMPANY
241 RALPH MCGILL BLVD.
BIN 10221
ATLANTA, GA 30308
TELEPHONE: 404-506-6505

PREPARED FOR:



PROPERTY OWNER

GEORGIA POWER COMPANY
241 MCGILL BLVD.
ATLANTA, GA 30308
TELEPHONE: 404-506-6505



06/2025
ISSUED FOR PERMITTING

CLIENT
SOUTHERN COMPANY SERVICES




PROJECT
PLANT MCDONOUGH - ATKINSON
CCR UNIT AP-1
CLOSURE PLAN DRAWINGS





TITLE
TITLE SHEET

CONSULTANT	YYYY-MM-DD	2025-06-06
	DESIGNED	GLH
	PREPARED	RMS
	CHECKED	MP
	REVIEWED / APPROVED	GLH

PROJECT NO. 1777449	PROJECT ID MCD15017	REV. 0	SHEET 1
------------------------	------------------------	-----------	------------

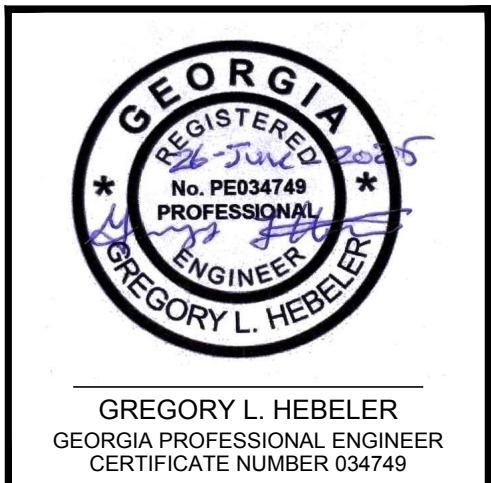

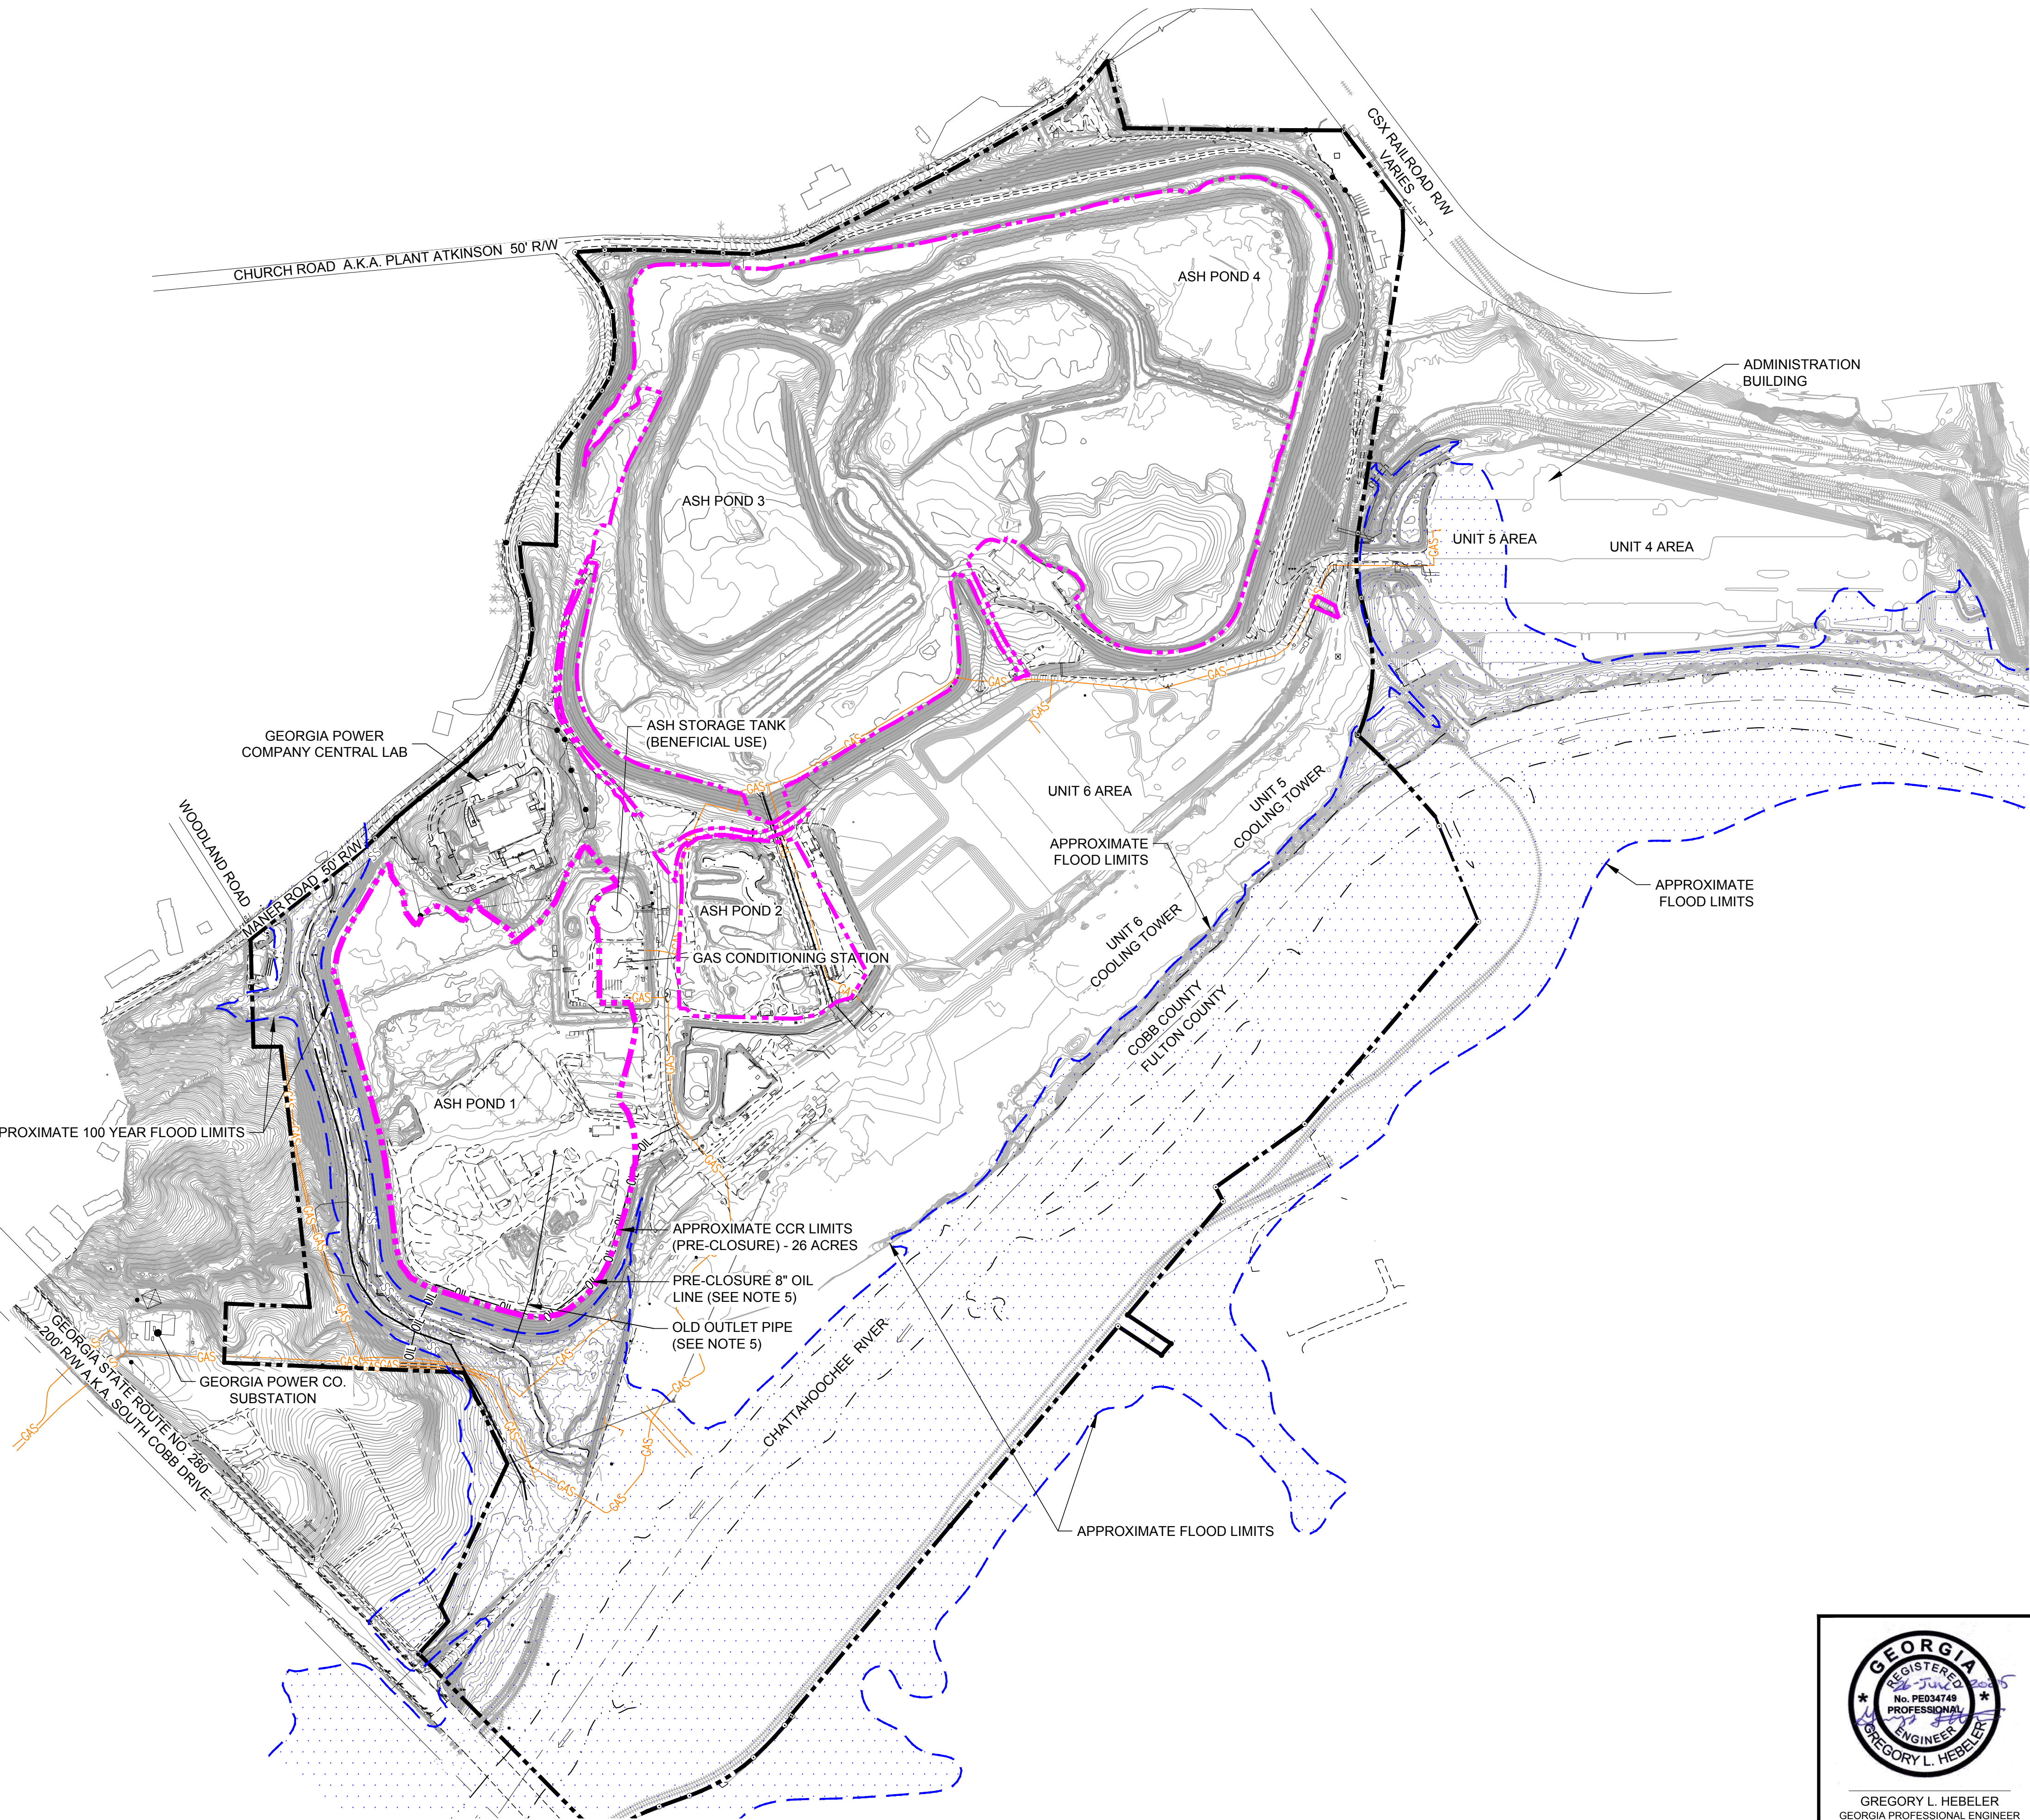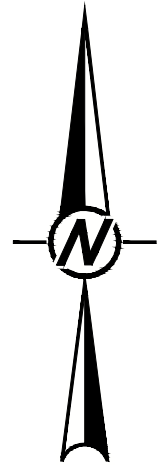

LEGEND

- PROPERTY LINE
- APPROXIMATE CCR LIMITS (PRE-CLOSURE)
- FLOODPLAIN (APPROXIMATE) (100 YR)
- PRE-CLOSURE GROUND CONTOURS
- EXISTING FENCE LINE
- EXISTING GAS LINE

NOTES

- COORDINATE SYSTEM IS GEORGIA STATE PLANE NAD 83 (1994), WEST ZONE.
- PRE-CLOSURE CONTOURS SHOWN ON THIS PLAN ARE AT 1' INTERVALS.
- ASH PONDS 2, 3 AND 4 ARE SHOWN FOR INFORMATION ONLY.
- PIPE AND INACTIVE UTILITIES WITHIN AP-1 LIMITS TO BE REMOVED OR ABANDONED IN PLACE VIA GROUTING PRIOR TO OR DURING CLOSURE.

REFERENCES

- THE PRE-CLOSURE SITE TOPOGRAPHY AND CONTOUR ELEVATIONS WERE PROVIDED BY GEORGIA LAND DEPARTMENT AND METRO ENGINEERING AND SURVEYING CO, INC. THE DATE OF THE SURVEY PROVIDED AND SHOWN ON THIS SET OF PLANS IS 10-16-2012. REFER TO THE SURVEY DRAWING TITLED "TOPOGRAPHIC MAP PREPARED FOR GEORGIA POWER COMPANY PLANT MCDONOUGH - GEORGIA STATE PLANE WEST SURVEY FEET - DATE OF PHOTOGRAPHY 10-26-12. PROJECT NO. 13225 - 01-13-2013."

06/2025
ISSUED FOR PERMITTING



CLIENT
SOUTHERN COMPANY SERVICES



PROJECT
PLANT MCDONOUGH - ATKINSON
CCR UNIT AP-1
CLOSURE PLAN DRAWINGS



TITLE
PRE-CLOSURE CONDITIONS TOPOGRAPHIC SITE MAP

CONSULTANT		YYYY-MM-DD	2025-06-06
		DESIGNED	GLH
		PREPARED	RMS
		CHECKED	MP
		REVIEWED / APPROVED	GLH

PROJECT NO. 1777449	PROJECT ID MCD15017	REV. 0	SHEET 2
------------------------	------------------------	-----------	------------



Path: \\corp.pbwan.net\US-Central\Draws\US\TL200\Cad\Southern Company\1777449 Plant McDonough\Permitting\AP-1\AEPERMIT\PRODUCTION\1 File Name: 1777449 02.03 PERMIT-PRE-CLOSE TOPO-AERIAL.dwg

1 in IF THIS MEASUREMENT DOES NOT MATCH WHAT IS SHOWN, THE SHEET SIZE HAS BEEN MODIFIED FROM "ANSI D

Path: \\corp.pbwan.net\US-Central\Draws\US-ATL200\Cad\Southern Company\1777449-Plant McDonough\Permitting\AP-1-NEPERMIT\PRODUCTION\1-File Name: 1777449-02-03 PERMIT-PRE-CLOSE TOPO-AERIAL.dwg



LEGEND

- PROPERTY LINE
- APPROXIMATE CCR LIMITS (PRE-CLOSURE)
- FLOODPLAIN (APPROXIMATE) (100 YR)
- EXISTING GROUND CONTOURS
- EXISTING FENCE LINE
- EXISTING GAS LINE

NOTES

- COORDINATE SYSTEM IS GEORGIA STATE PLANE NAD 83 (1994), WEST ZONE.
- PRE-CLOSURE CONTOURS SHOWN ON THIS PLAN ARE AT 1' INTERVALS.
- ASH PONDS 2, 3 AND 4 ARE SHOWN FOR INFORMATION ONLY.
- PIPE AND INACTIVE UTILITIES WITHIN AP-1 LIMITS TO BE REMOVED OR ABANDONED IN PLACE VIA GROUTING PRIOR TO OR DURING CLOSURE.

REFERENCES

- THE PRE-CLOSURE SITE TOPOGRAPHY, AND CONTOUR ELEVATIONS WERE PROVIDED BY GEORGIA LAND DEPARTMENT AND METRO ENGINEERING AND SURVEYING CO, INC. THE DATE OF THE SURVEY PROVIDED AND SHOWN ON THIS SET OF PLANS IS 10-16-2012. REFER TO THE SURVEY DRAWING TITLED "TOPOGRAPHIC MAP PREPARED FOR GEORGIA POWER COMPANY PLANT MCDONOUGH - GEORGIA STATE PLANE WEST SURVEY FEET - DATE OF PHOTOGRAPHY 10-26-12. PROJECT NO. 13225 - 01-13-2013."
- IMAGE TAKEN FROM GOOGLE EARTH PRO ON JUNE 25, 2015. IMAGE DATED MAY 05, 2014.

06/2025
ISSUED FOR PERMITTING



CLIENT
SOUTHERN COMPANY SERVICES



PROJECT
PLANT MCDONOUGH - ATKINSON
CCR UNIT AP-1
CLOSURE PLAN DRAWINGS




TITLE
PRE-CLOSURE CONDITIONS MAY 2014 SITE AERIAL

CONSULTANT	YYYY-MM-DD	2025-06-06
	DESIGNED	GLH
	PREPARED	RMS
	CHECKED	MP
	REVIEWED / APPROVED	GLH



PROJECT NO. 1777449 PROJECT ID MCD15017 REV. 0 SHEET 3

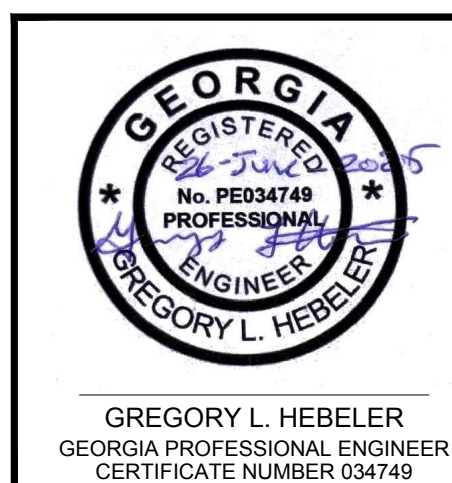

IF THIS MEASUREMENT DOES NOT MATCH WHAT IS SHOWN, THE SHEET SIZE HAS BEEN MODIFIED FROM "ANSI D 11 in

Path: \\corp-pjwva-net\US-Central\Draws\US\TL200\Cad\Southern Company\1777449 Plant McDonough\Permitting\AP-1\PERMIT\BOTTOM\ASH.dwg
File Name: 1777449 04 PERMIT BOTTOM ASH.dwg



- LEGEND**
- PROPERTY LINE
 - APPROXIMATE CCR LIMITS (PRE-CLOSURE)
 - PROPOSED PERMIT BOUNDARY
 - FINAL LIMITS OF CCR
 - FLOODPLAIN (APPROXIMATE) (100 YR)
 - PRE-CLOSURE GROUND CONTOURS
 - EXISTING FENCE LINE
 - ESTIMATED BOTTOM OF CCR CONTOURS

- NOTES**
- COORDINATE SYSTEM IS GEORGIA STATE PLANE NAD 83 (1994), WEST ZONE.
 - PRE-CLOSURE CONTOURS SHOWN ON THIS PLAN ARE AT 1' INTERVALS.
 - ASH PONDS 2, 3 AND 4 ARE SHOWN FOR INFORMATION ONLY.
 - ESTIMATED BOTTOM OF CCR CONTOURS BASED ON A COMBINATION OF 1954 USGS TOPOGRAPHY AND AVAILABLE SUBSURFACE INVESTIGATION DATA. DEPICTED INTERIOR DAM GRADING BELOW EXISTING EXPOSED LIMITS IS INFERRED FROM HISTORIC SOUTHERN COMPANY DAM DESIGN TYPICAL SECTIONS.

- REFERENCES**
- THE PRE-CLOSURE SITE TOPOGRAPHY AND CONTOUR ELEVATIONS WERE PROVIDED BY GEORGIA LAND DEPARTMENT AND METRO ENGINEERING AND SURVEYING CO, INC. THE DATE OF THE SURVEY PROVIDED AND SHOWN ON THIS SET OF PLANS IS 10-16-2012. REFER TO THE SURVEY DRAWING TITLED "TOPOGRAPHIC MAP PREPARED FOR GEORGIA POWER COMPANY PLANT MCDONOUGH - GEORGIA STATE PLANE WEST SURVEY FEET - DATE OF PHOTOGRAPHY 10-26-12. PROJECT NO. 13225 - 01-13-2013."

06/2025
ISSUED FOR PERMITTING

CLIENT
SOUTHERN COMPANY SERVICES



PROJECT
PLANT MCDONOUGH - ATKINSON
CCR UNIT AP-1
CLOSURE PLAN DRAWINGS



TITLE
ESTIMATED BOTTOM OF CCR

CONSULTANT	YYYY-MM-DD	2025-06-06
	DESIGNED	GLH
	PREPARED	RMS
	CHECKED	MP
	REVIEWED / APPROVED	GLH



0 150 300
1" = 150' FEET






GREGORY L. HEBEL
GEORGIA PROFESSIONAL ENGINEER
CERTIFICATE NUMBER 034749

PROJECT NO. 1777449 PROJECT ID MCD15017 REV. 0 SHEET 4

1 in IF THIS MEASUREMENT DOES NOT MATCH WHAT IS SHOWN, THE SHEET SIZE HAS BEEN MODIFIED FROM: ANSI D

Path: \\corp.plbwan.net\US-Central\Draws\USATL200\Cad\Southern Company\1777449 5A-6B-6 PERMIT GENERAL SITE DEVELOP PLAN-SEC.dwg | File Name: 1777449 5A-6B-6 PERMIT GENERAL SITE DEVELOP PLAN-SEC.dwg

 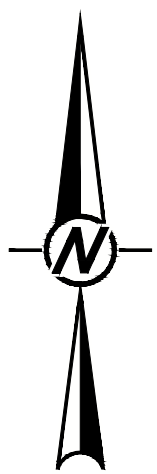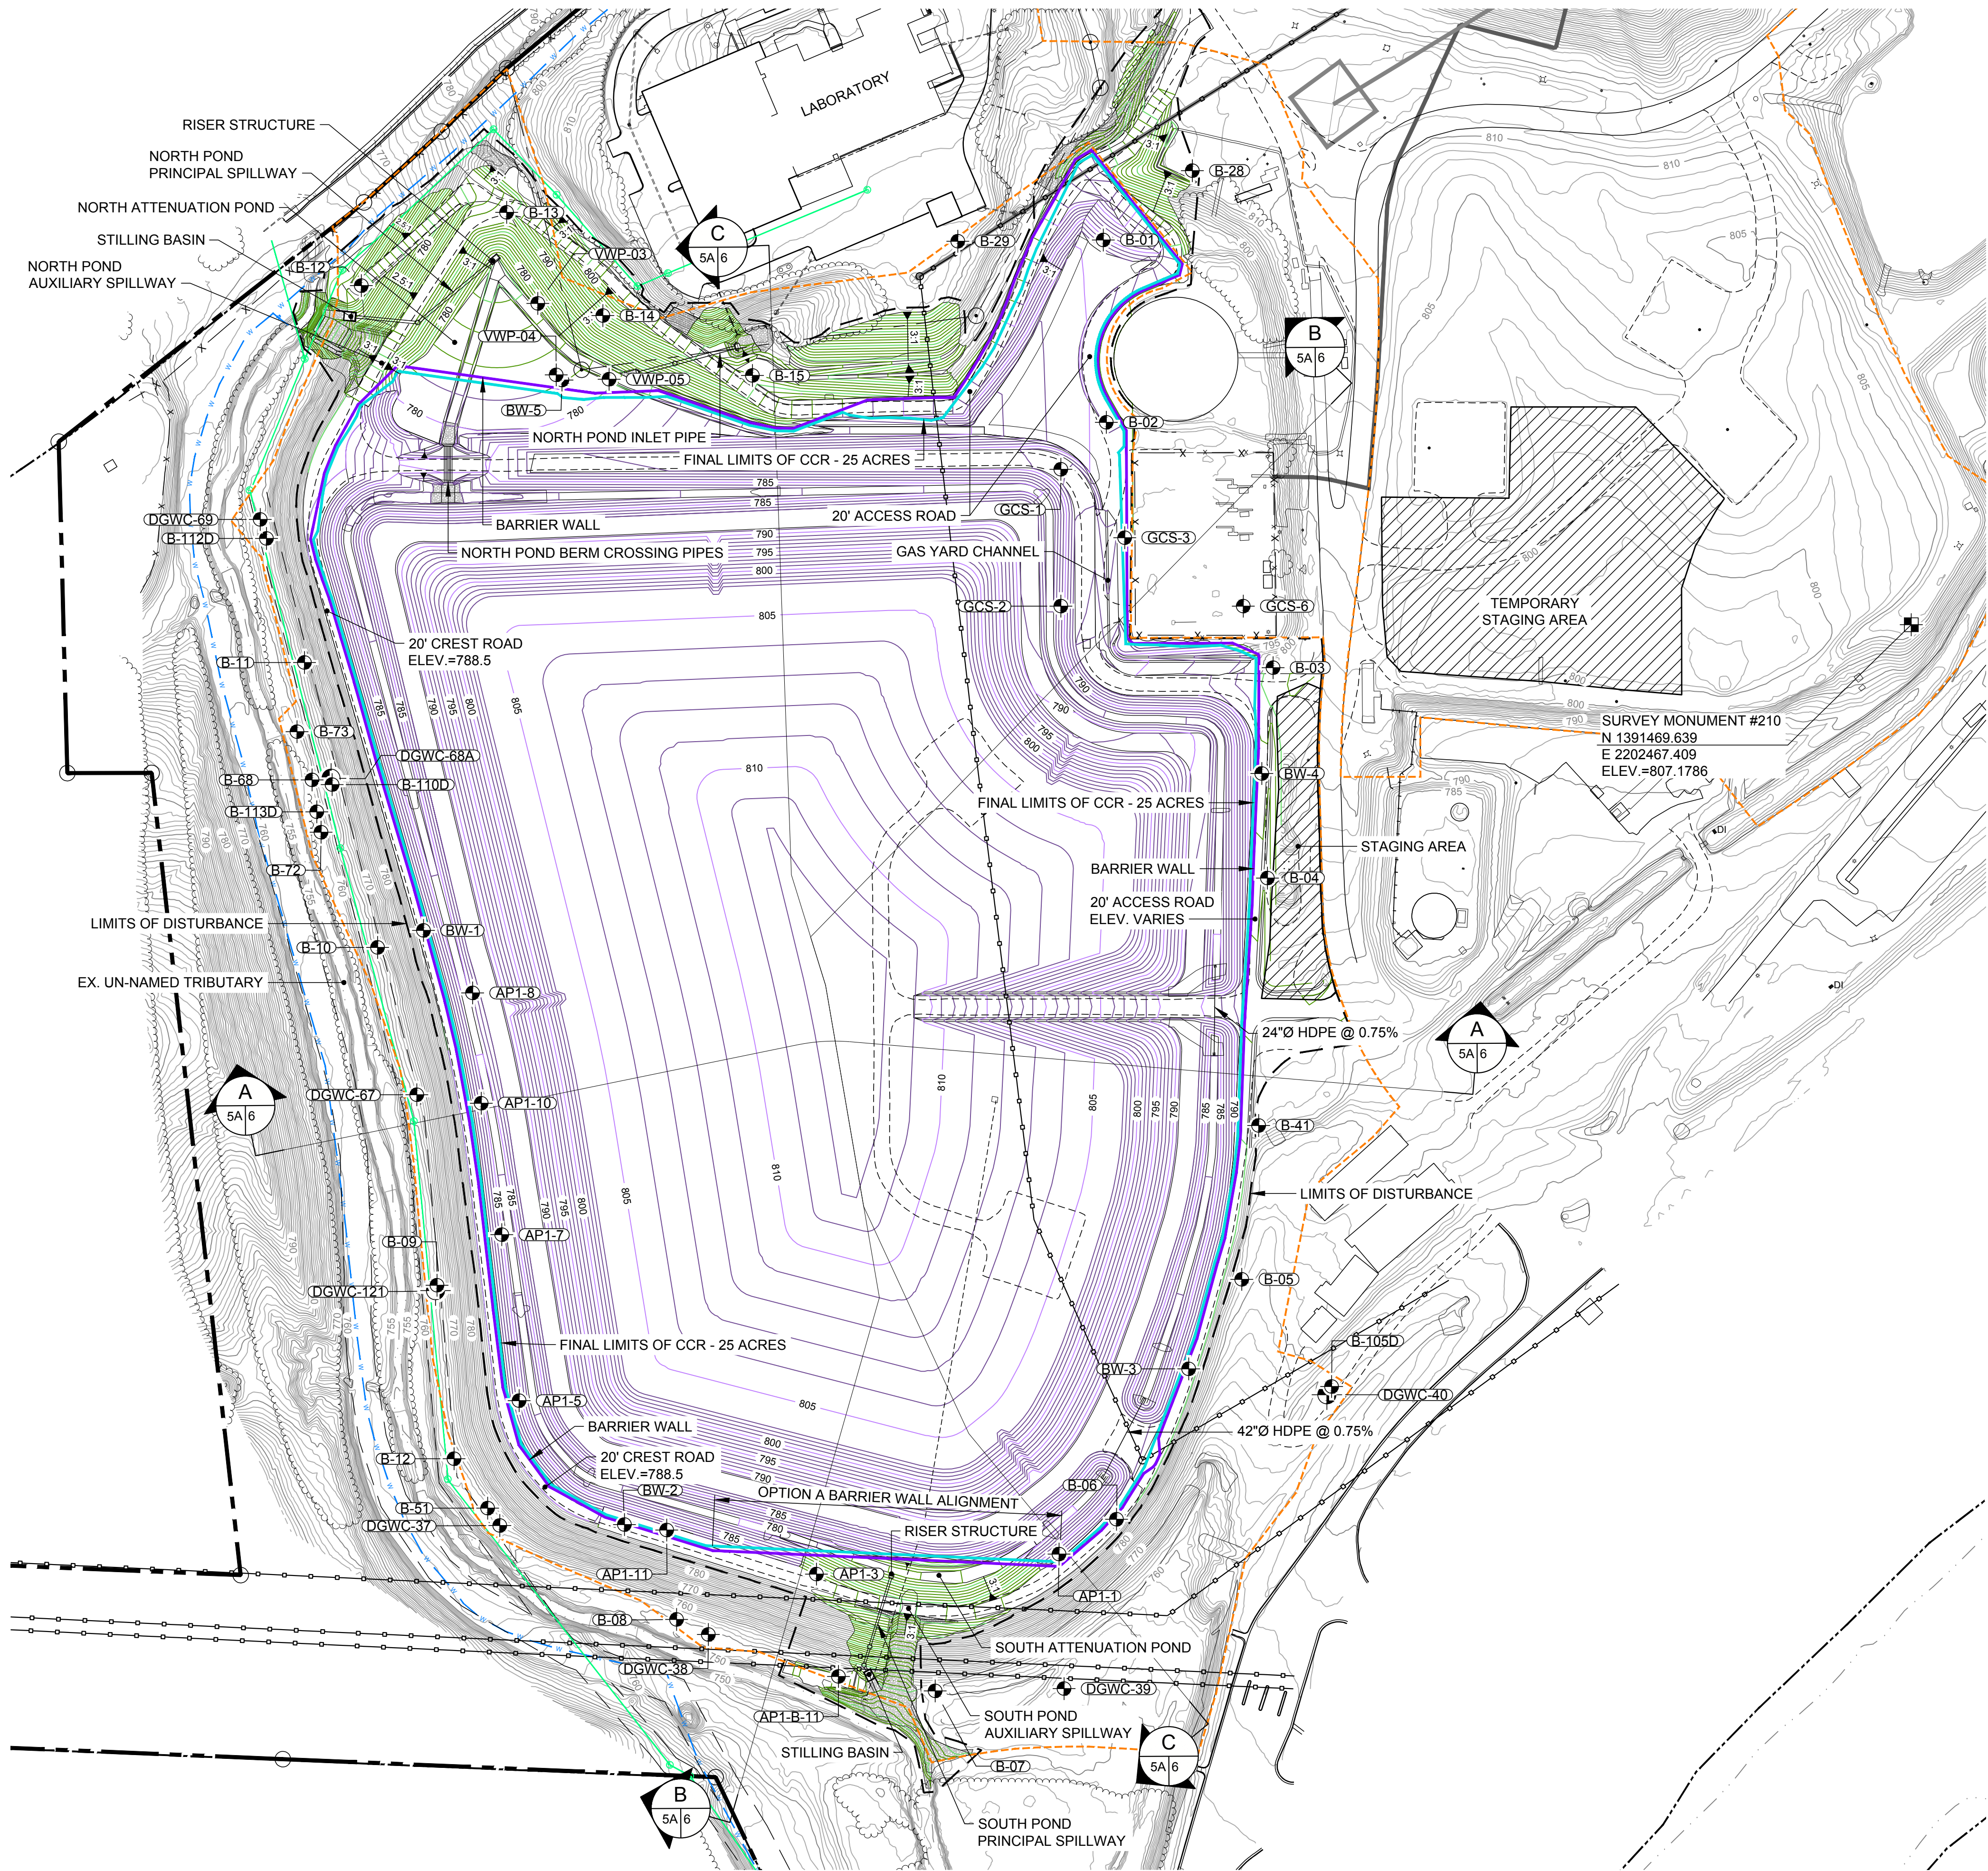

LEGEND	
	EXISTING CONTOURS
	PROPERTY BOUNDARY (SEE REFERENCE 1)
	PROPOSED PERMIT BOUNDARY
	FINAL LIMITS OF CCR
	EXISTING SANITARY SEWER LINE
	EXISTING WATER LINE (AS NOTED)
	EXISTING GAS LINE
	EXISTING OVERHEAD ELECTRIC LINE
	BARRIER WALL ALIGNMENT
	EXISTING STORMWATER LINE
	FINAL CLOSURE CONTOURS
	CCR EXCAVATION CONTOURS
	DRILLING WELL LOCATION

REFERENCES

1. THE EXISTING TOPOGRAPHY, AND CONTOUR ELEVATIONS ARE BASED ON LIDAR DATA AND SUPPLEMENTAL GROUND RUN TOPOGRAPHY BY METRO ENGINEERING AND SURVEYING CO., INC. THE DATE OF THE SURVEY PROVIDED AND SHOWN ON THIS SET OF PLANS IS 03/21/2024.

NOTE

1. EXISTING TOPOGRAPHIC CONTOUR INTERVAL = 1 FOOT.

2. SUBSURFACE BARRIER WALL OPTION A FOR ALIGNMENT IN SOUTHERN PORTION OF AP-1 IS SHOWN. ALIGNMENT OPTION A ALLOWS FOR CONSTRUCTABILITY CLEARANCES IN THE VICINITY OF EXISTING OVERHEAD ELECTRIC LINES.



3. PRIOR TO THE INITIATION OF WORK, THE CONTRACTOR WILL SUBMIT A BARRIER WALL RELATED WORK PLAN FOR THE CONSTRUCTION OF THE SUBSURFACE PERIMETER BARRIER WALL TO SOUTHERN COMPANY FOR APPROVAL PRIOR TO CONSTRUCTION. THIS WORK PLAN SHALL INCLUDE INFORMATION ON THE WALL MATERIALS (BENTONITE, PORTLAND CEMENT, SLAG CEMENT OR OTHER REAGENTS, SOIL MATERIALS, AND ANY OTHER PROPOSED MATERIALS OF WALL CONSTRUCTION TO BE MIXED) AS REQUIRED BY ANY PROJECT TECHNICAL SPECIFICATIONS. THE DETAILED WORK PLAN SHALL ALSO INCLUDE DETAILS RELATED TO SLURRY MIXING AND BENTONITE HYDRATION AS REQUIRED BY THE PROJECT TECHNICAL SPECIFICATIONS.

4. THE CONTRACTOR WILL PROVIDE SUBMITTALS RELATED TO THE BARRIER WALL CONSTRUCTION TO SOUTHERN COMPANY FOR REVIEW BY THE DESIGN ENGINEER AND COA CONSULTANT. SUBMITTALS SHALL MEET THE REQUIREMENTS OF THESE CLOSURE DRAWINGS AND PROJECT TECHNICAL SPECIFICATIONS.

06/2025
ISSUED FOR PERMITTING

CLIENT SOUTHERN COMPANY SERVICES			
PROJECT PLANT MCDONOUGH - ATKINSON CCR UNIT AP-1 CLOSURE PLAN DRAWINGS			
TITLE GENERAL SITE DEVELOPMENT PLAN BARRIER WALL ALIGNMENT OPTION A			
CONSULTANT			
		YYYY-MM-DD	2025-06-06
		DESIGNED	GLH
		PREPARED	RMS
		CHECKED	MP
		REVIEWED / APPROVED	GLH
PROJECT NO. 1777449	PROJECT ID MCD15017	REV. 0	SHEET 5A

Path: \\corp.plbwan.net\US-Central\Draws\USATL200\Cad\Southern Company\1777449 5A-6B-6 PERMIT GENERAL SITE DEVELOP PLAN-SEC.dwg | File Name: 1777449 5A-6B-6 PERMIT GENERAL SITE DEVELOP PLAN-SEC.dwg

 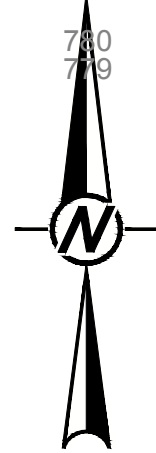

LEGEND	
	EXISTING CONTOURS
	PROPERTY BOUNDARY (SEE REFERENCE 1)
	PROPOSED PERMIT BOUNDARY
	FINAL LIMITS OF CCR
	EXISTING SANITARY SEWER LINE
	EXISTING WATER LINE (AS NOTED)
	EXISTING GAS LINE
	EXISTING OVERHEAD ELECTRIC LINE
	BARRIER WALL ALIGNMENT
	EXISTING STORMWATER LINE
	FINAL CLOSURE CONTOURS
	CCR EXCAVATION CONTOURS
	DRILLING WELL LOCATION

REFERENCES

1. THE EXISTING TOPOGRAPHY, AND CONTOUR ELEVATIONS ARE BASED ON LIDAR DATA AND SUPPLEMENTAL GROUND RUN TOPOGRAPHY BY METRO ENGINEERING AND SURVEYING CO., INC. THE DATE OF THE SURVEY PROVIDED AND SHOWN ON THIS SET OF PLANS IS 03/21/2024.

NOTE

1. EXISTING TOPOGRAPHIC CONTOUR INTERVAL = 1 FOOT.

2. SUBSURFACE BARRIER WALL OPTION A FOR ALIGNMENT IN SOUTHERN PORTION OF AP-1 IS SHOWN. ALIGNMENT OPTION A ALLOWS FOR CONSTRUCTABILITY CLEARANCES IN THE VICINITY OF EXISTING OVERHEAD ELECTRIC LINES.




3. PRIOR TO THE INITIATION OF WORK, THE CONTRACTOR WILL SUBMIT A BARRIER WALL RELATED WORK PLAN FOR THE CONSTRUCTION OF THE SUBSURFACE PERIMETER BARRIER WALL TO SOUTHERN COMPANY FOR APPROVAL PRIOR TO CONSTRUCTION. THIS WORK PLAN SHALL INCLUDE INFORMATION ON THE WALL MATERIALS (BENTONITE, PORTLAND CEMENT, SLAG CEMENT OR OTHER REAGENTS, SOIL MATERIALS, AND ANY OTHER PROPOSED MATERIALS OF WALL CONSTRUCTION TO BE MIXED) AS REQUIRED BY ANY PROJECT TECHNICAL SPECIFICATIONS. THE DETAILED WORK PLAN SHALL ALSO INCLUDE DETAILS RELATED TO SLURRY MIXING AND BENTONITE HYDRATION AS REQUIRED BY THE PROJECT TECHNICAL SPECIFICATIONS.

4. THE CONTRACTOR WILL PROVIDE SUBMITTALS RELATED TO THE BARRIER WALL CONSTRUCTION TO SOUTHERN COMPANY FOR REVIEW BY THE DESIGN ENGINEER AND COA CONSULTANT. SUBMITTALS SHALL MEET THE REQUIREMENTS OF THESE CLOSURE DRAWINGS AND PROJECT TECHNICAL SPECIFICATIONS.


06/2025
ISSUED FOR PERMITTING

CLIENT SOUTHERN COMPANY SERVICES		 Southern Company	
PROJECT PLANT MCDONOUGH - ATKINSON CCR UNIT AP-1 CLOSURE PLAN DRAWINGS			
TITLE GENERAL SITE DEVELOPMENT PLAN BARRIER WALL ALIGNMENT OPTION B		 Georgia Power	
CONSULTANT			
		YYYY-MM-DD	2025-06-06
		DESIGNED	GLH
		PREPARED	RMS
		CHECKED	MP
		REVIEWED / APPROVED	GLH
PROJECT NO. 1777449	PROJECT ID MCD15017	REV. 0	SHEET 5B

Path: \\corp.pbwan.net\US Central\Draws\US\TL200\Cad\Southern Company\1777449 Plant McDonough\Permitting\AP-1\A\PERMIT\PRODUCTION\1 File Name: 1777449 SA-4B-6 PERMIT GENERAL SITE DEVELOP PLAN-SEC.dwg

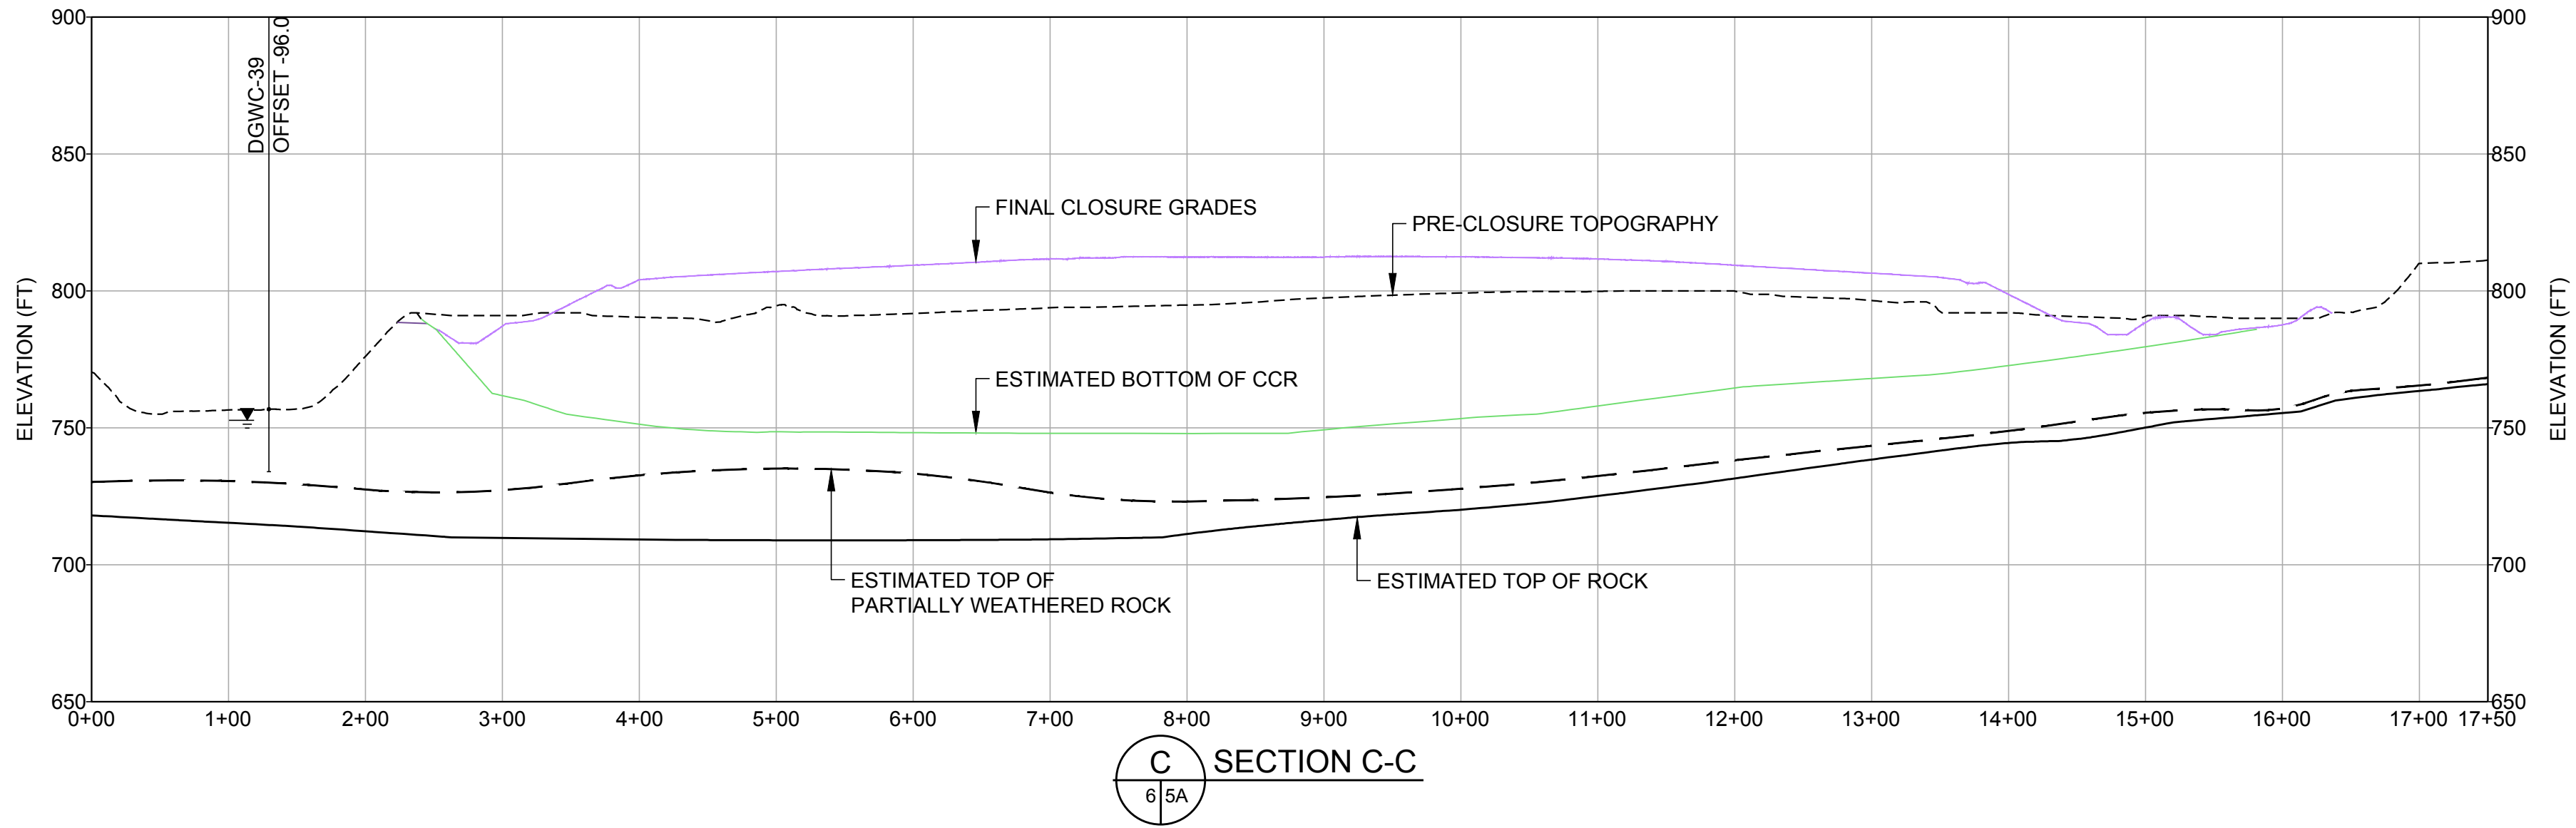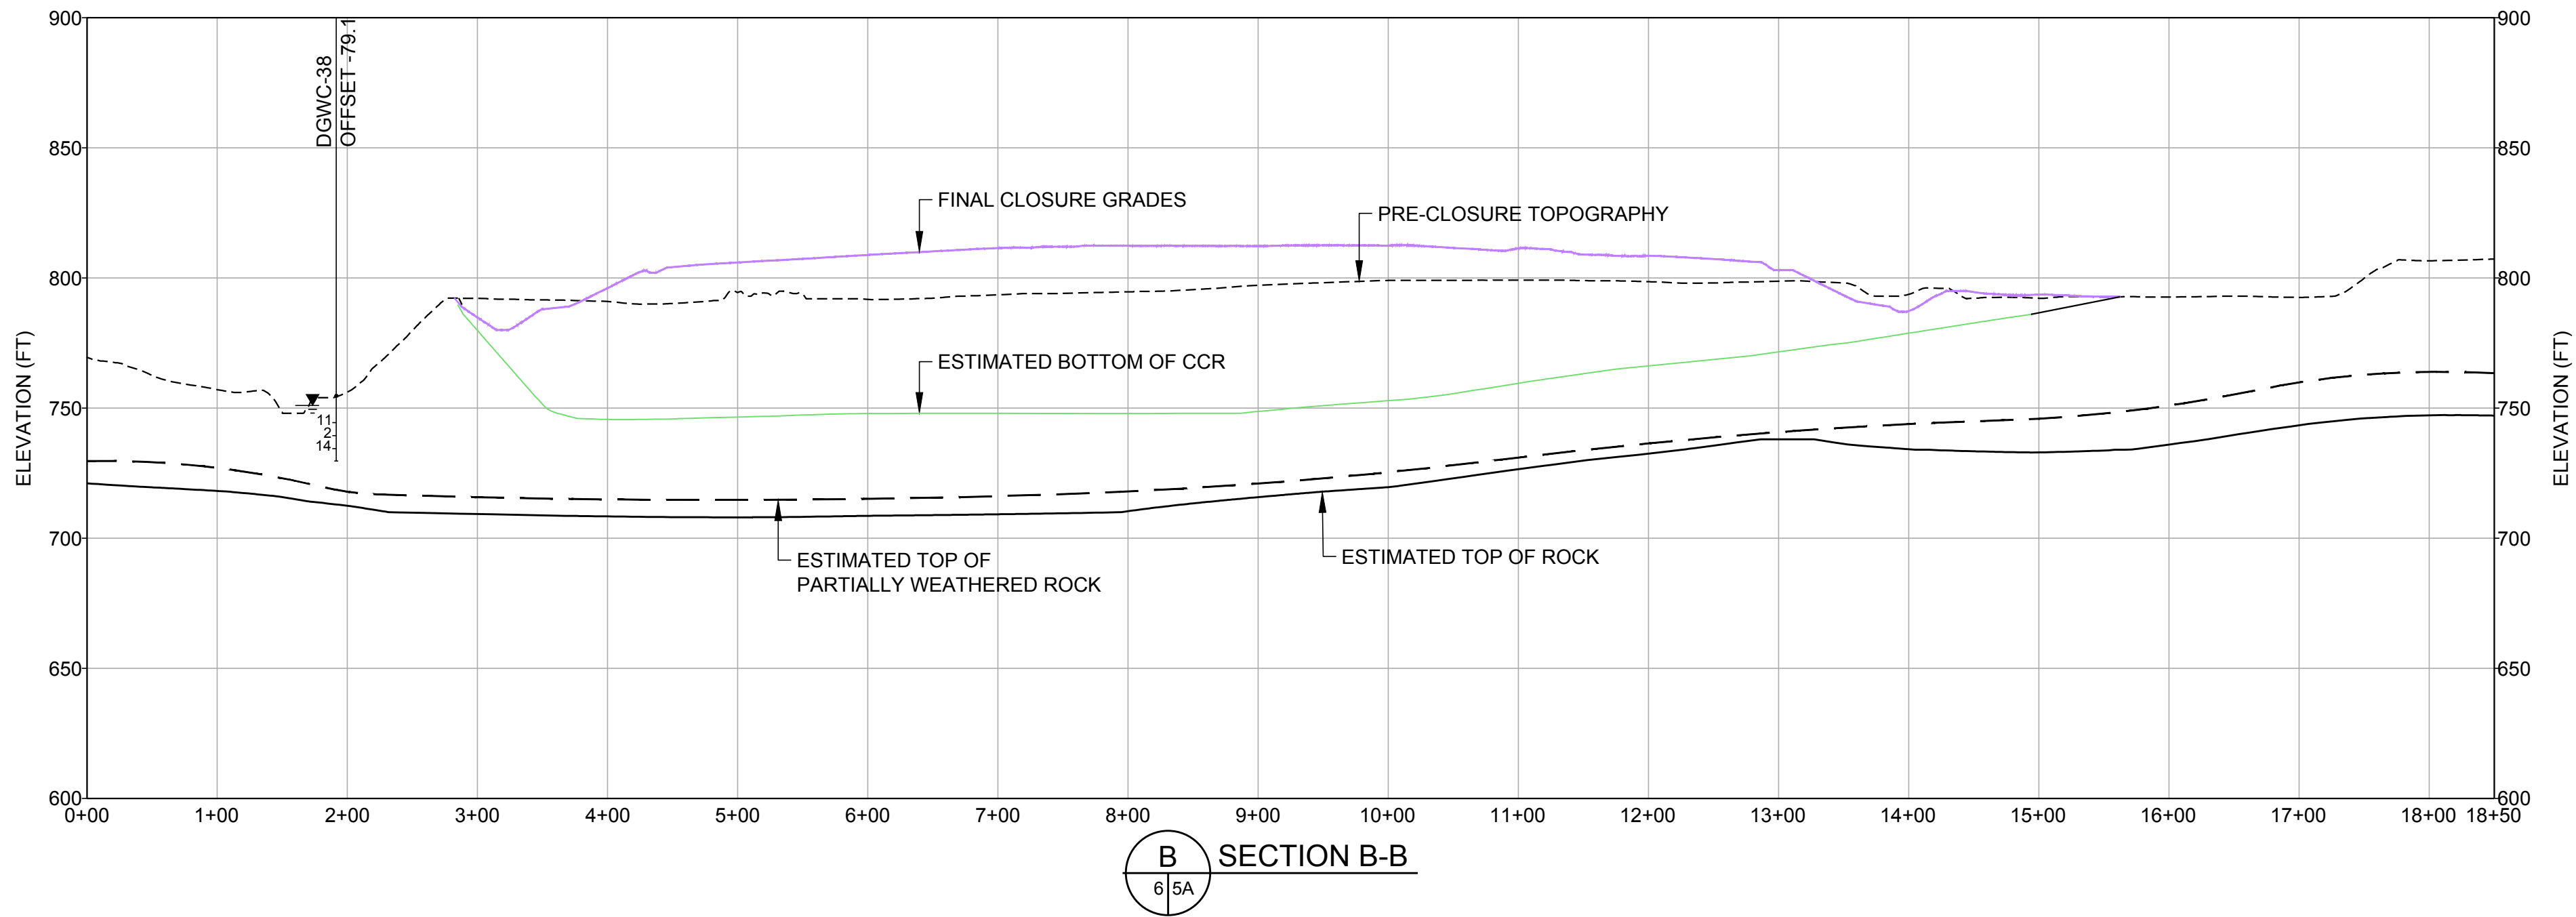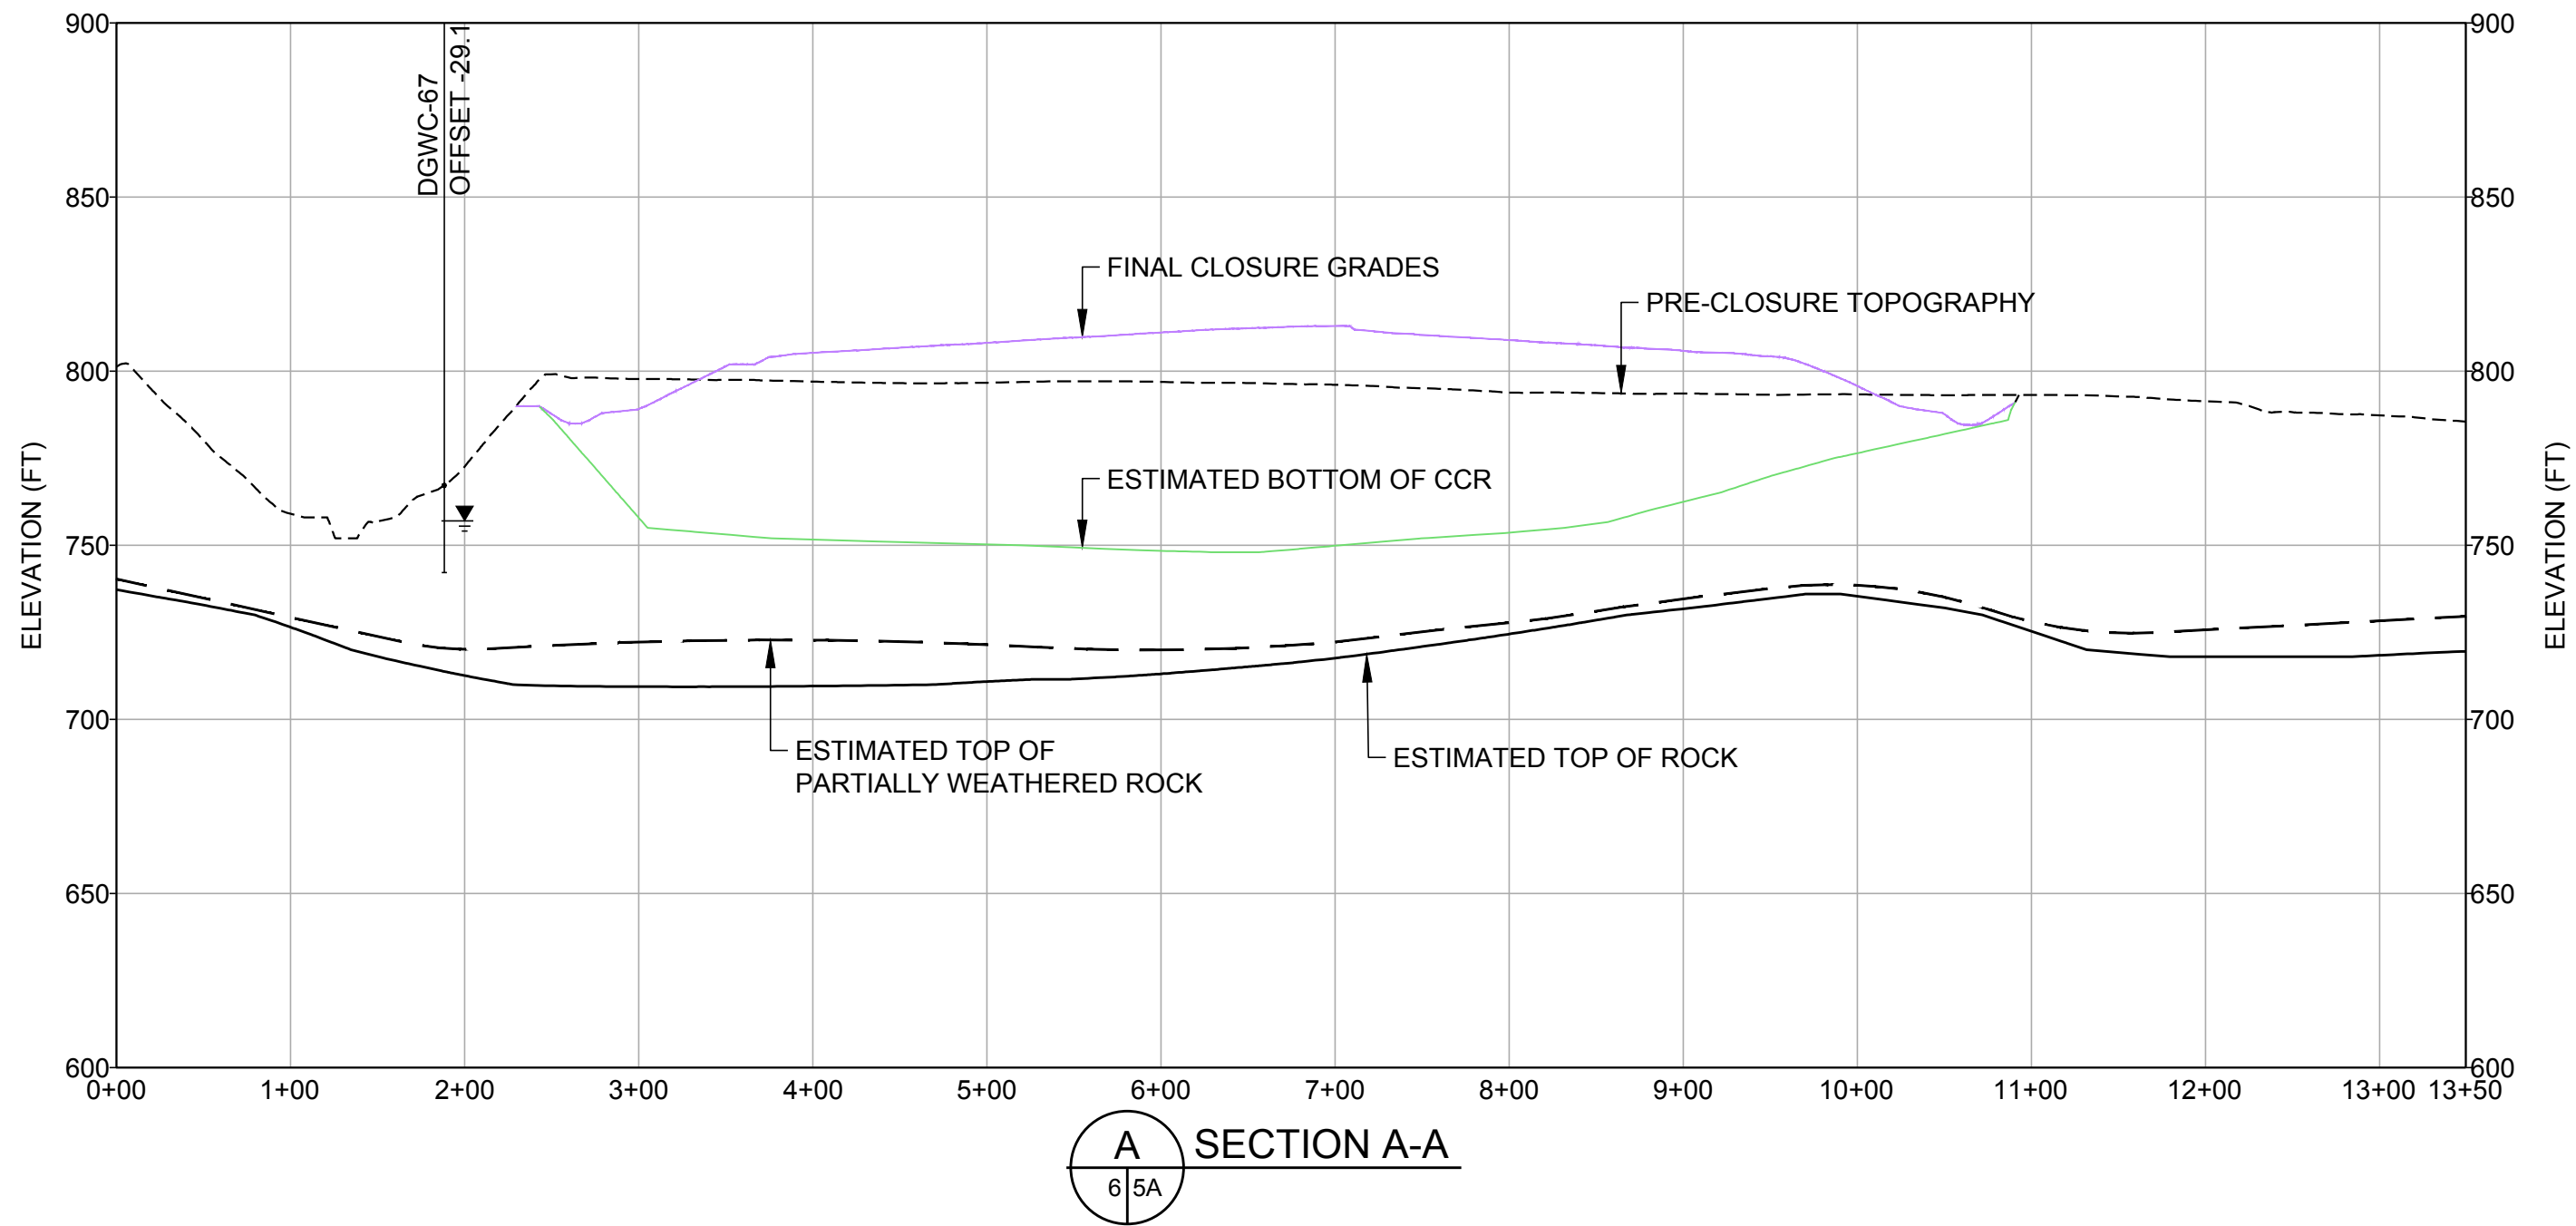

LEGEND

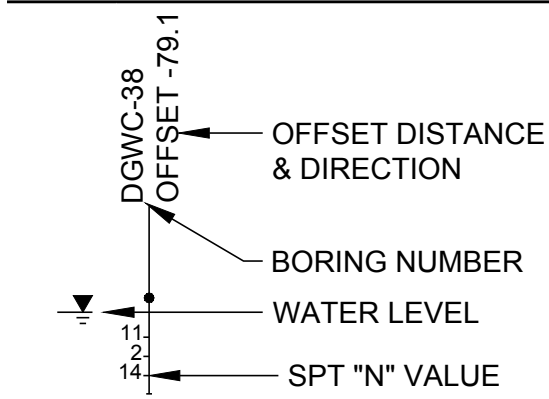

NOTE

1. FINAL CLOSURE GRADES PRESENTED ARE THE DESIGN CLOSURE GRADES AND REPRESENT TOP OF FINAL COVER LINER.
2. ESTIMATED BOTTOM OF CCR CONTOURS BASED ON A COMBINATION OF 1954 USGS TOPOGRAPHY AND AVAILABLE SUBSURFACE INVESTIGATION DATA. DEPICTED INTERIOR DAM GRADING BELOW EXISTING EXPOSED LIMITS IS INFERRED FROM HISTORIC SOUTHERN COMPANY DAM DESIGN TYPICAL SECTIONS.
3. TOP OF PARTIALLY WEATHERED ROCK, TOP OF ROCK AND BOTTOM OF CCR LINES ARE ESTIMATED BASED ON DISCRETE BOREHOLE INFORMATION AND SHOULD BE CONSIDERED APPROXIMATE.
4. WATER LEVELS ARE REPRESENTATIVE OF JANUARY 29, 2024 AS PRESENTED IN GROUNDWATER MONITORING PLAN, DATED JANUARY 2024.

REFERENCE

1. PRE-CLOSURE TOPOGRAPHY, UTILITIES, AND CONTOUR ELEVATIONS PROVIDED BY GEORGIA LAND DEPARTMENT AND METRO ENGINEERING AND SURVEYING CO, INC. THE DATE OF THE SURVEY PROVIDED AND SHOWN ON THIS SET OF PLANS IS 10-16-2012. REFER TO THE SURVEY DRAWING TITLED "TOPOGRAPHIC MAP PREPARED FOR GEORGIA POWER COMPANY PLANT MCDONOUGH - GEORGIA STATE PLANE WEST SURVEY FEET - DATE OF PHOTOGRAPHY 10-26-12. PROJECT NO. 13225 - 01-13-2013."

06/2025
ISSUED FOR PERMITTING

CLIENT
SOUTHERN COMPANY SERVICES



PROJECT
PLANT MCDONOUGH - ATKINSON
CCR UNIT AP-1
CLOSURE PLAN DRAWINGS



TITLE
GENERAL SITE DEVELOPMENT SECTIONS



CONSULTANT	YYYY-MM-DD	2025-06-06
DESIGNED	GLH	
PREPARED	RMS	
CHECKED	MP	
REVIEWED / APPROVED	GLH	

PROJECT NO. 1777449 PROJECT ID MCD15017 REV. 0 SHEET 6



IF THIS MEASUREMENT DOES NOT MATCH WHAT IS SHOWN, THE SHEET SIZE HAS BEEN MODIFIED FROM .ANSI D 11

Path: \\corp.pbwan.net\USCentral\Draws\USATL200\Cad\Southern Company\1777449 Plant McDonough\Permitting\AP-1\AEPERMIT\PRODUCTION\1 File Name: 1777449 7 PERMIT EXCAVATION PLAN.dwg

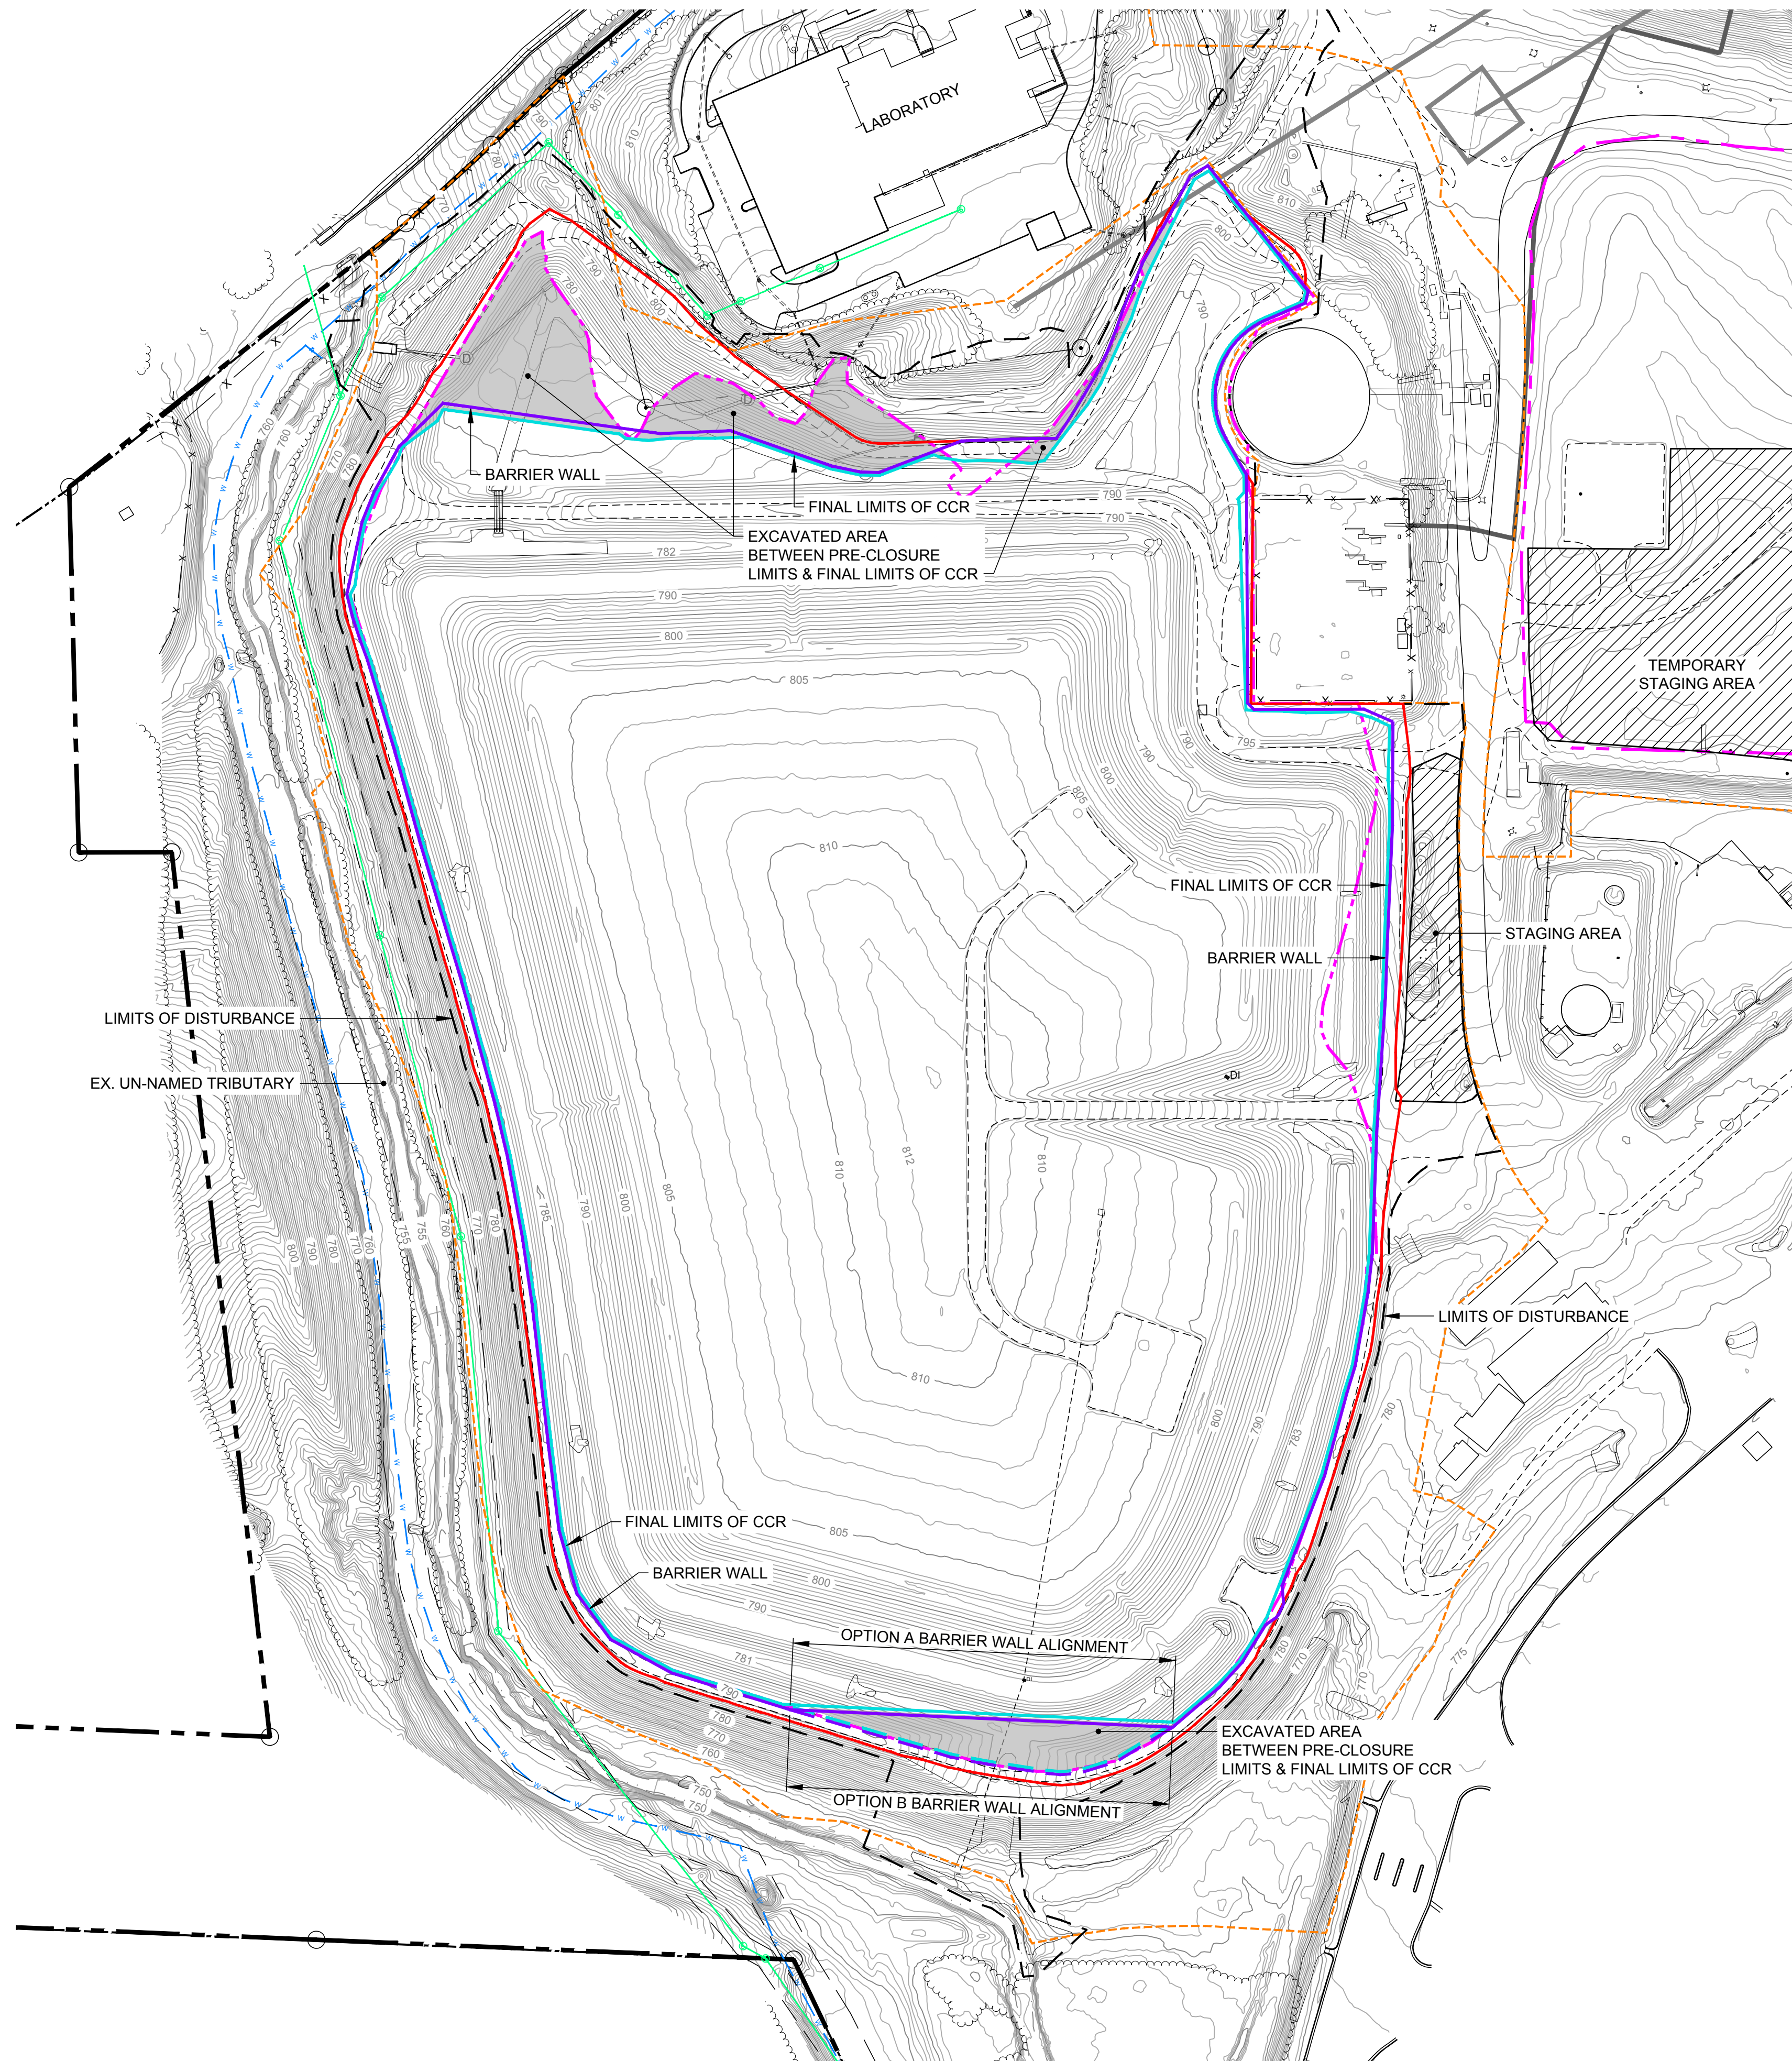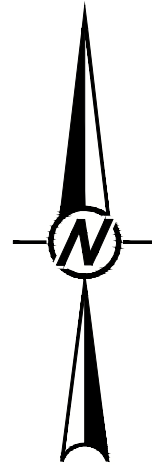

LEGEND	
	EXISTING CONTOURS
	PROPERTY BOUNDARY (SEE REFERENCE 1)
	PROPOSED PERMIT BOUNDARY
	APPROXIMATE CCR LIMITS (PRE-CLOSURE)
	FINAL LIMITS OF CCR
	EXISTING SANITARY SEWER LINE
	EXISTING WATER LINE (AS NOTED)
	EXISTING GAS LINE
	BARRIER WALL ALIGNMENT
	EXISTING STORMWATER LINE
	PROPOSED FINAL CONTOURS
	EXCAVATED AREA BETWEEN PRE-CLOSURE LIMITS & FINAL LIMITS OF CCR
	FINAL LIMITS OF LINER

NOTE
1. EXCAVATION PLAN SHOWS THE AREA OF EXCAVATION BETWEEN THE PRE-CLOSURE LIMITS OF CCR AN THE FINAL LIMITS OF WASTE (FINAL EXTENTS OF LINER).

REFERENCES
1. THE AS-BUILT TOPOGRAPHY, AND CONTOUR ELEVATIONS ARE BASED ON LIDAR DATA AND SUPPLEMENTAL GROUND RUN TOPOGRAPHY BY METRO ENGINEERING AND SURVEYING CO, INC. THE DATE OF THE SURVEY PROVIDED AND SHOWN ON THIS SET OF PLANS IS 03/21/2024.

06/2025
ISSUED FOR PERMITTING

CLIENT
SOUTHERN COMPANY SERVICES

Southern Company


PROJECT
PLANT MCDONOUGH - ATKINSON
CCR UNIT AP-1
CLOSURE PLAN DRAWINGS

Georgia Power

TITLE
CCR EXCAVATION PLAN




	CONSULTANT	YYYY-MM-DD	2025-06-06
		DESIGNED	GLH
		PREPARED	RMS
		CHECKED	MP
		REVIEWED / APPROVED	GLH

PROJECT NO. 1777449 PROJECT ID MCD15017 REV. 0 SHEET 7

 

1 in IF THIS MEASUREMENT DOES NOT MATCH WHAT IS SHOWN, THE SHEET SIZE HAS BEEN MODIFIED FROM ANSI D

Path: \\corp.pbwan.net\US Central\Draws\US\TL200\Cad\Southern Company\1777449-Plant McDonough\Permitting\AP-1-NEPERMIT\PRODUCTION\1-NEPERMIT\ARMORING PLAN.dwg

 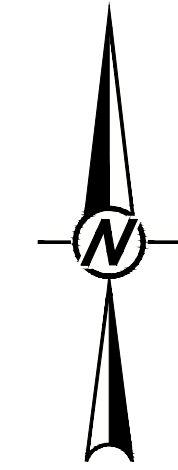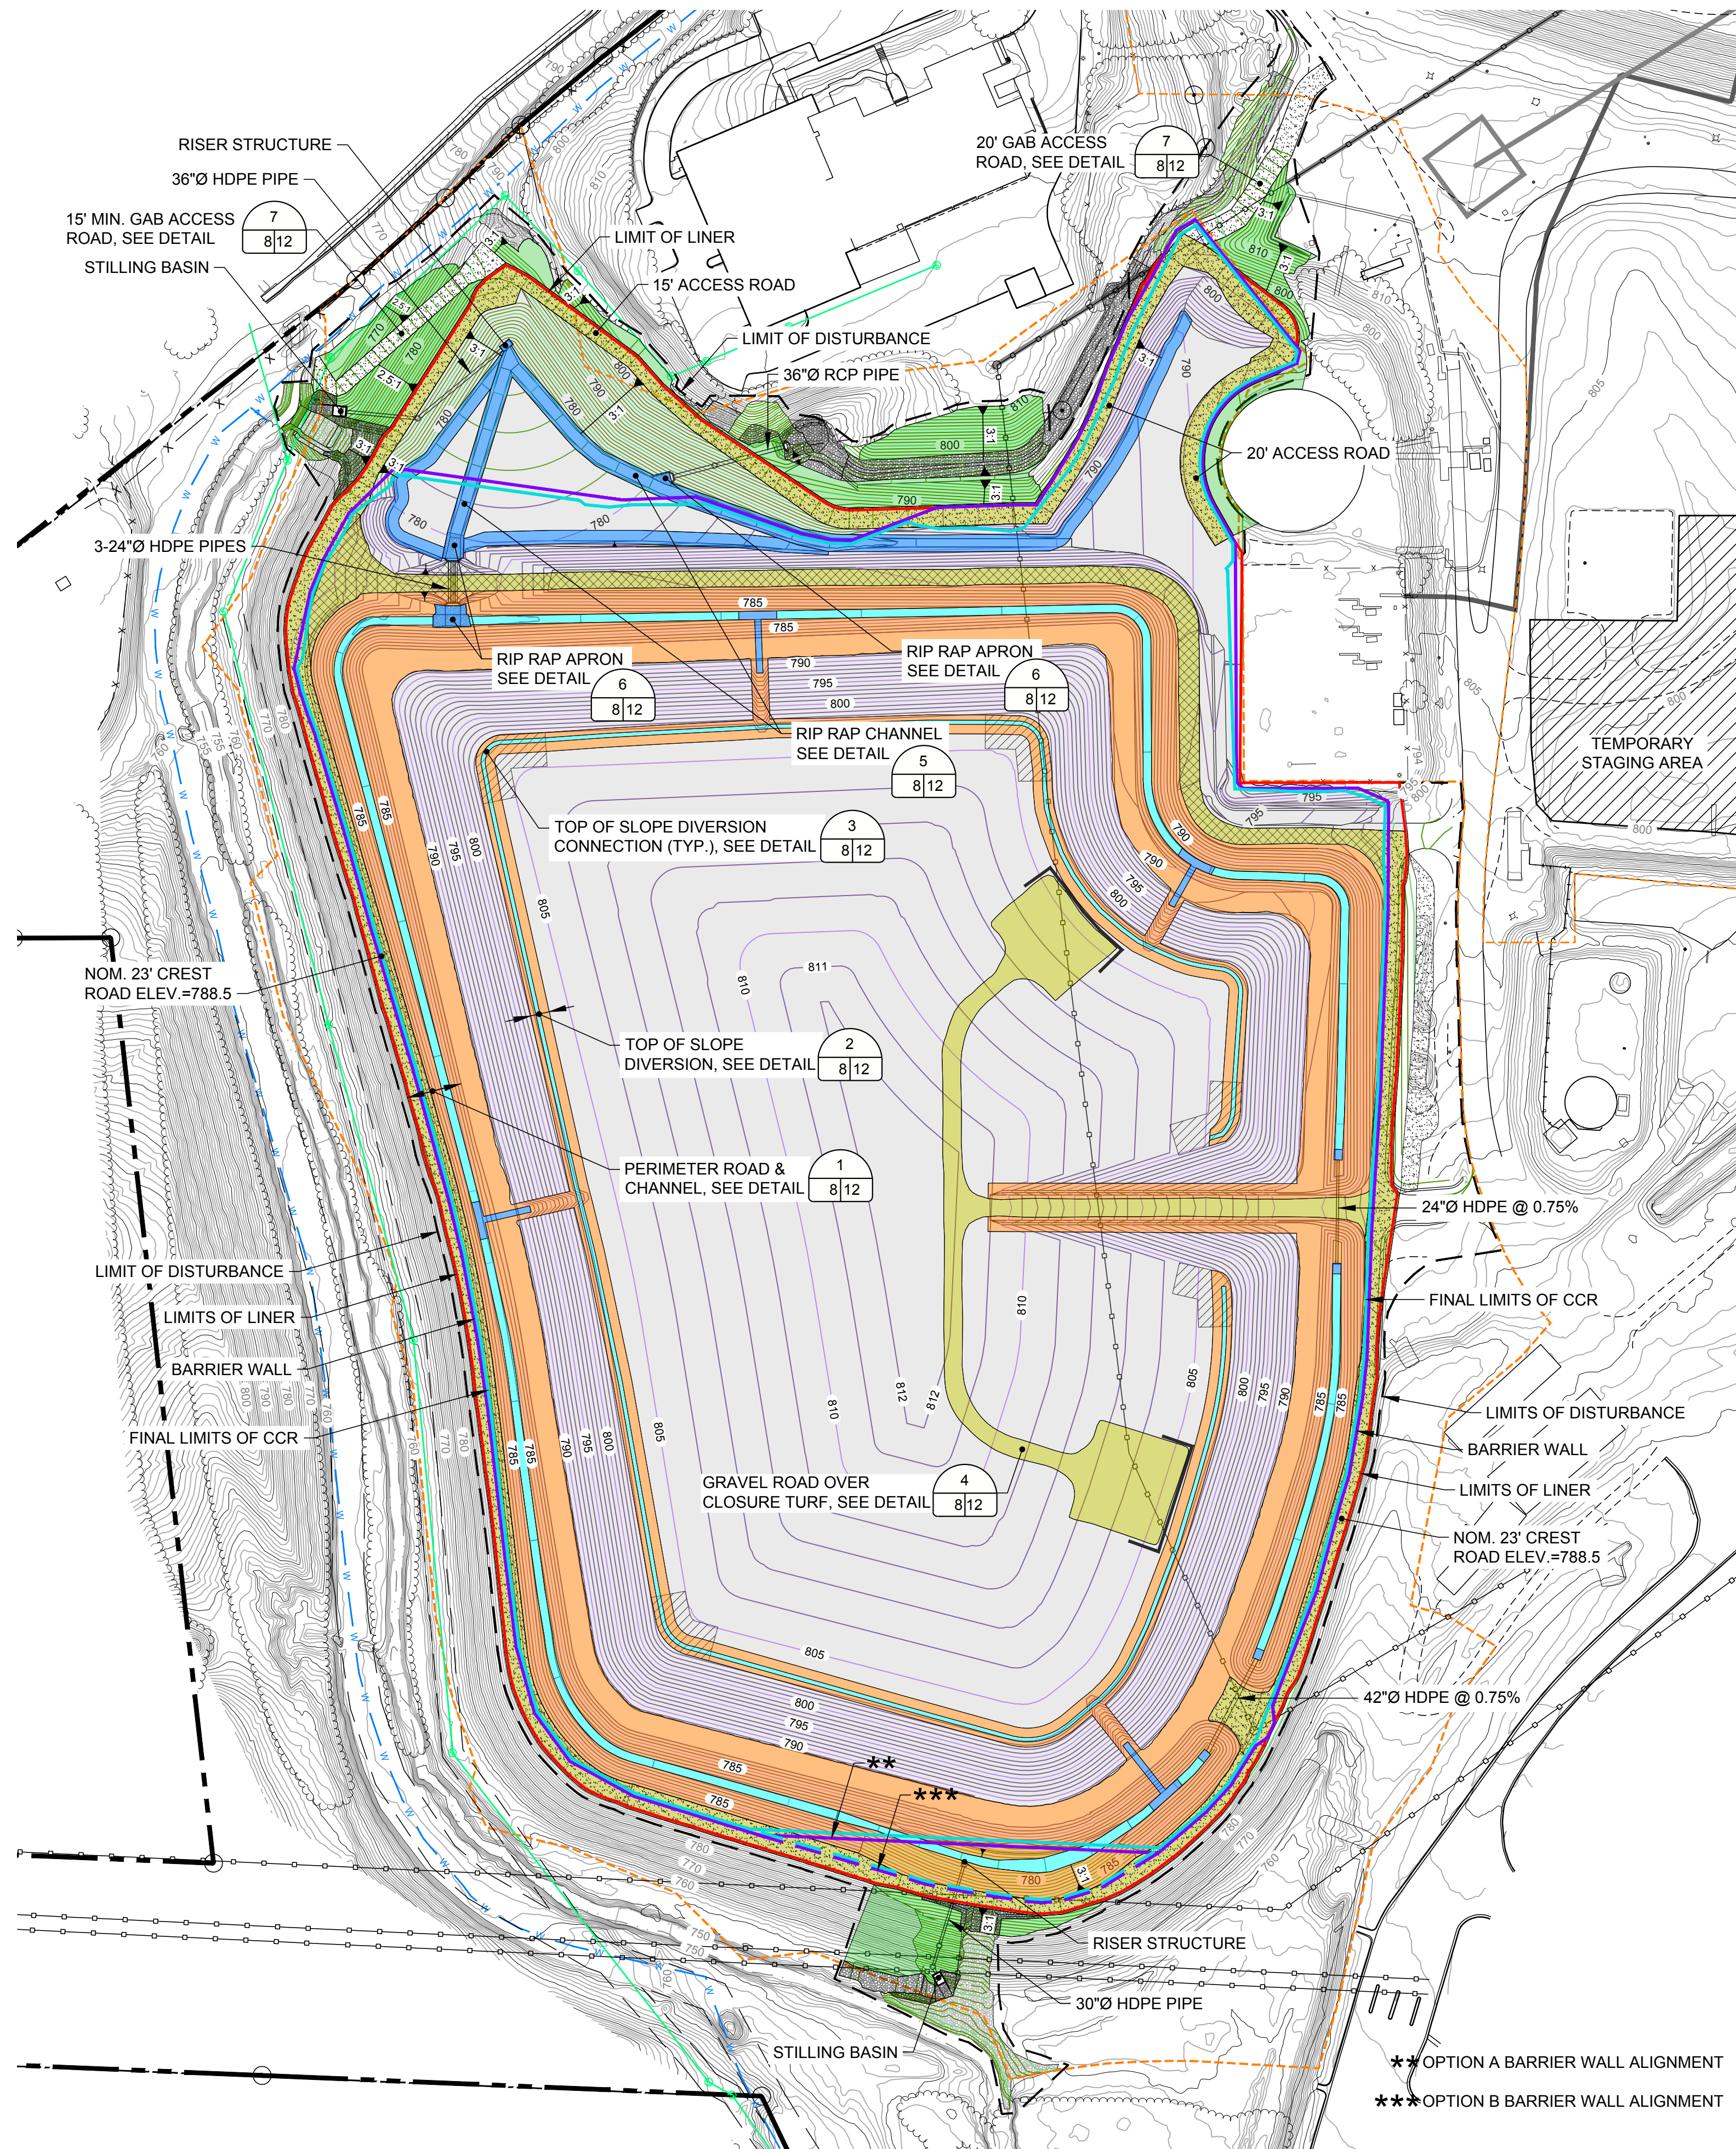

GREGORY L. HEBELER
GEORGIA PROFESSIONAL ENGINEER
CERTIFICATE NUMBER 034749

LEGEND

	EXISTING CONTOURS
	PROPERTY BOUNDARY (SEE REFERENCE 1)
	PROPOSED PERMIT BOUNDARY
	FINAL LIMITS OF CCR
	EXISTING SANITARY SEWER LINE
	EXISTING WATER LINE (AS NOTED)
	EXISTING GAS LINE
	EXISTING OVERHEAD ELECTRIC LINE
	EXISTING FENCE
	FINAL CLOSURE CONTOURS
	FINAL CONTOURS
	BARRIER WALL ALIGNMENT
	FINAL LIMITS OF LINER
	HYDRO TURF OVER SUPERGRIPNET
	TYPE 3 RIP RAP OVER CLOSURE TURF
	CLOSURE TURF
	GRAVEL PERIMETER ROAD OVER CLOSURE TURF
	GRAVEL PERIMETER ROAD OUTSIDE OF CLOSURE TURF
	GRAVEL ROAD & TRANSMISSION FOUNDATION OVER CLOSURE TURF
	PERMANENT GRASS
	TYPE 1 OR TYPE 3 RIP RAP
	TOP OF SLOPE DIVERSION CONNECTION

NOTES

- EXISTING TOPOGRAPHIC CONTOUR INTERVAL = 1 FOOT.
- SUPERGRIPNET TO BE AGRU 50 MIL LLDPE OR AGRU 50MIL LLDPE MICRODRAIN.
- CLOSURE TURF TO CONTAIN SAND INFILL MINIMUM 1/2" THICKNESS UNLESS OTHERWISE INDICATED.
- 12" BERM / CURB TO BE FIELD FORMED WITH CLOSURE TURF.
- FOR ARMORING AND COVER DETAILS SEE SHEET 12.

REFERENCES

- THE AS-BUILT TOPOGRAPHY, AND CONTOUR ELEVATIONS ARE BASED ON LIDAR DATA AND SUPPLEMENTAL GROUND RUN TOPOGRAPHY BY METRO ENGINEERING AND SURVEYING CO, INC. THE DATE OF THE SURVEY PROVIDED AND SHOWN ON THIS SET OF PLANS IS 03/21/2024.

06/2025
ISSUED FOR PERMITTING

CLIENT
SOUTHERN COMPANY SERVICES



PROJECT
PLANT MCDONOUGH - ATKINSON
CCR UNIT AP-1
CLOSURE PLAN DRAWINGS



TITLE
FINAL COVER ARMORING PLAN




CONSULTANT	YYYY-MM-DD	2025-06-06
	DESIGNED	GLH
	PREPARED	RMS
	CHECKED	MP
	REVIEWED / APPROVED	GLH



PROJECT NO. 1777449 PROJECT ID MCD15017 REV. 0 SHEET 8

IF THIS MEASUREMENT DOES NOT MATCH WHAT IS SHOWN, THE SHEET SIZE HAS BEEN MODIFIED FROM ANSI D

Path: \\corp.pbwan.net\US Central\Draws\US\177449\177449-Cad\Southern Company\177449 Plant McDonough\Permitting\AP-1\177449 9-11 PERMIT FINAL PLAN-PROF.dwg

 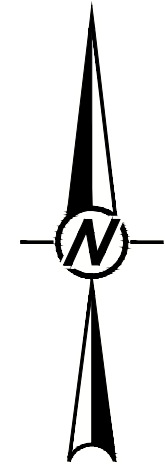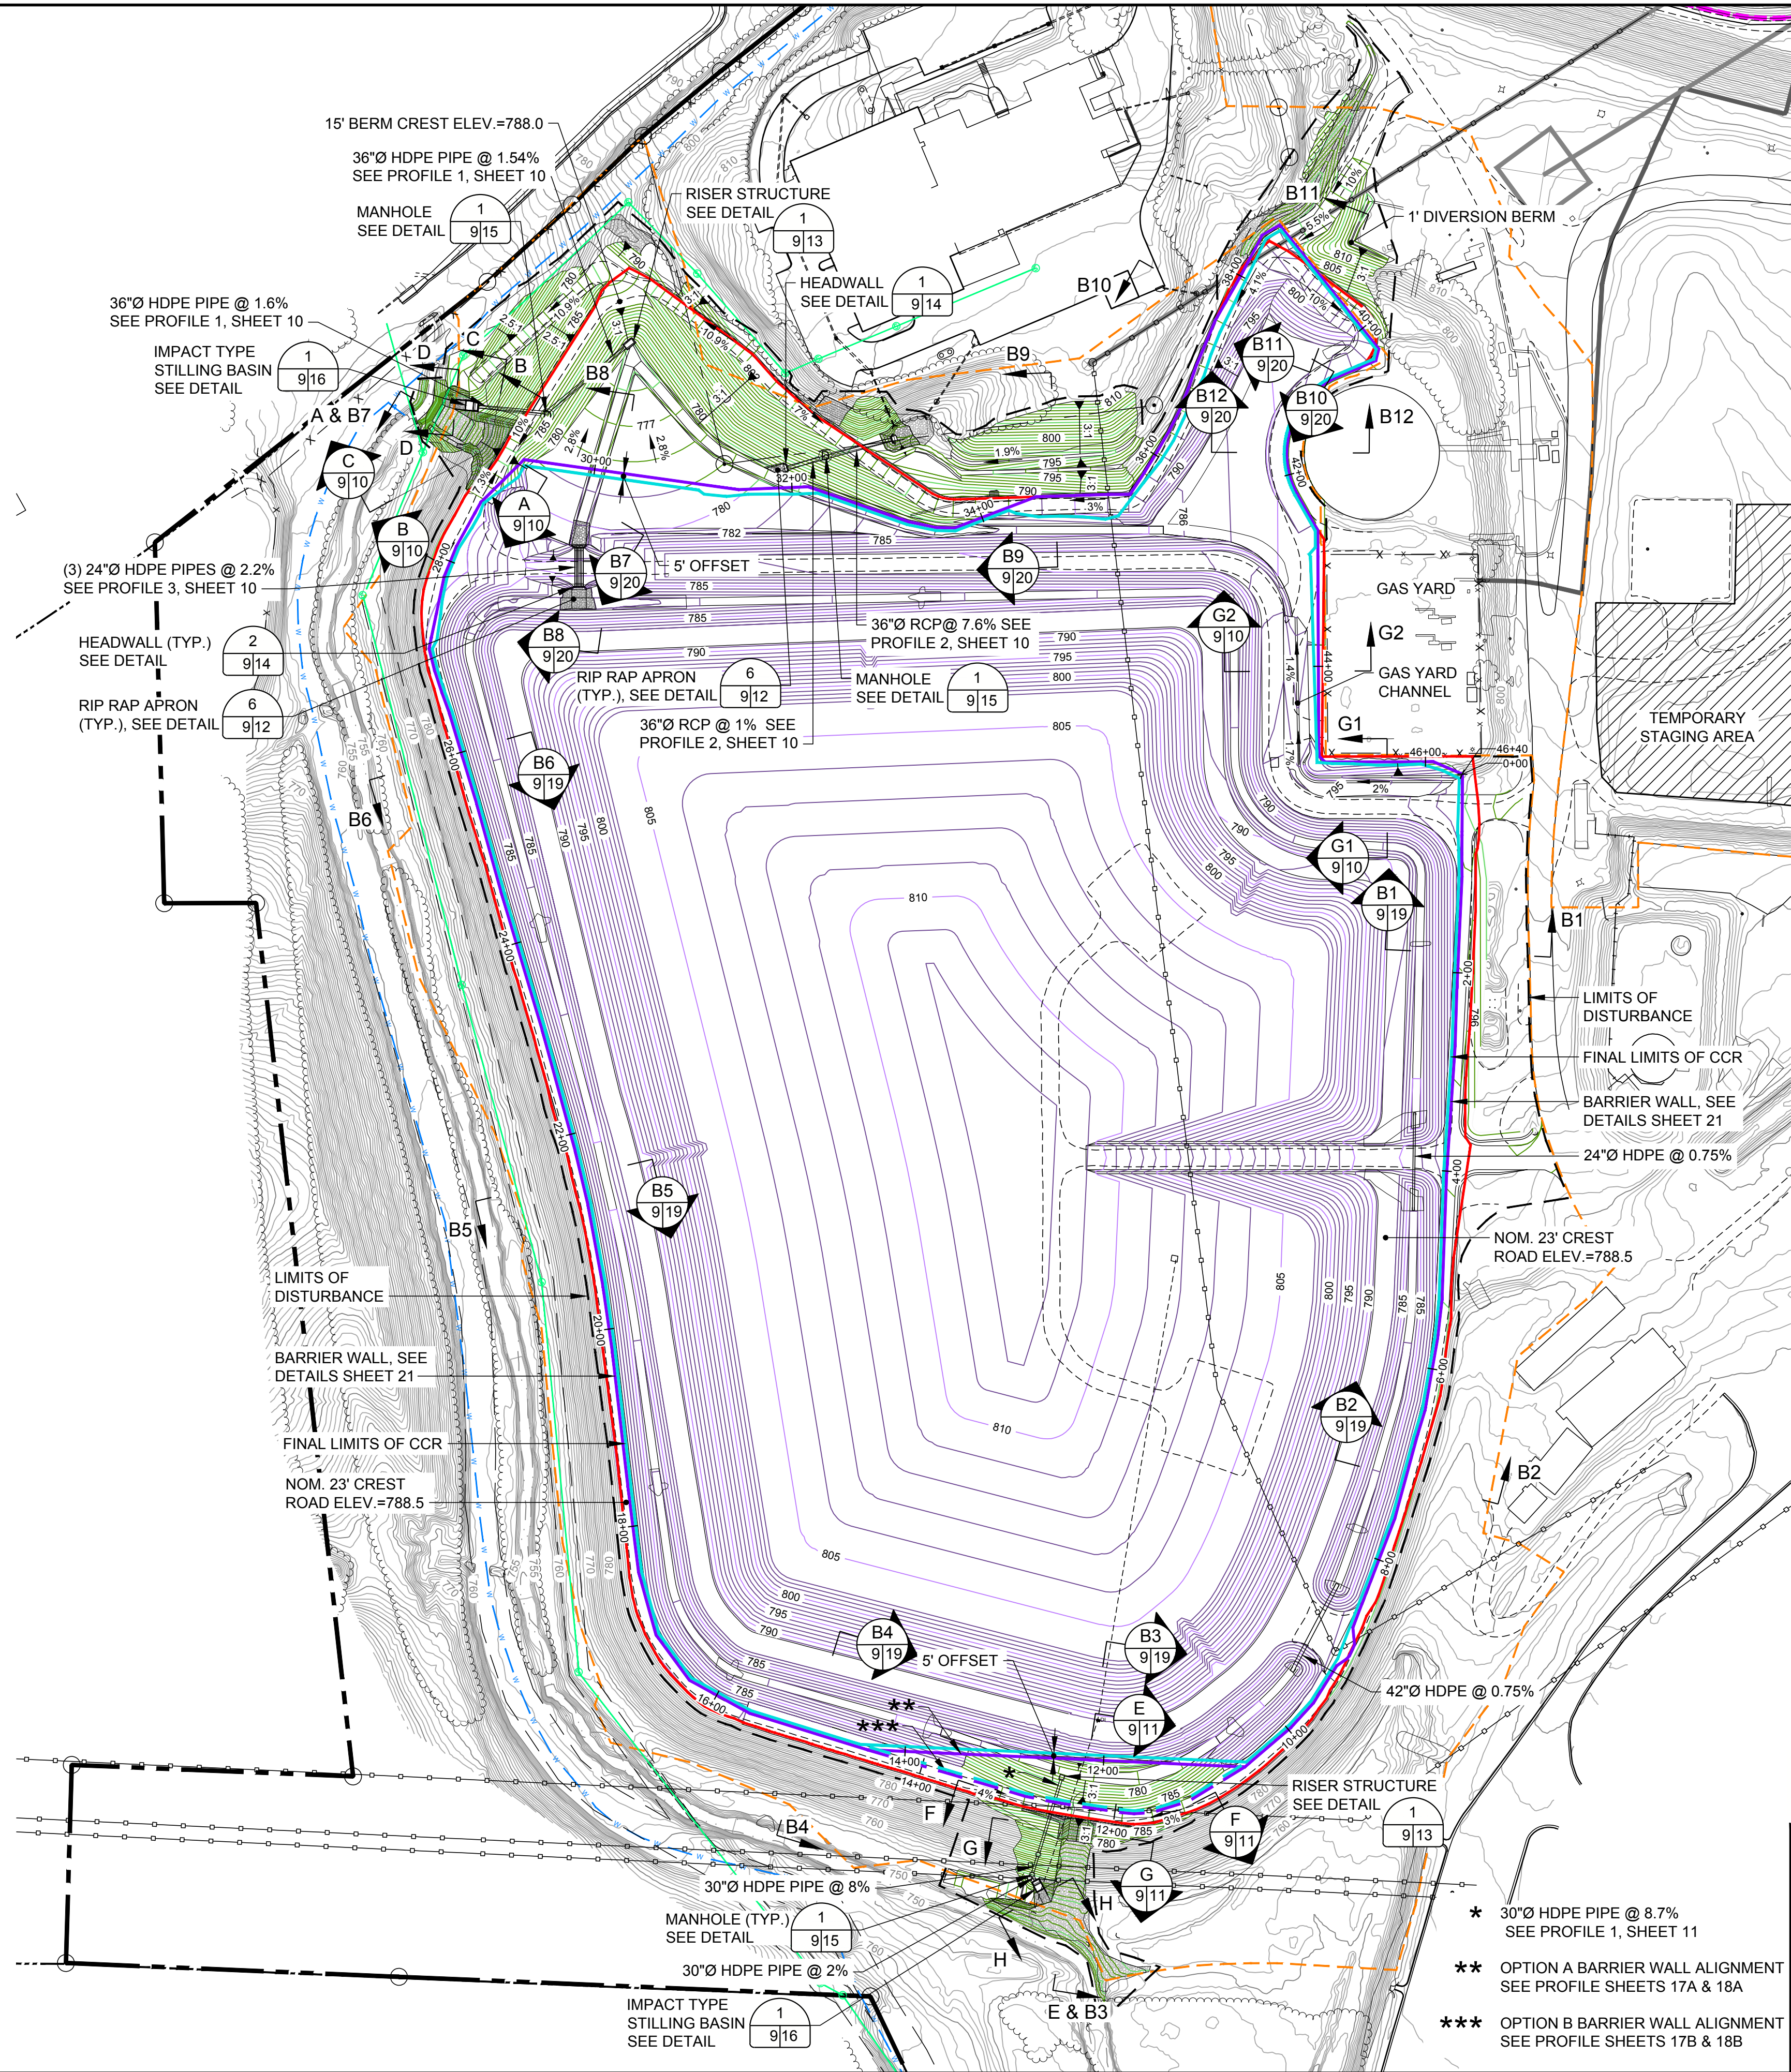

LEGEND	
	EXISTING CONTOURS
	PROPERTY BOUNDARY (SEE REFERENCE 1)
	PROPOSED PERMIT BOUNDARY
	FINAL LIMITS OF CCR
	SANITARY SEWER LINE
	EXISTING WATER LINE (AS NOTED)
	EXISTING GAS LINE
	EXISTING OVERHEAD ELECTRIC LINE
	BARRIER WALL ALIGNMENT
	EX. STORMWATER LINE
	FINAL CLOSURE CONTOURS
	FINAL CONTOURS
	FINAL LIMITS OF LINER

REFERENCES

1. THE EXISTING TOPOGRAPHY, AND CONTOUR ELEVATIONS ARE BASED ON LIDAR DATA AND SUPPLEMENTAL GROUND RUN TOPOGRAPHY BY METRO ENGINEERING AND SURVEYING CO., INC. THE DATE OF THE SURVEY PROVIDED AND SHOWN ON THIS SET OF PLANS IS 03/21/2024.

NOTES

1. EXISTING TOPOGRAPHIC CONTOUR INTERVAL = 1 FOOT.

06/2025
ISSUED FOR PERMITTING

CLIENT
SOUTHERN COMPANY SERVICES











PROJECT
PLANT MCDONOUGH - ATKINSON
CCR UNIT AP-1
CLOSURE PLAN DRAWINGS



TITLE
FINAL GRADING PLAN

	CONSULTANT	YYYY-MM-DD	2025-06-06
	DESIGNED	GLH	
	PREPARED	RMS	
	CHECKED	MP	
	REVIEWED / APPROVED	GLH	

PROJECT NO. 1777449	PROJECT ID MCD15017	REV. 0	SHEET 9
------------------------	------------------------	-----------	------------

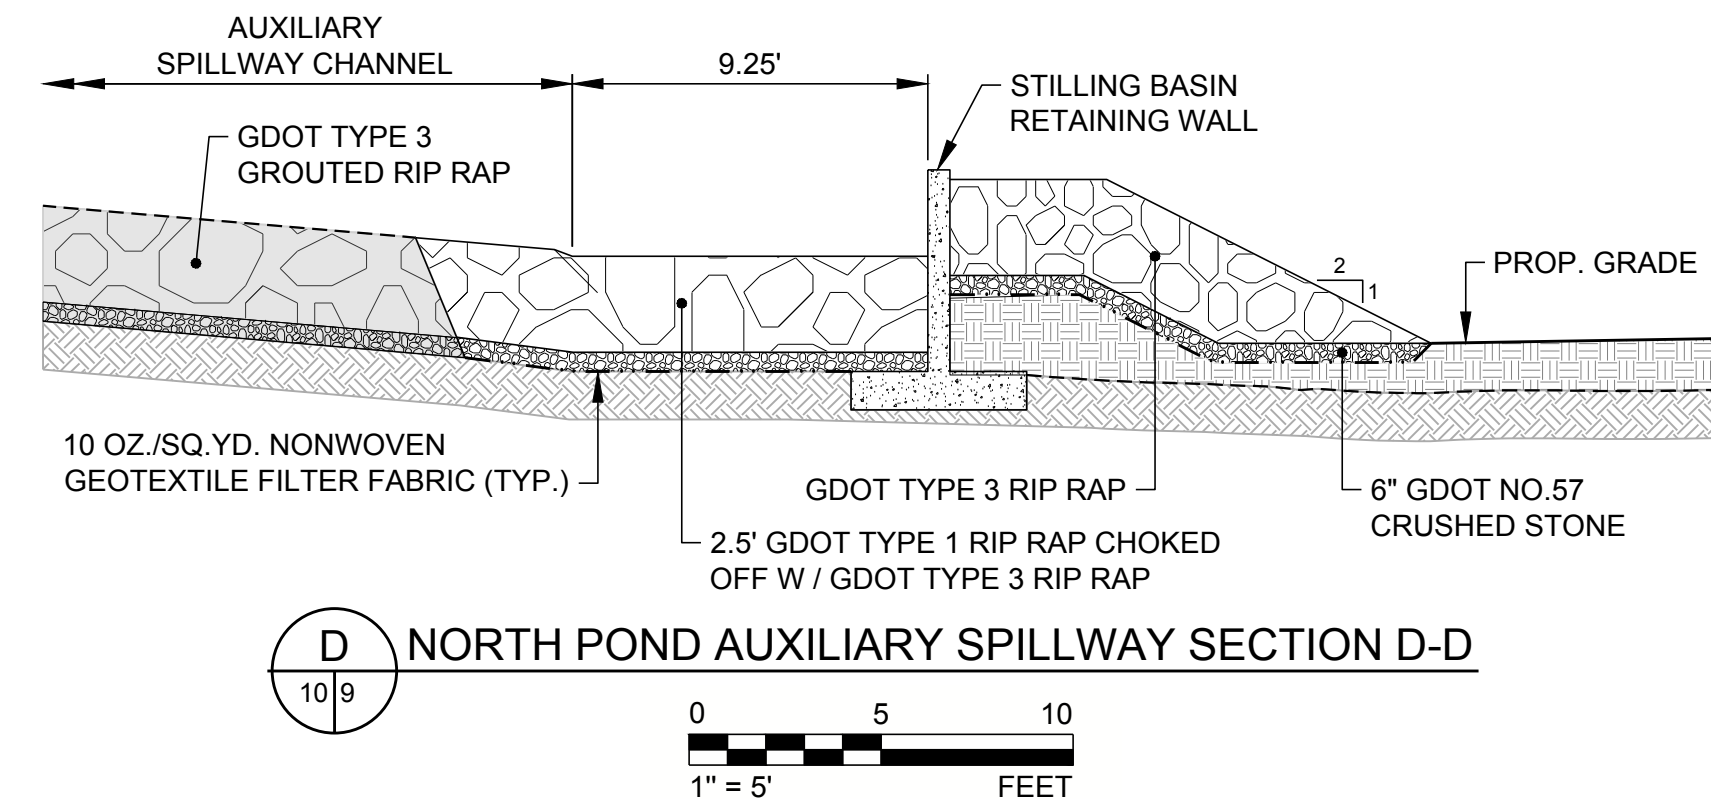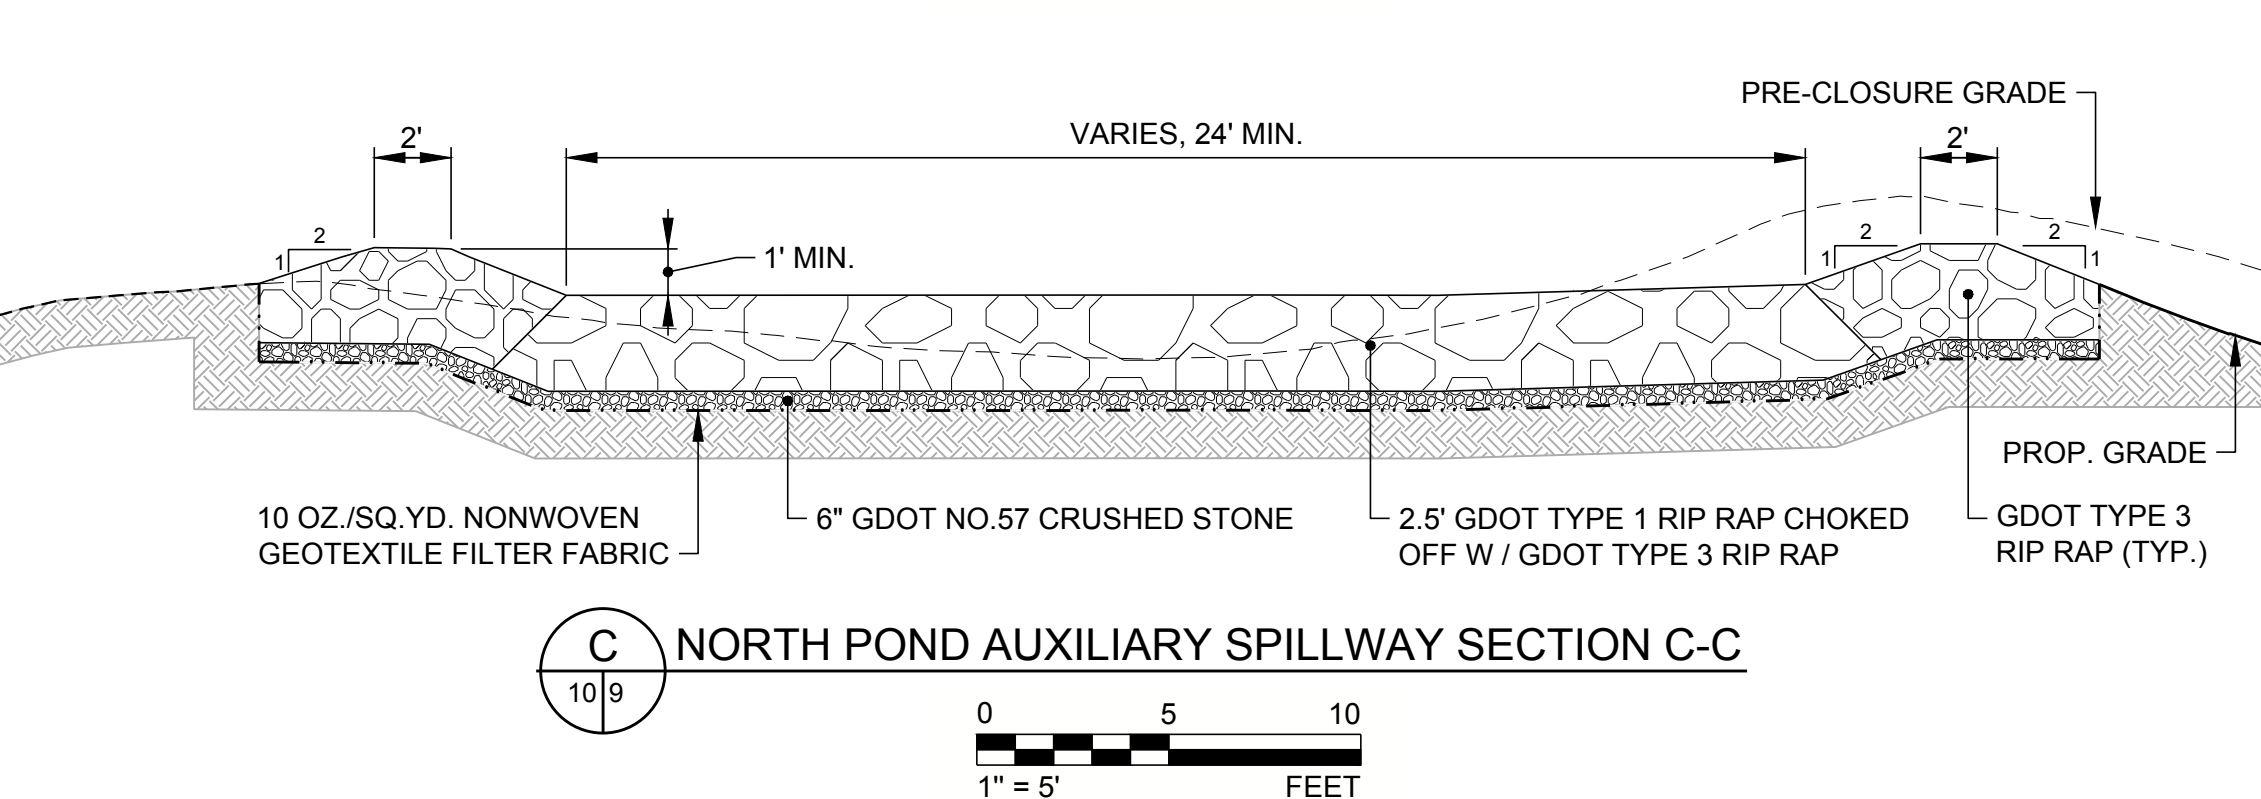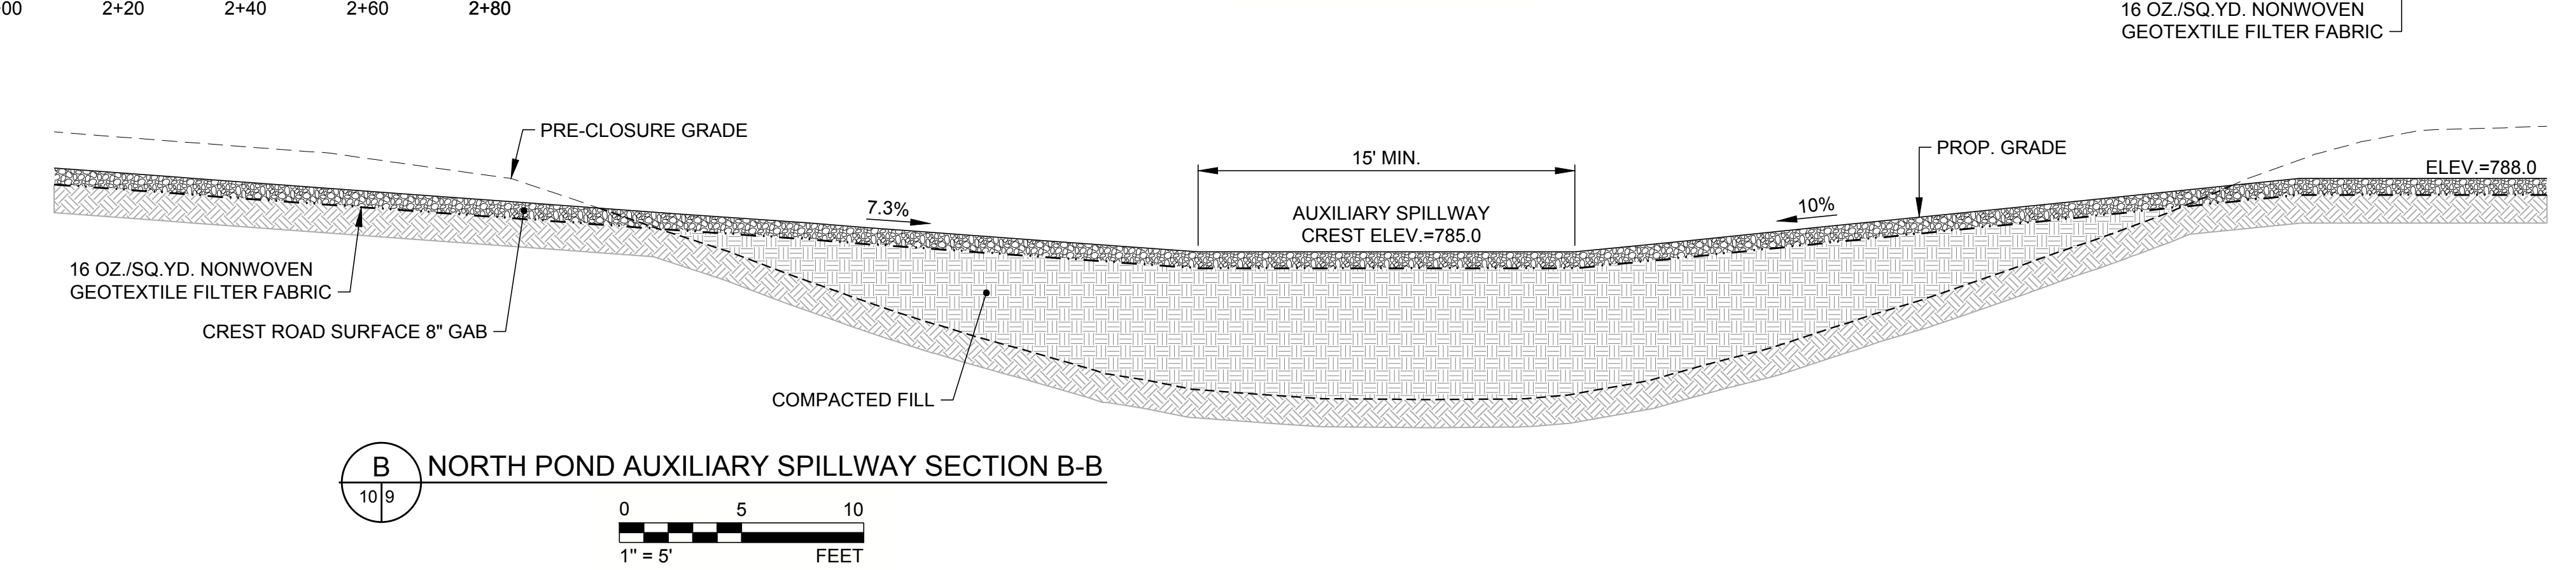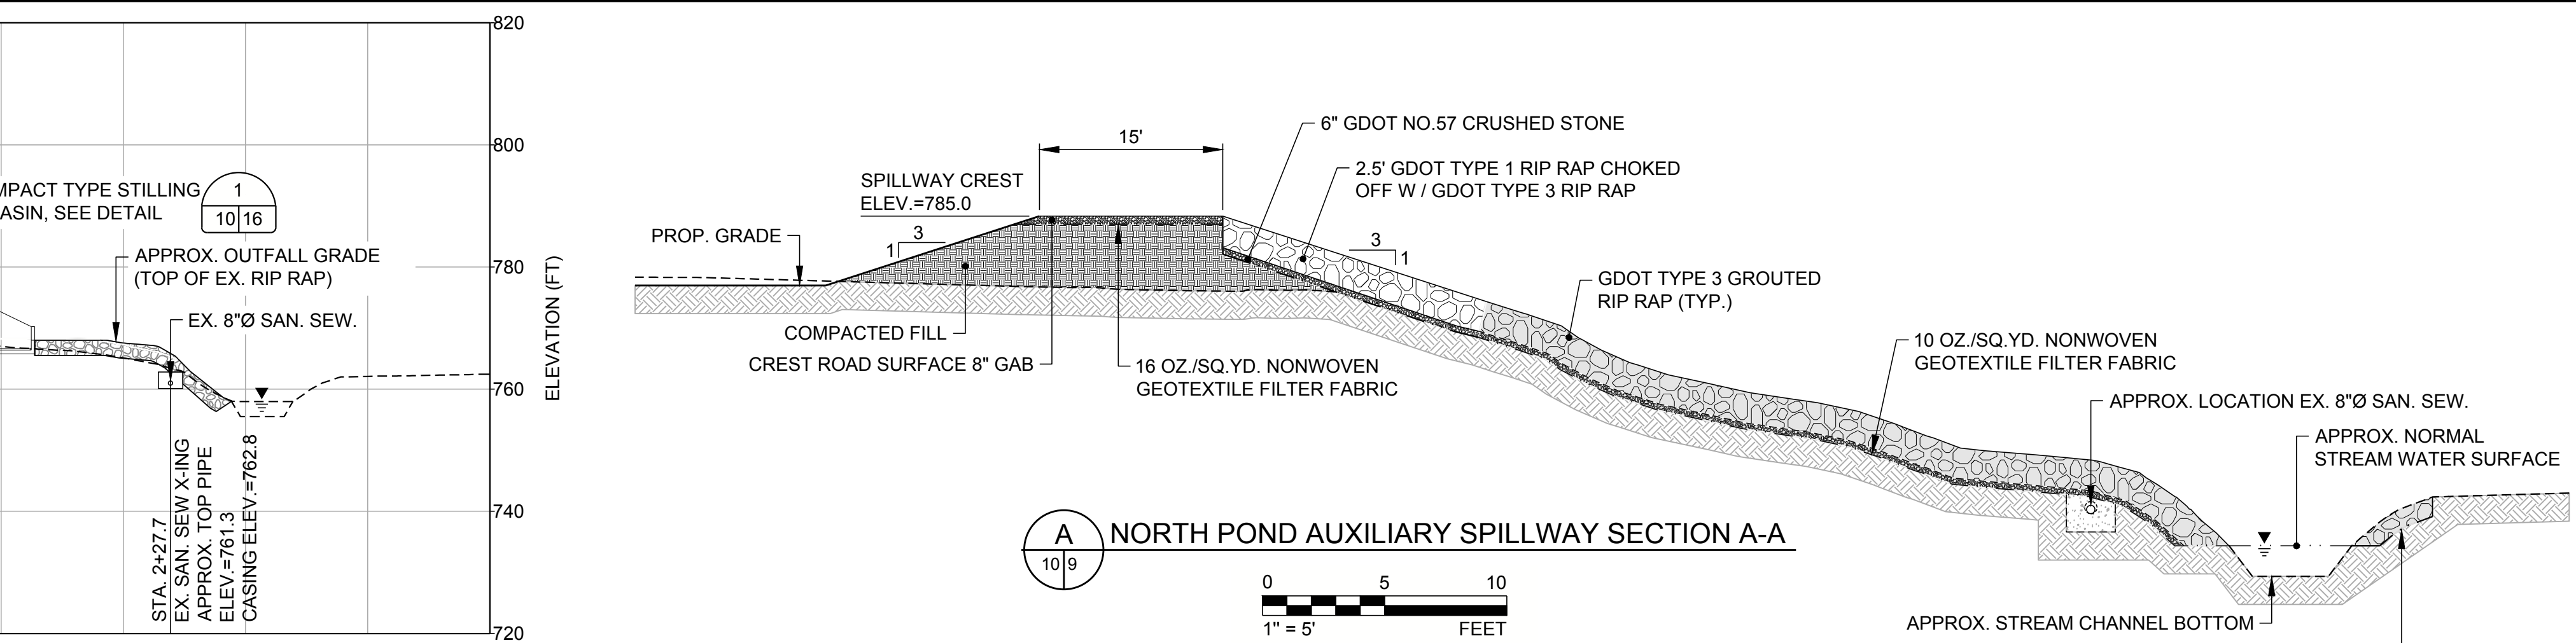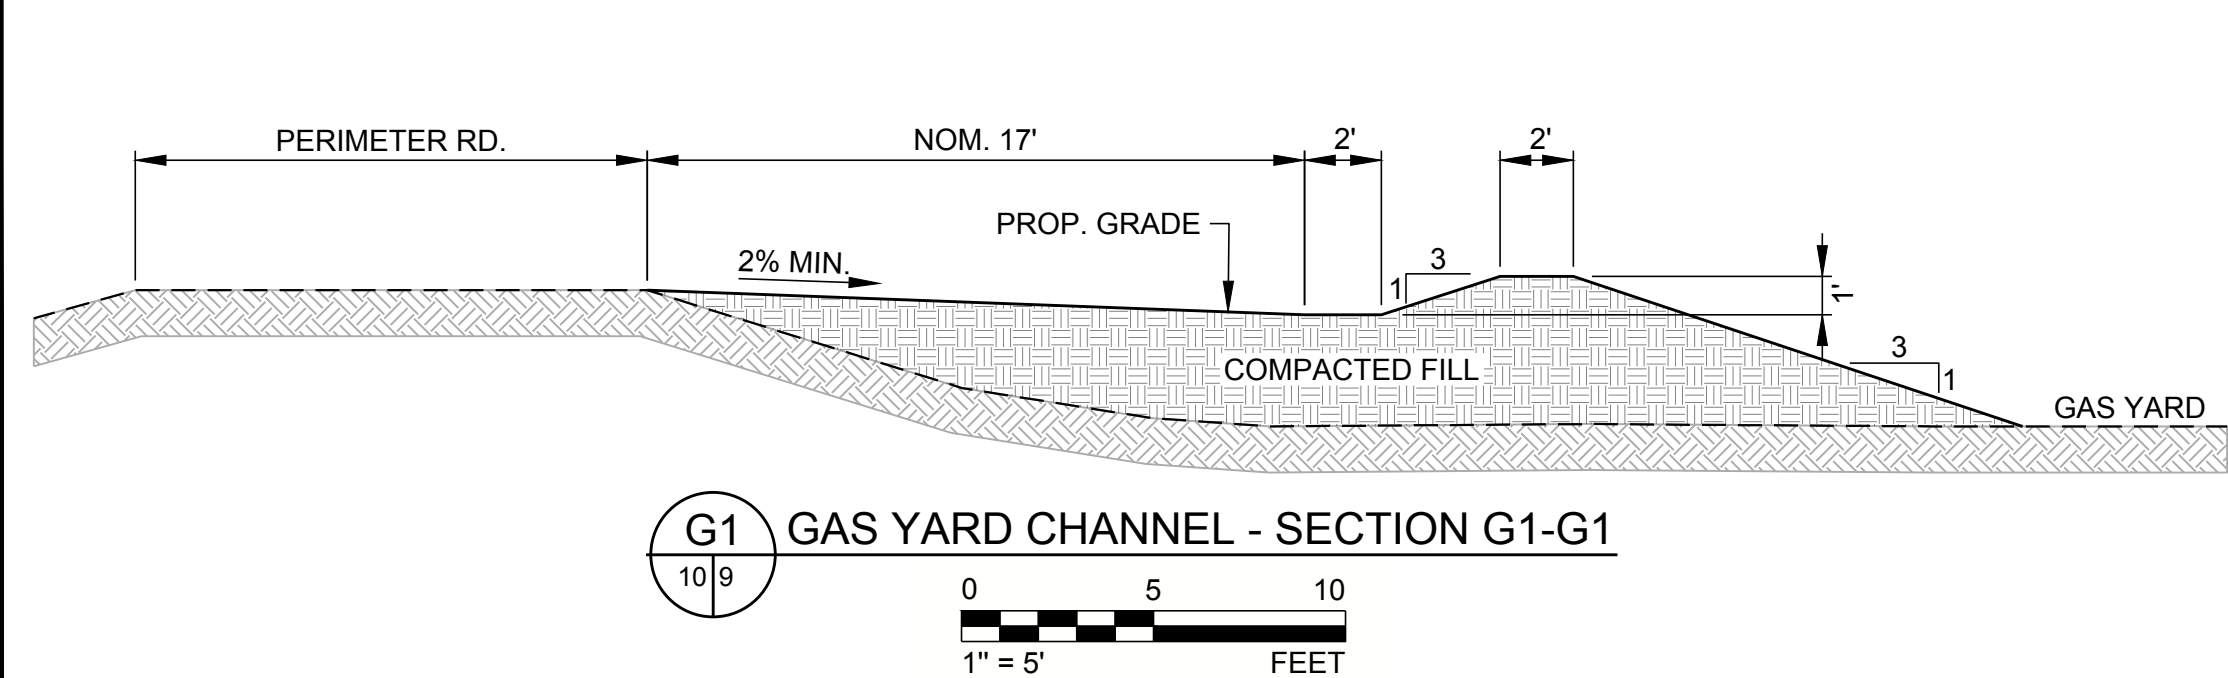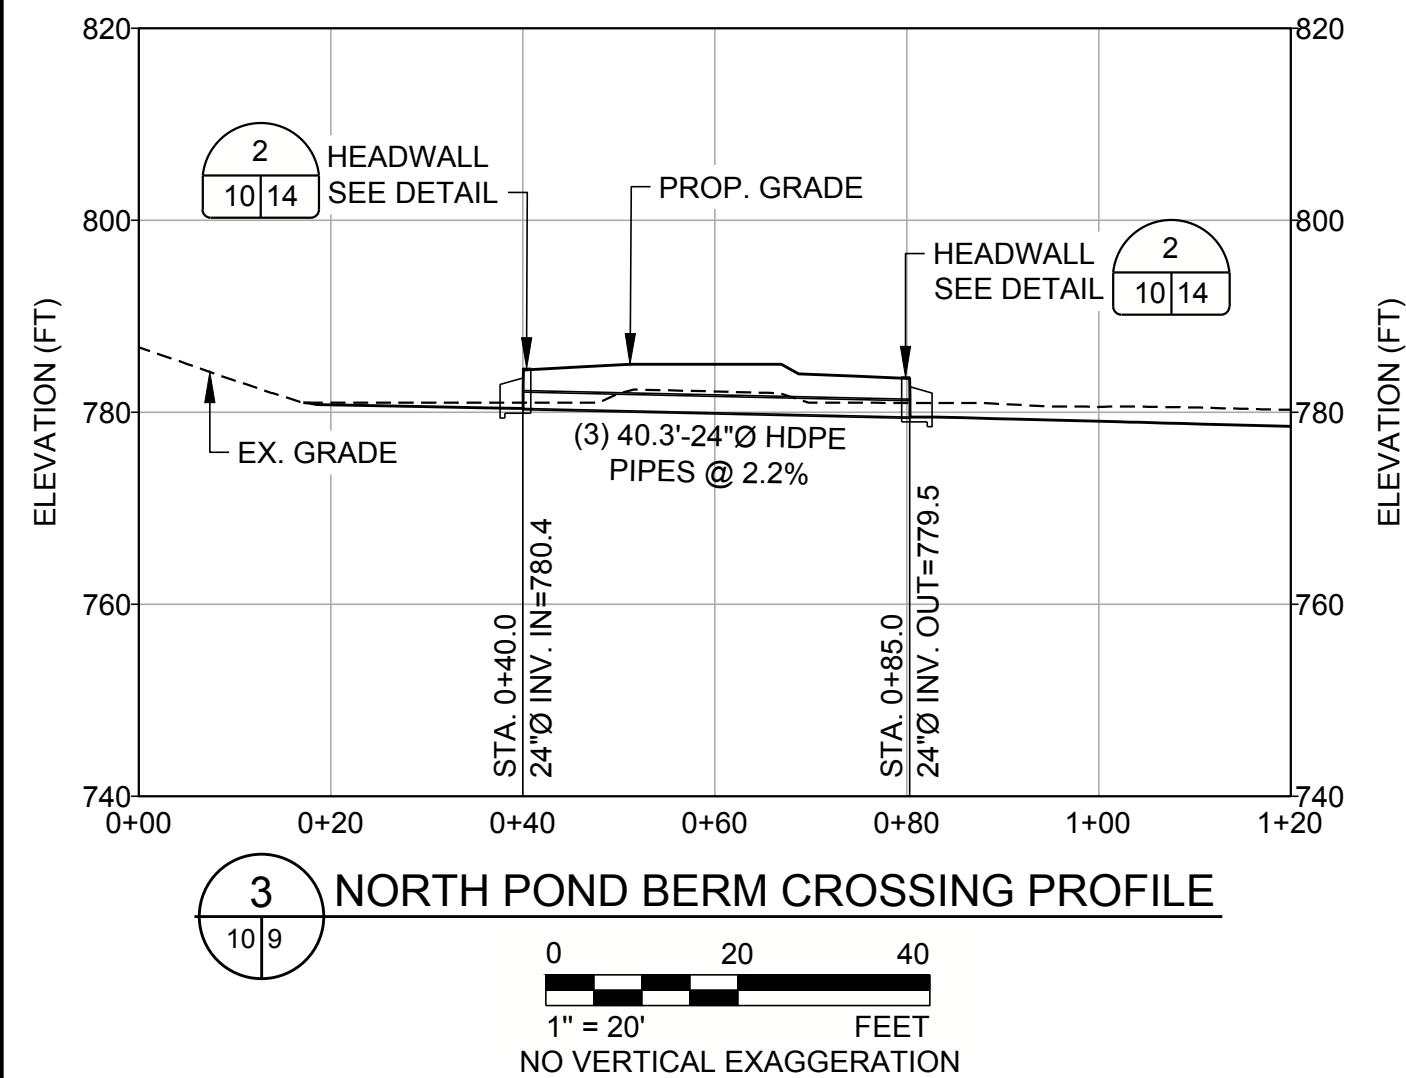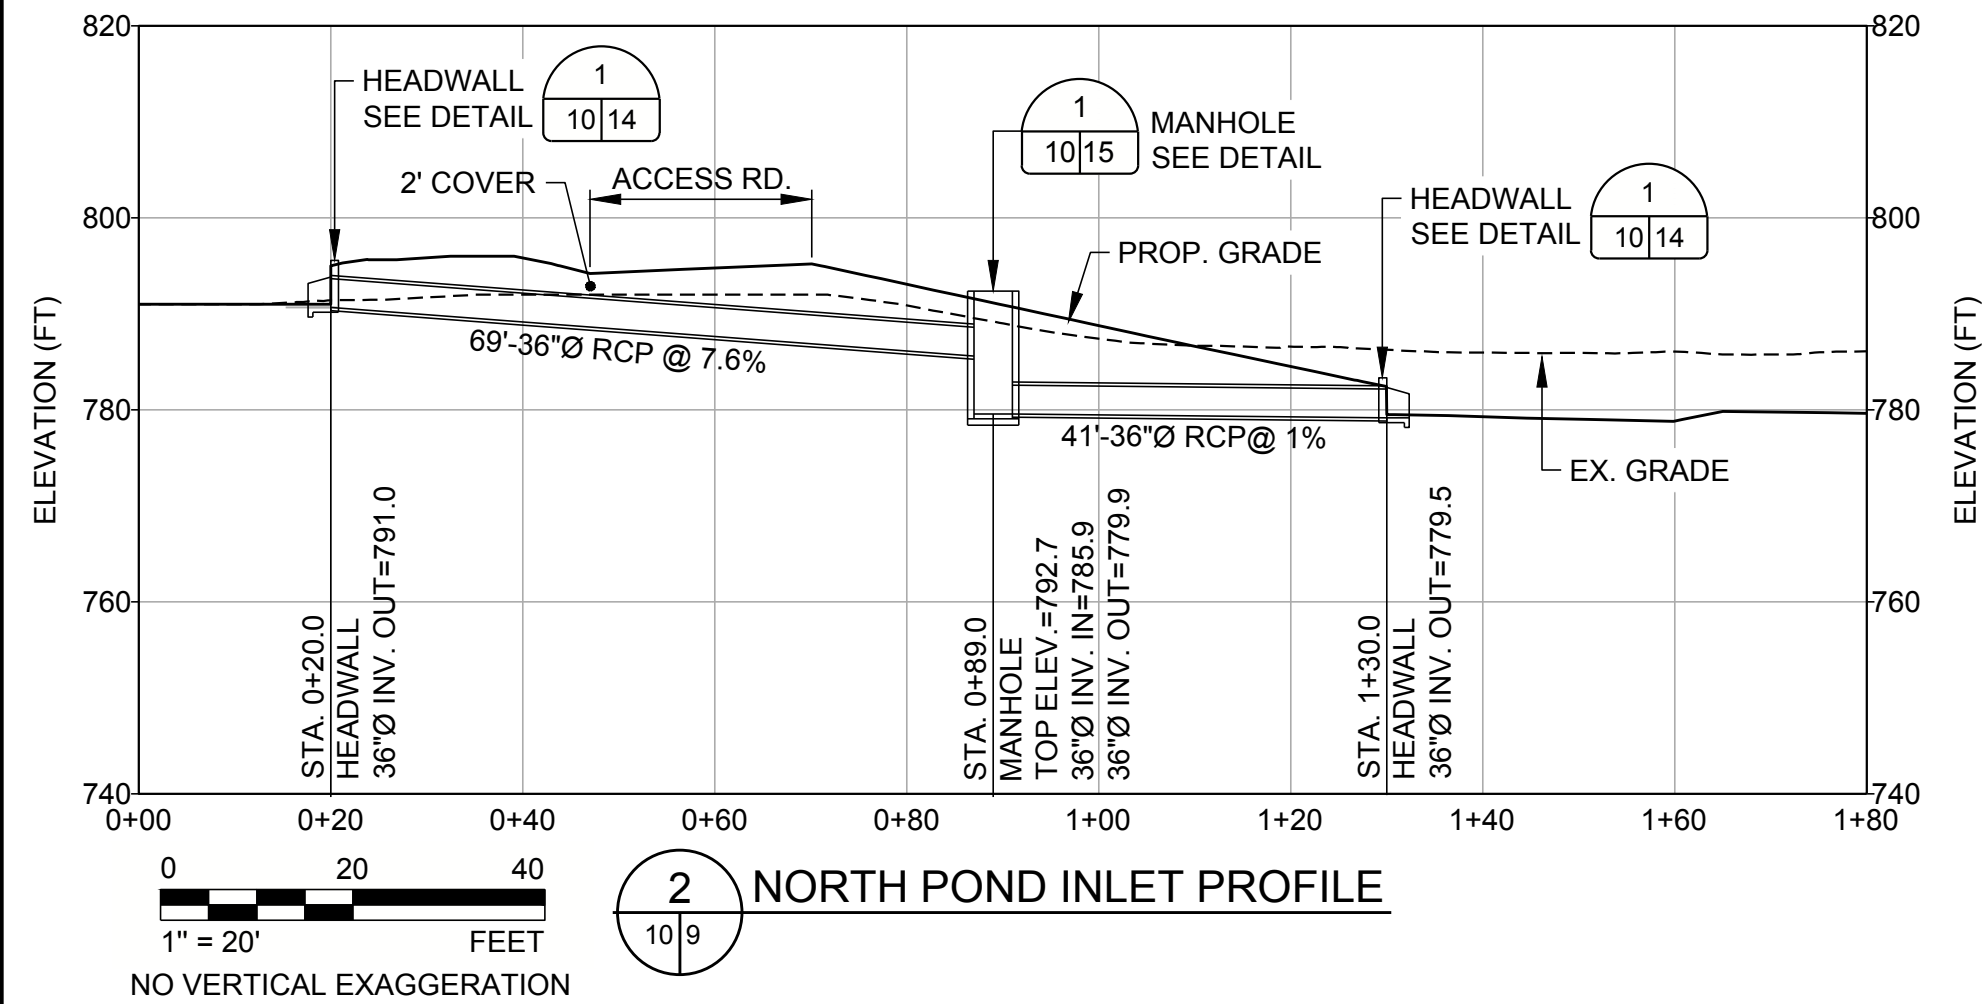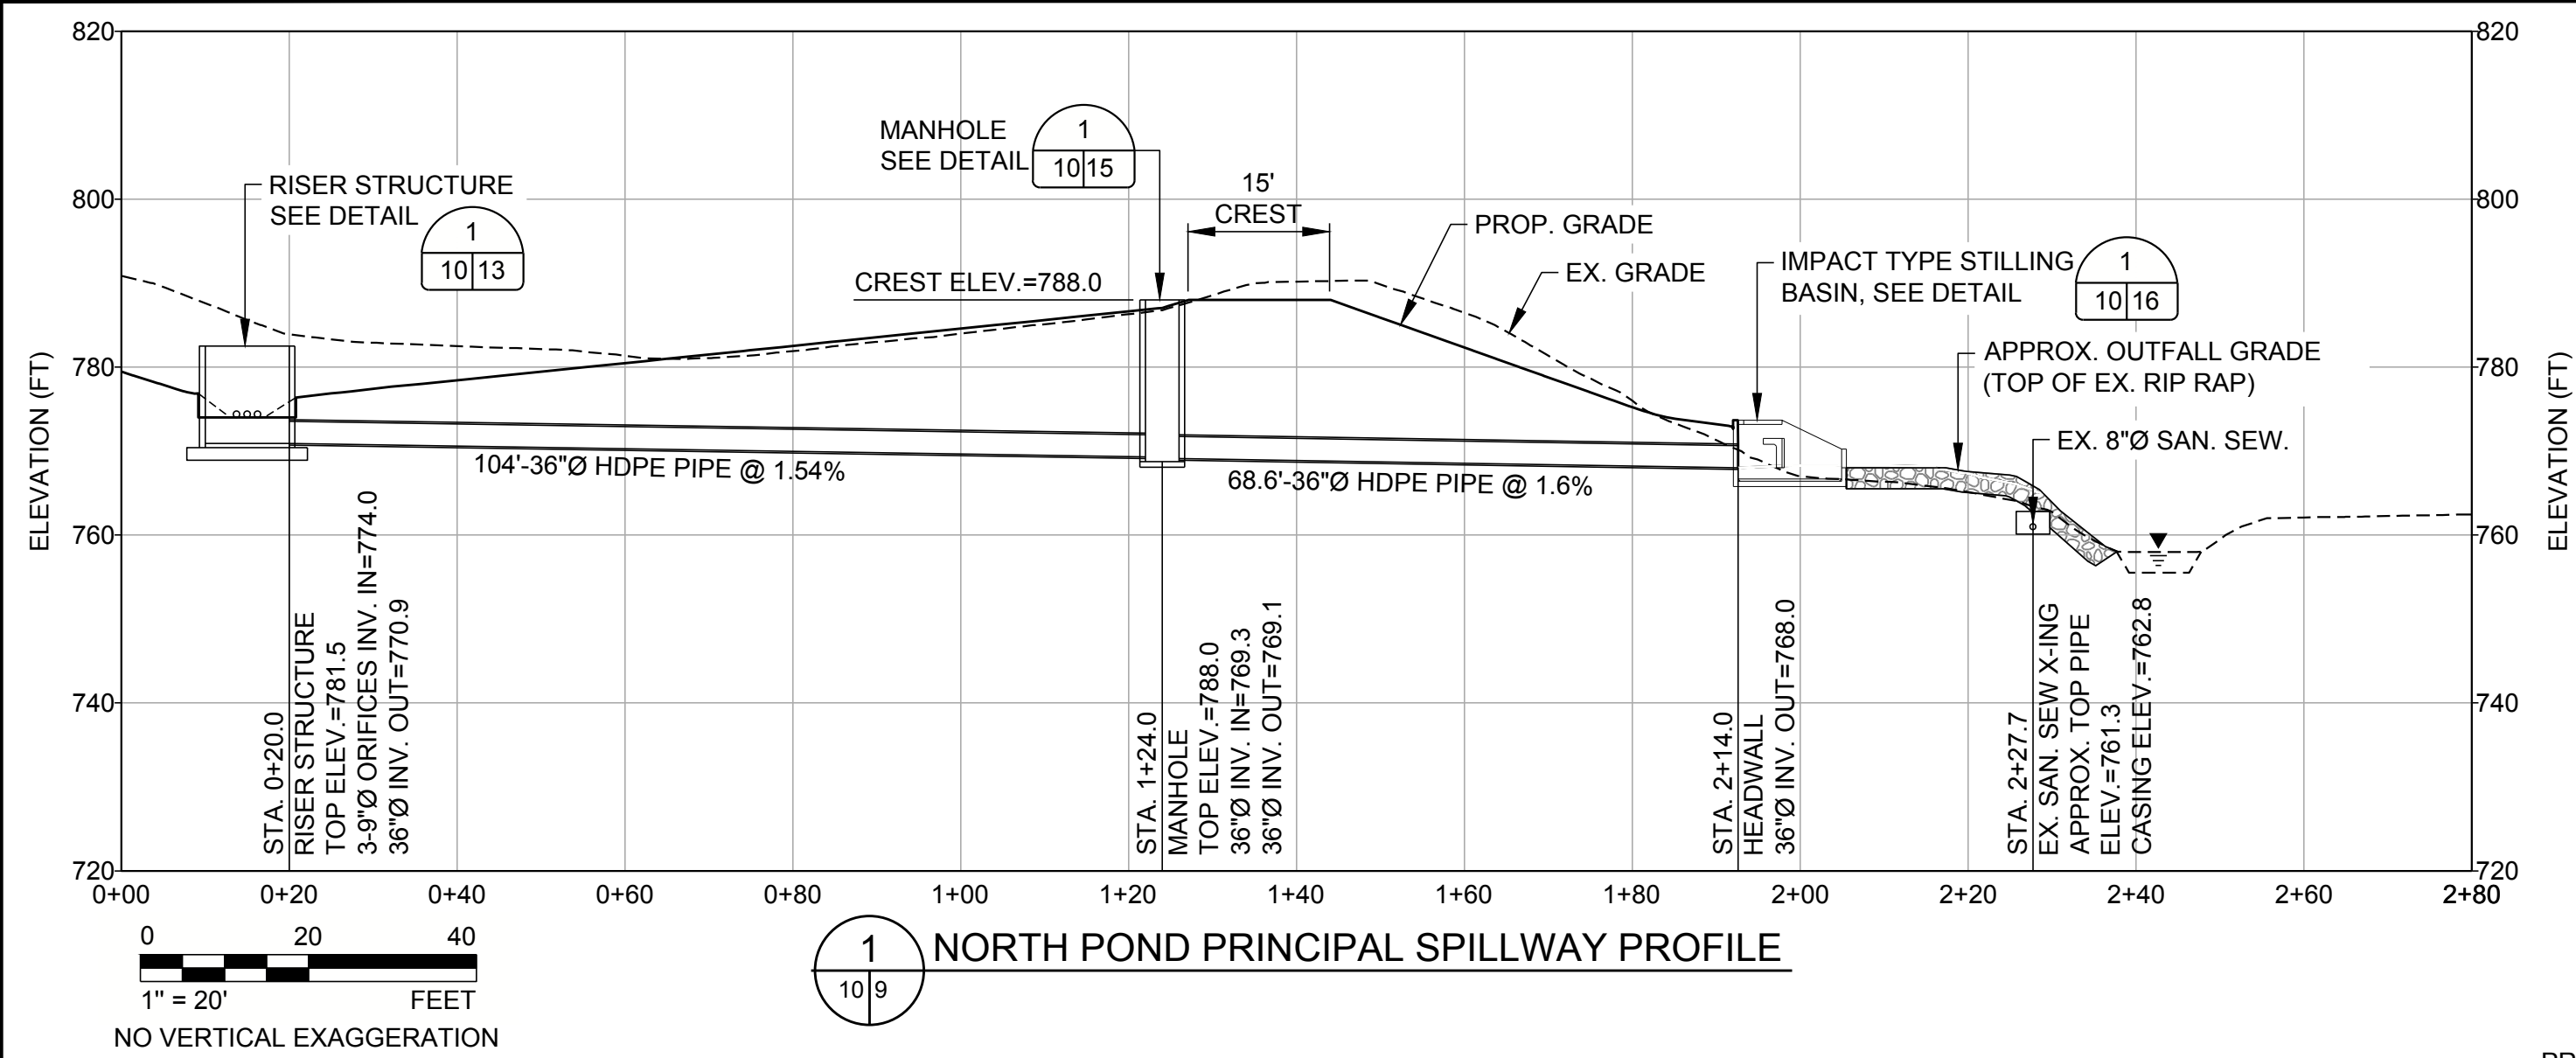

06/2025
ISSUED FOR PERMITTING

CLIENT
SOUTHERN COMPANY SERVICES





PROJECT
PLANT MCDONOUGH - ATKINSON
CCR UNIT AP-1
CLOSURE PLAN DRAWINGS



TITLE
NORTH POND PROFILES & SECTIONS

CONSULTANT	YYYY-MM-DD	2025-06-06
DESIGNED	GLH	
PREPARED	RMS	
CHECKED	MP	
REVIEWED / APPROVED	GLH	






PROJECT NO. 1777449 PROJECT ID MCD15017 REV. 0 SHEET 10

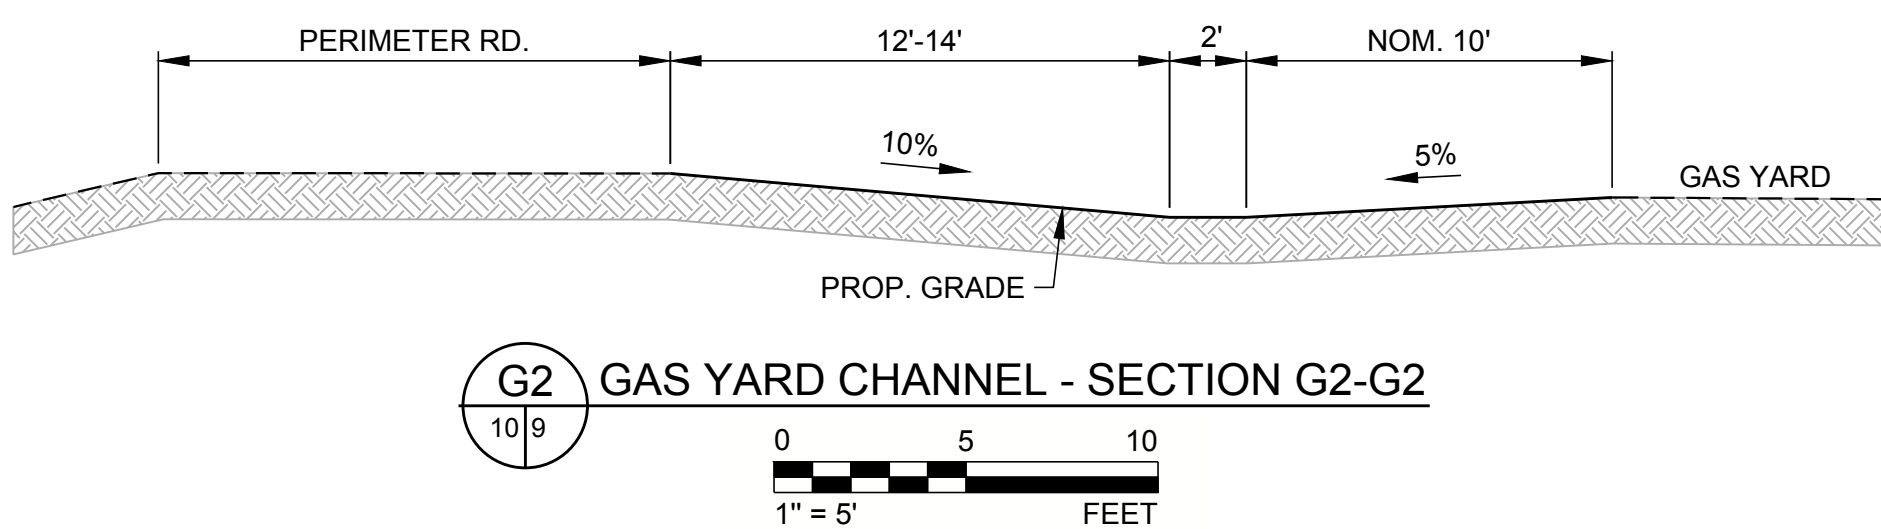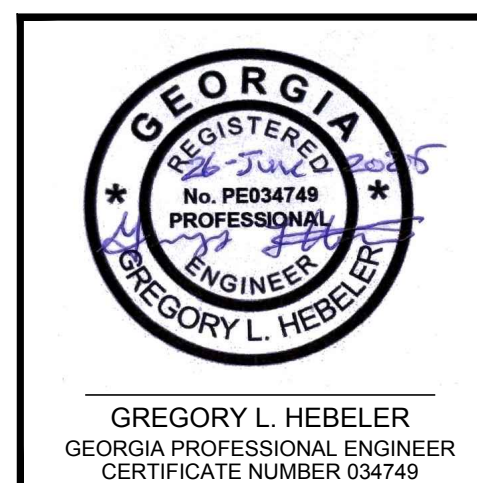

Path: \\corp.plant.mcdonough.com\atl200\Cad\Southern Company\1777449 Plant McDonough\Permitting\AP-1\PERMIT\PRODUCTION\1\1777449 9-11 PERMIT FINAL PLAN-PROF.dwg

1 in IF THIS MEASUREMENT DOES NOT MATCH WHAT IS SHOWN, THE SHEET SIZE HAS BEEN MODIFIED FROM: ANSI D

Path: \\corp.plbwan.net\USCentral\Draws\US\TL200\Cad\Southern Company\1777449 9-11 PERMIT FINAL PLAN-PROF.dwg
1777449 9-11 PERMIT FINAL PLAN-PROF.dwg

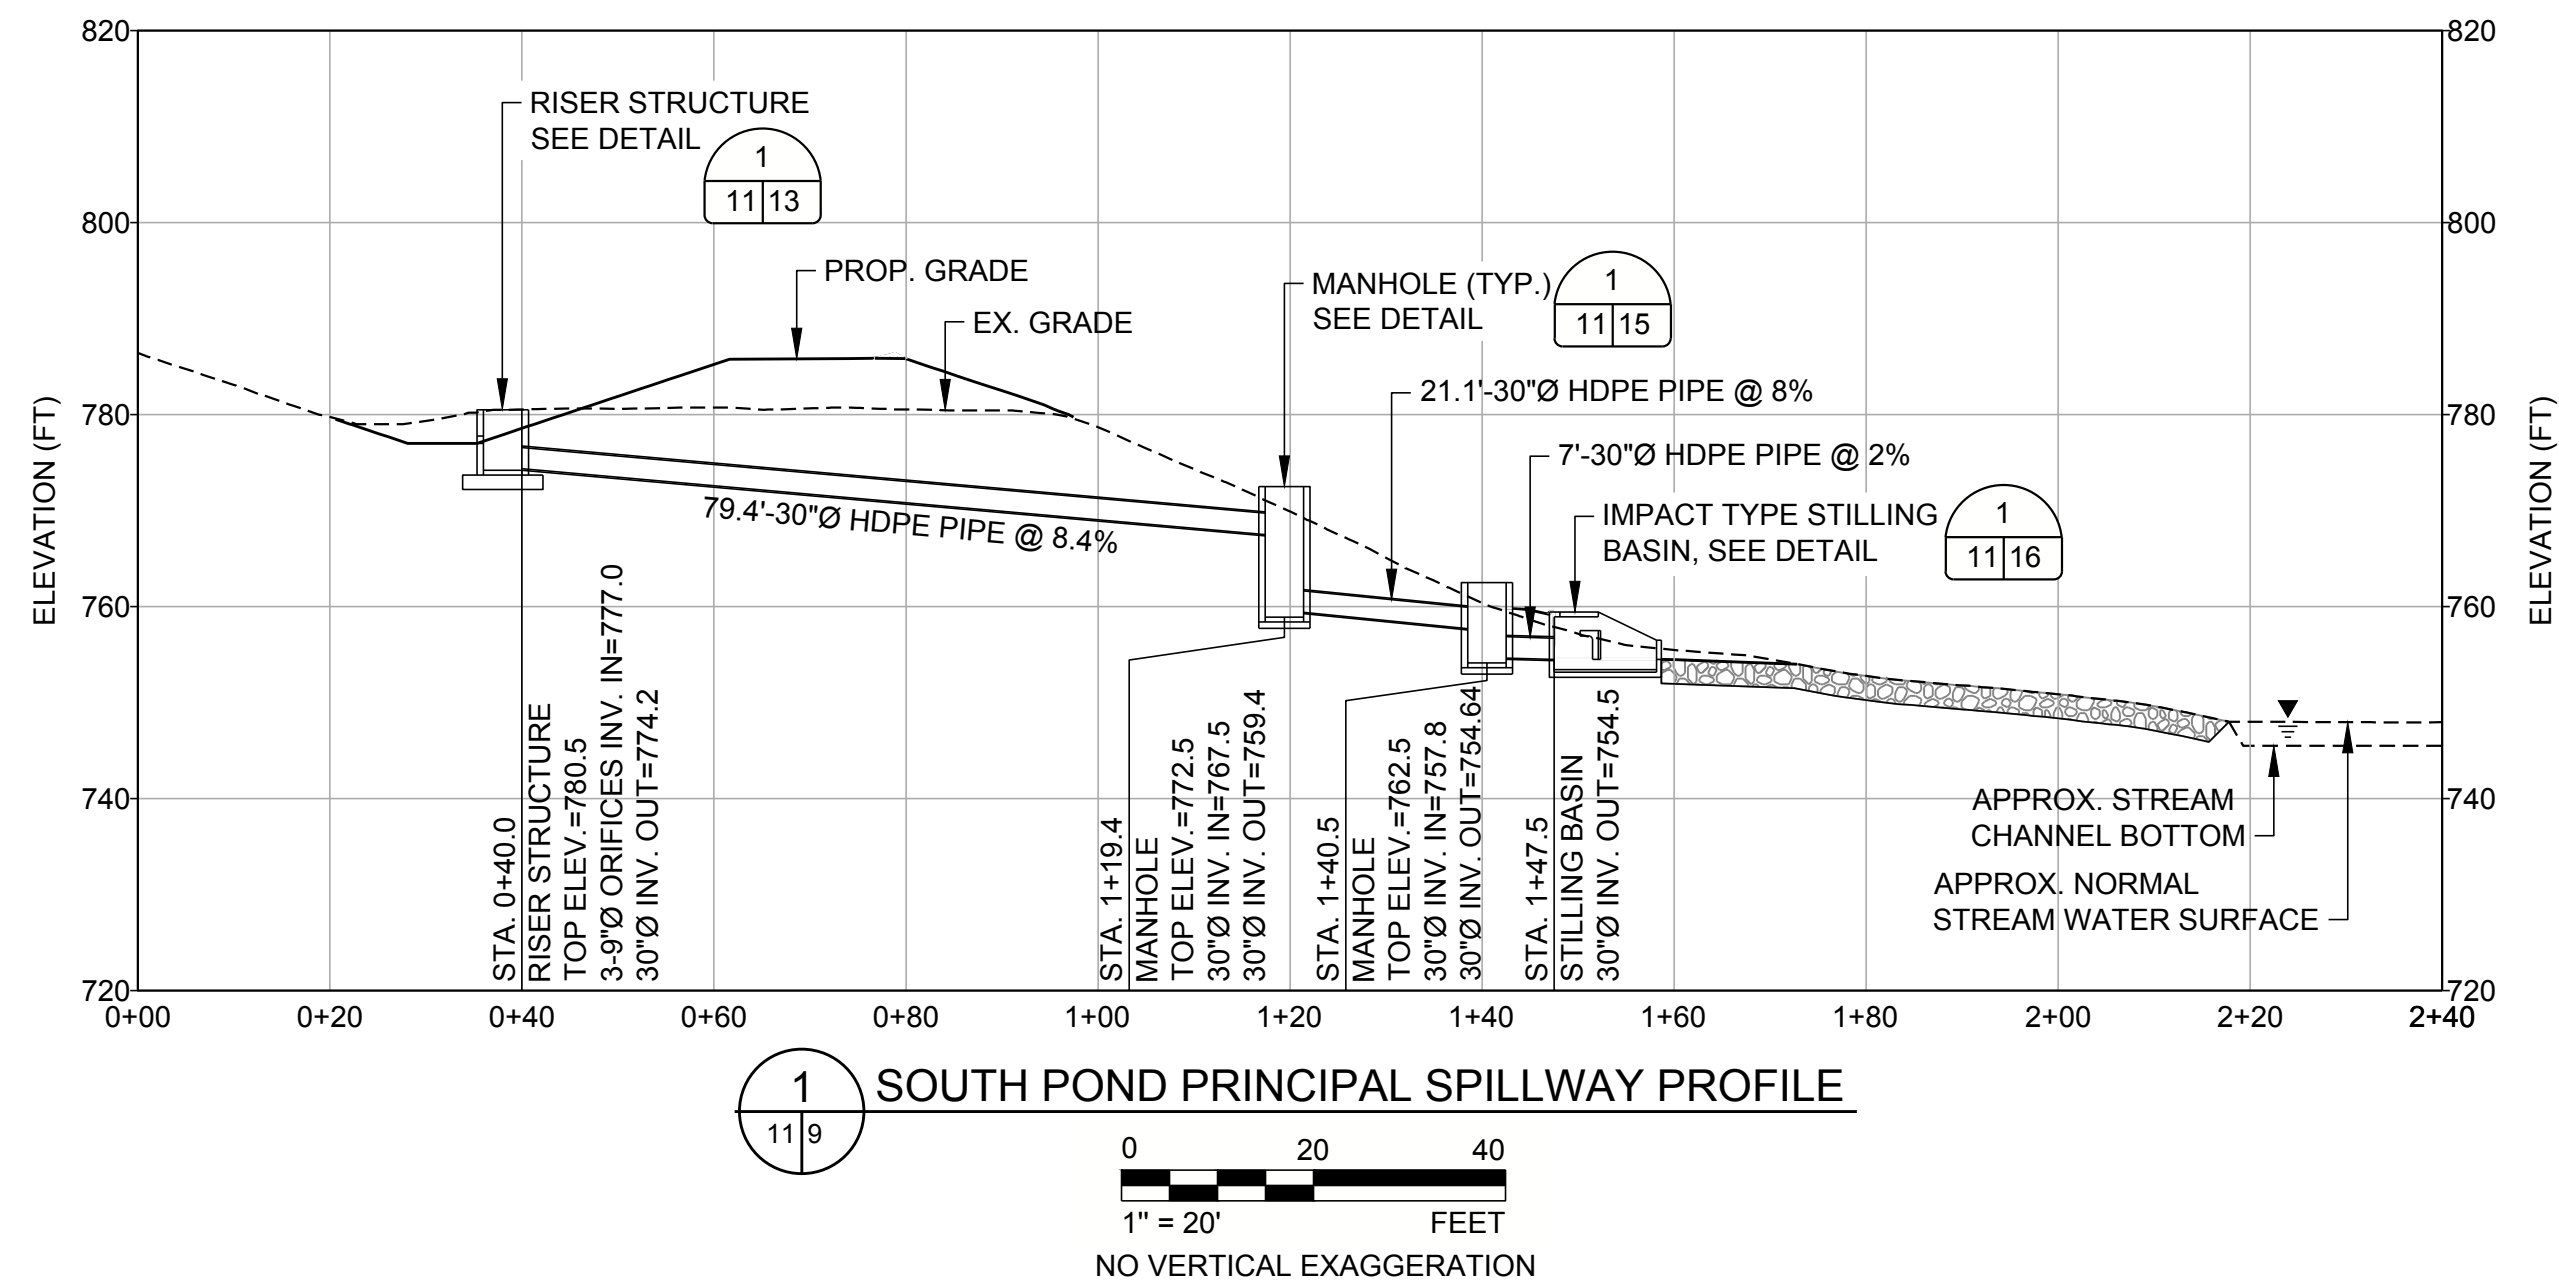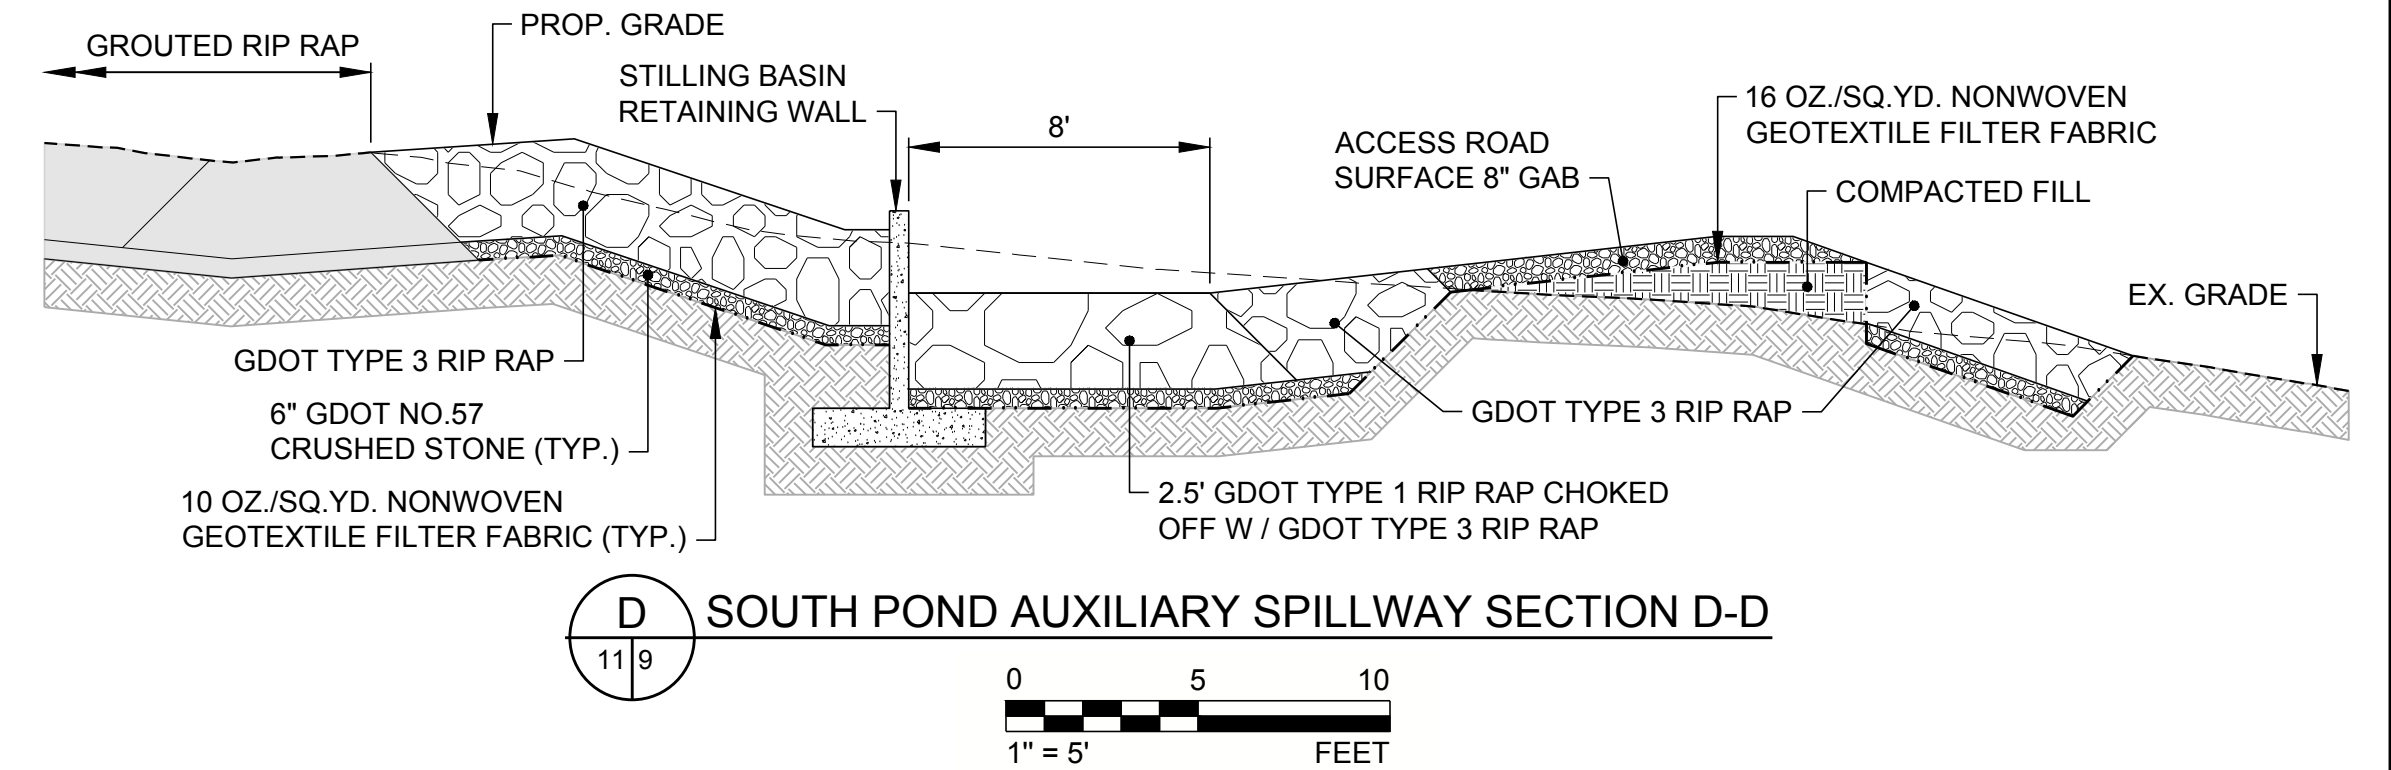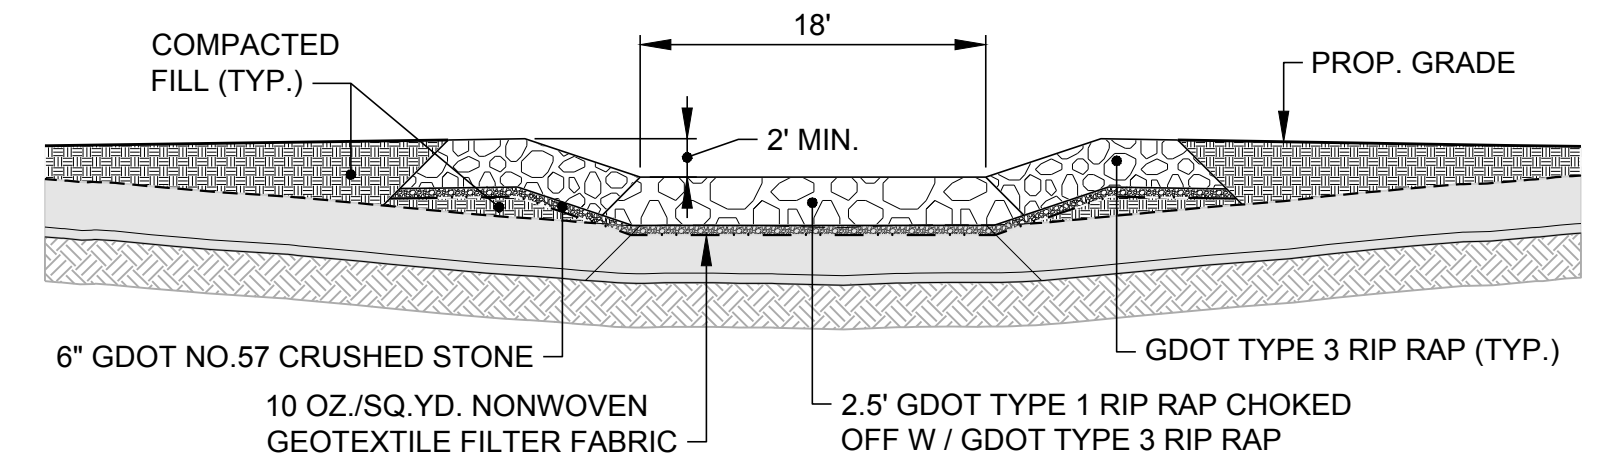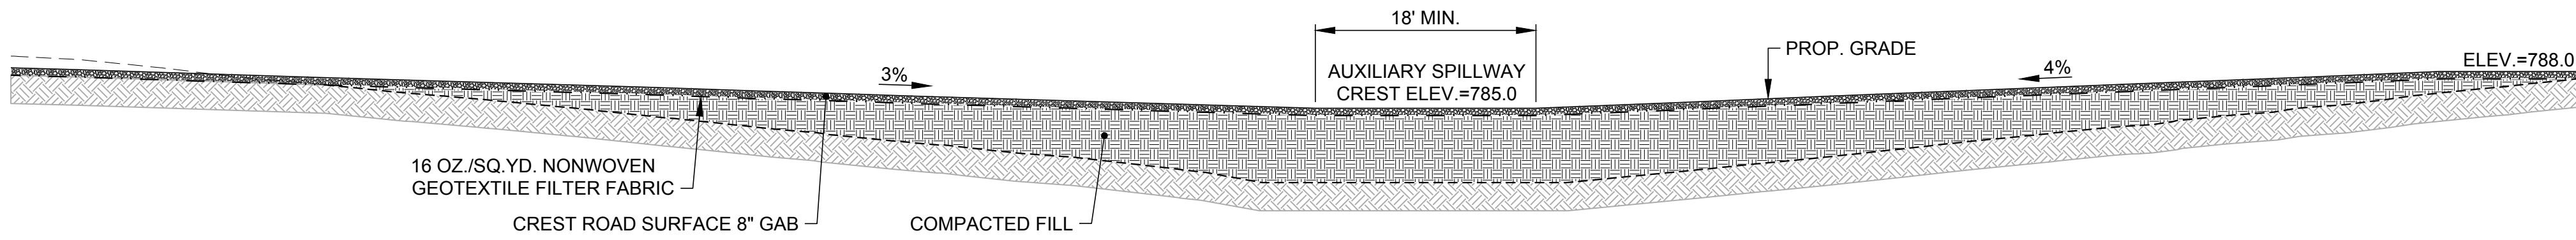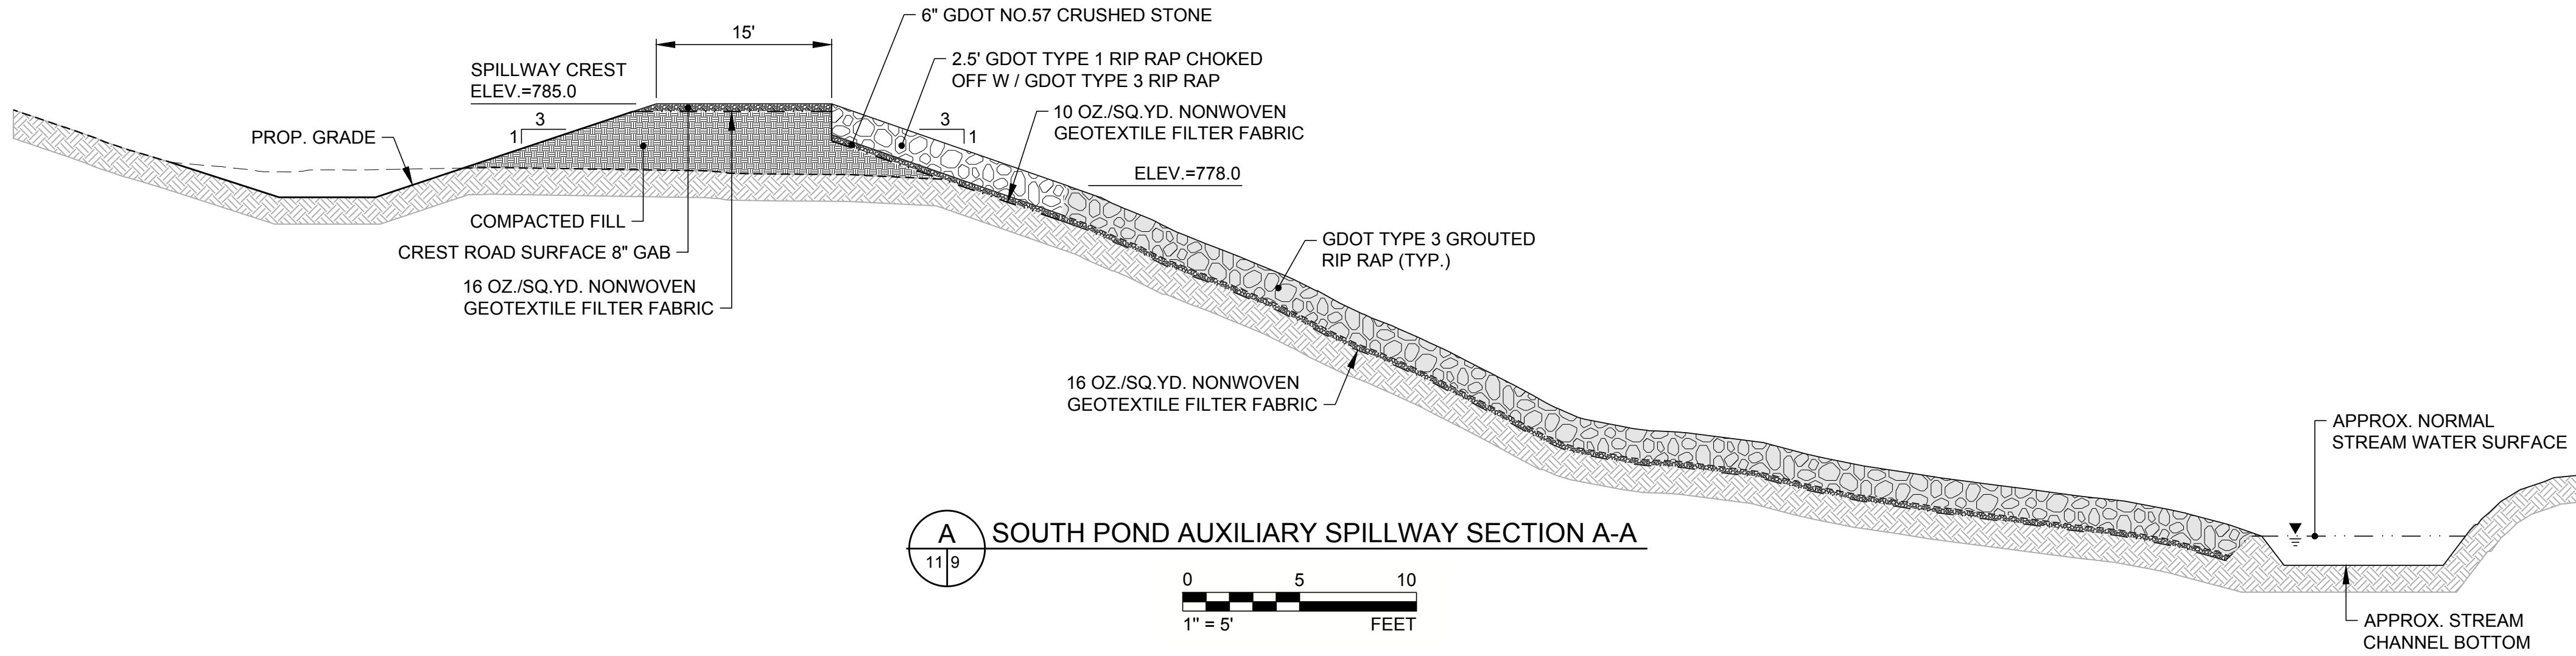

06/2025
ISSUED FOR PERMITTING

CLIENT
SOUTHERN COMPANY SERVICES



PROJECT
PLANT MCDONOUGH - ATKINSON
CCR UNIT AP-1
CLOSURE PLAN DRAWINGS




TITLE
SOUTH POND PROFILES & SECTIONS

CONSULTANT	YYYY-MM-DD	2025-06-06
DESIGNED	GLH	
PREPARED	RMS	
CHECKED	MP	
REVIEWED / APPROVED	GLH	















PROJECT NO. 1777449	PROJECT ID MCD15017	REV. 0	SHEET 11
------------------------	------------------------	-----------	-------------

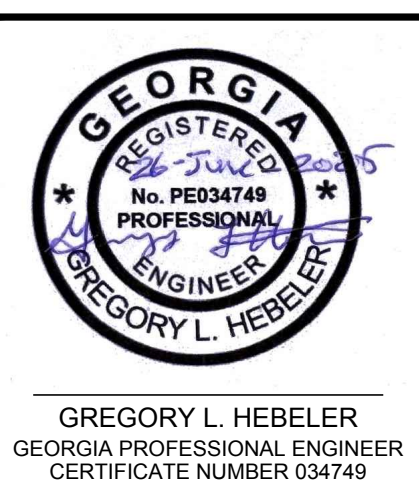

1 in IF THIS MEASUREMENT DOES NOT MATCH WHAT IS SHOWN, THE SHEET SIZE HAS BEEN MODIFIED FROM ANSI D

Path: \\corp.plbwan.net\USCentral\Draws\US\TL200\Cad\Southern Company\1777449 Plant McDonough\Permitting\AP-1\1E\PERMIT\PRODUCTION\1 File Name: 1777449 12 PERMIT COVER DETAILS.dwg

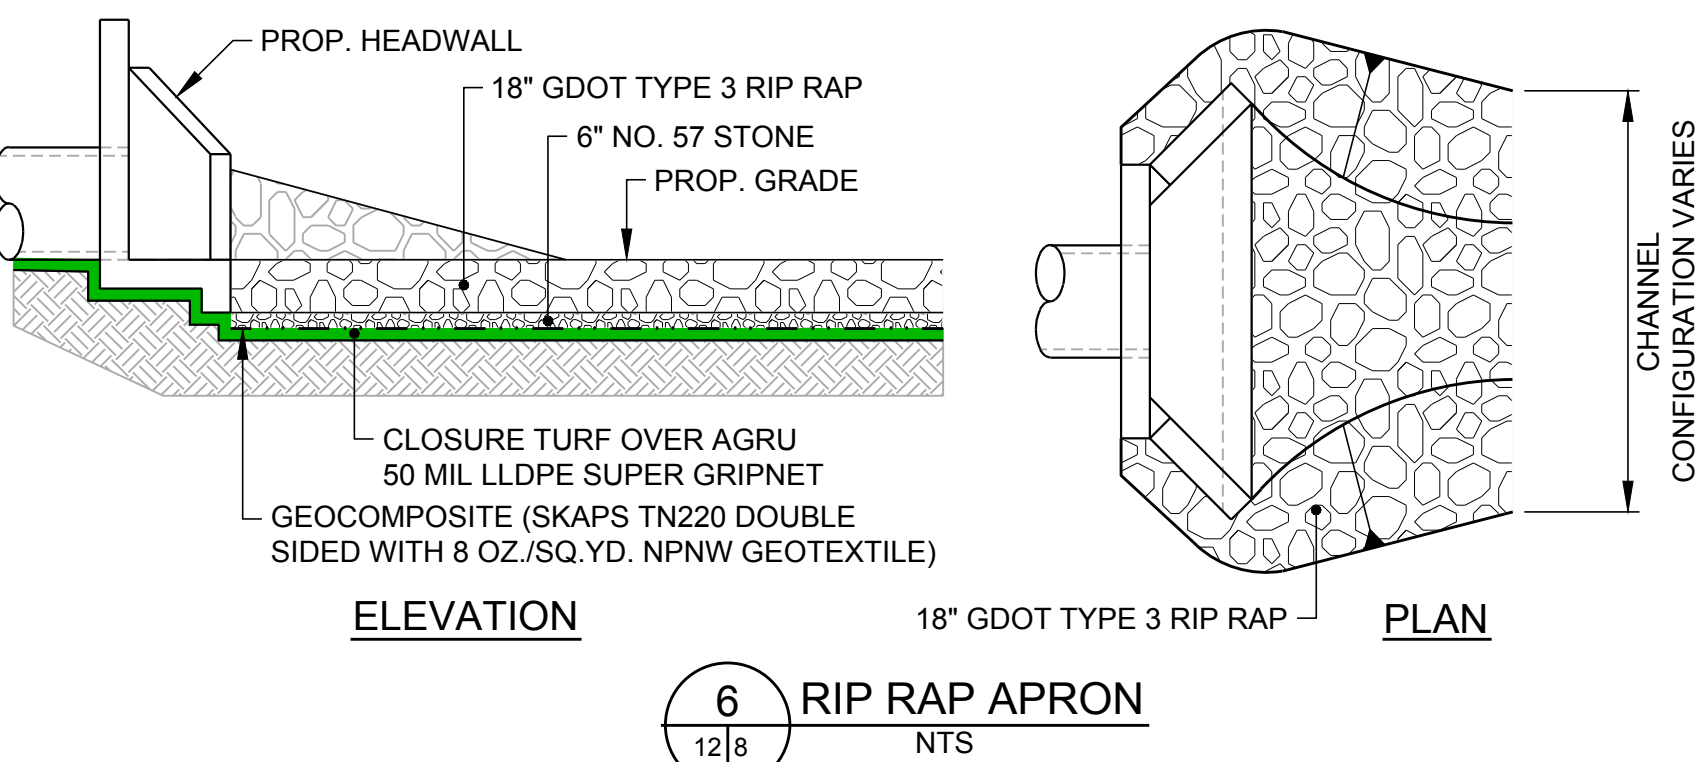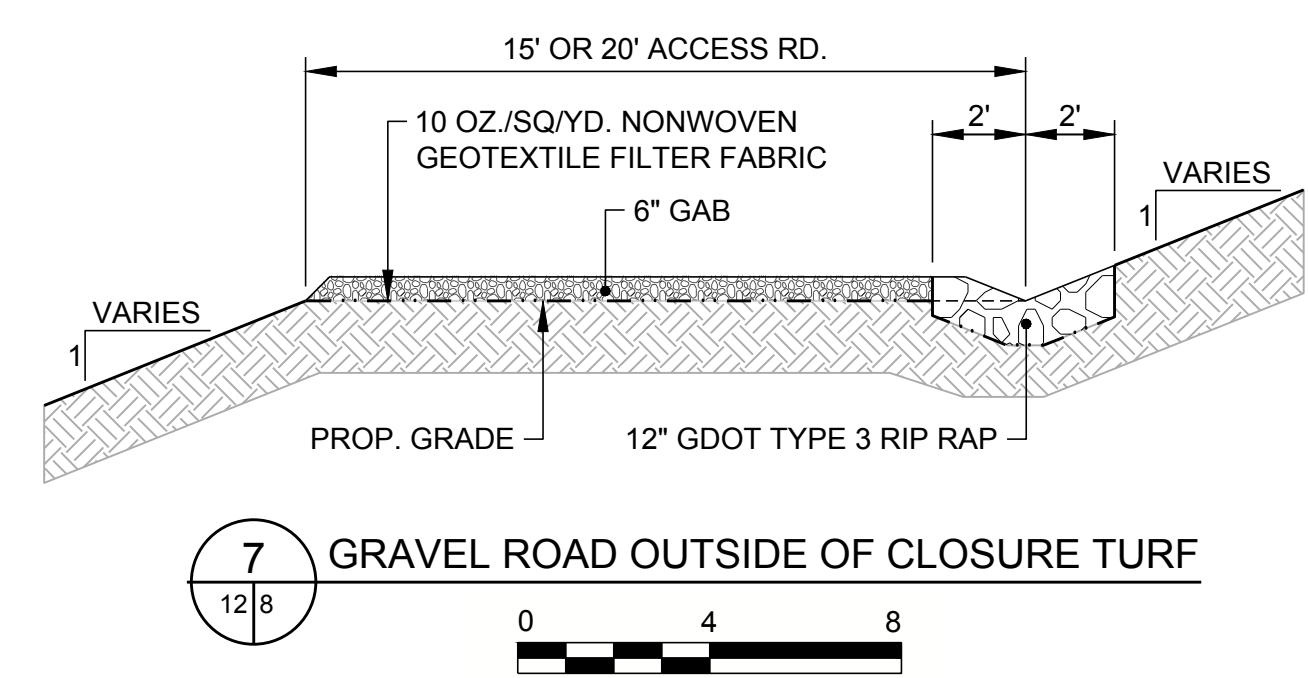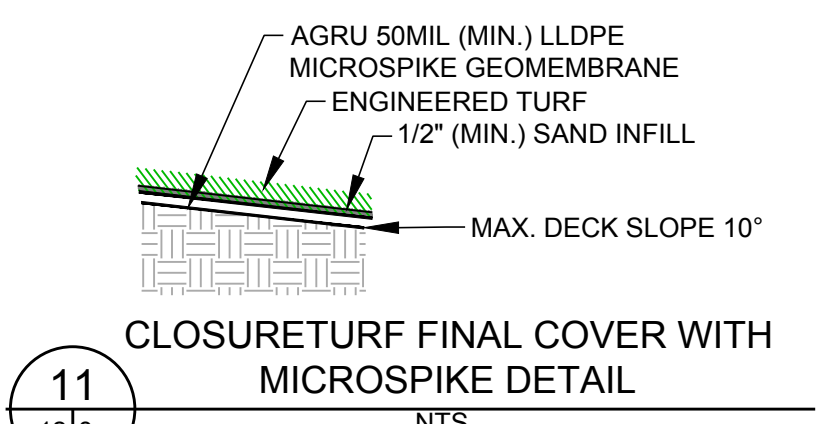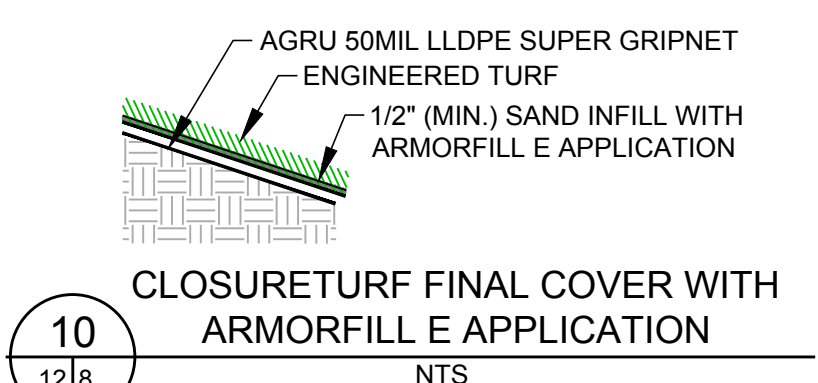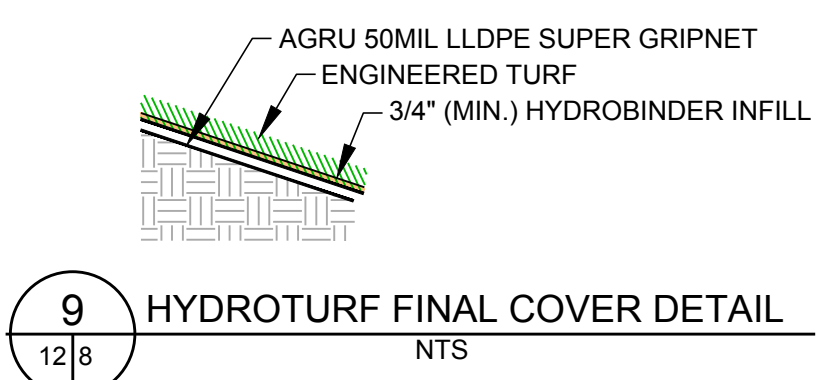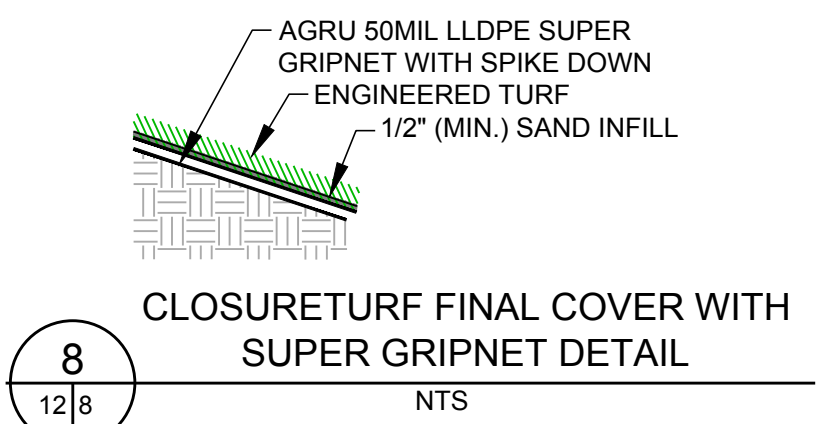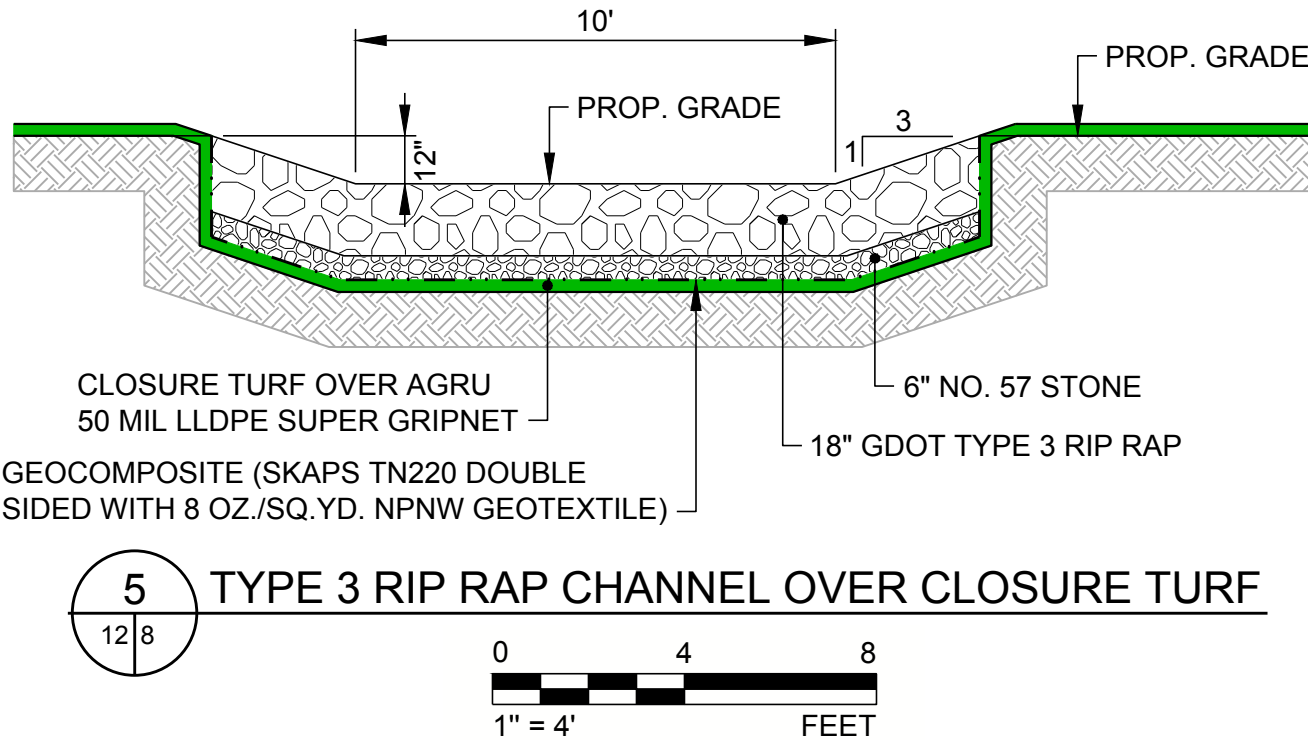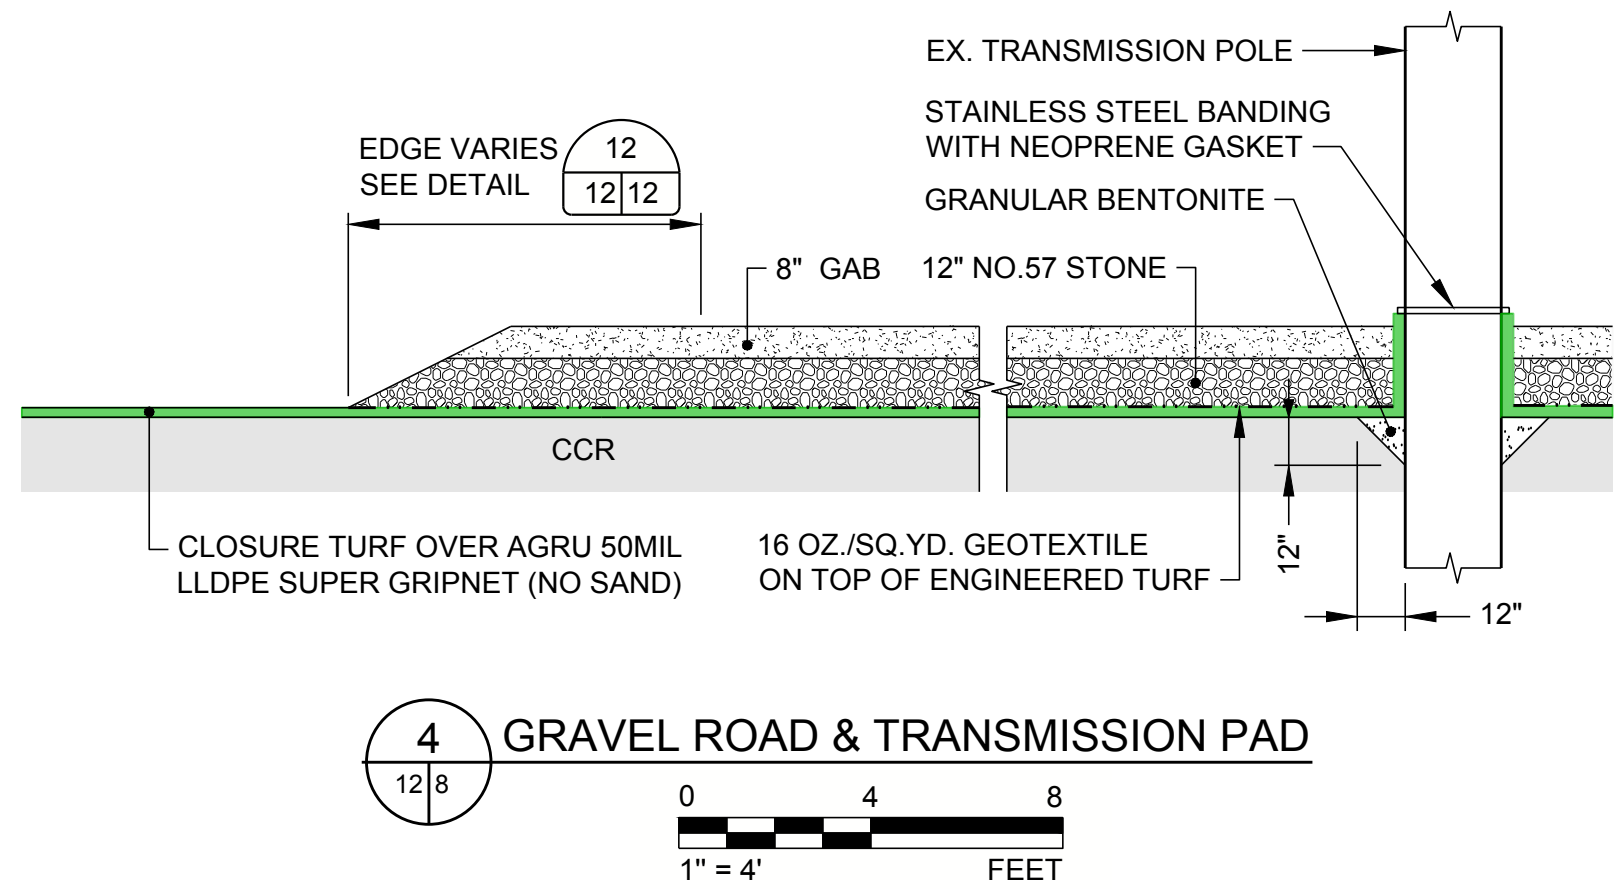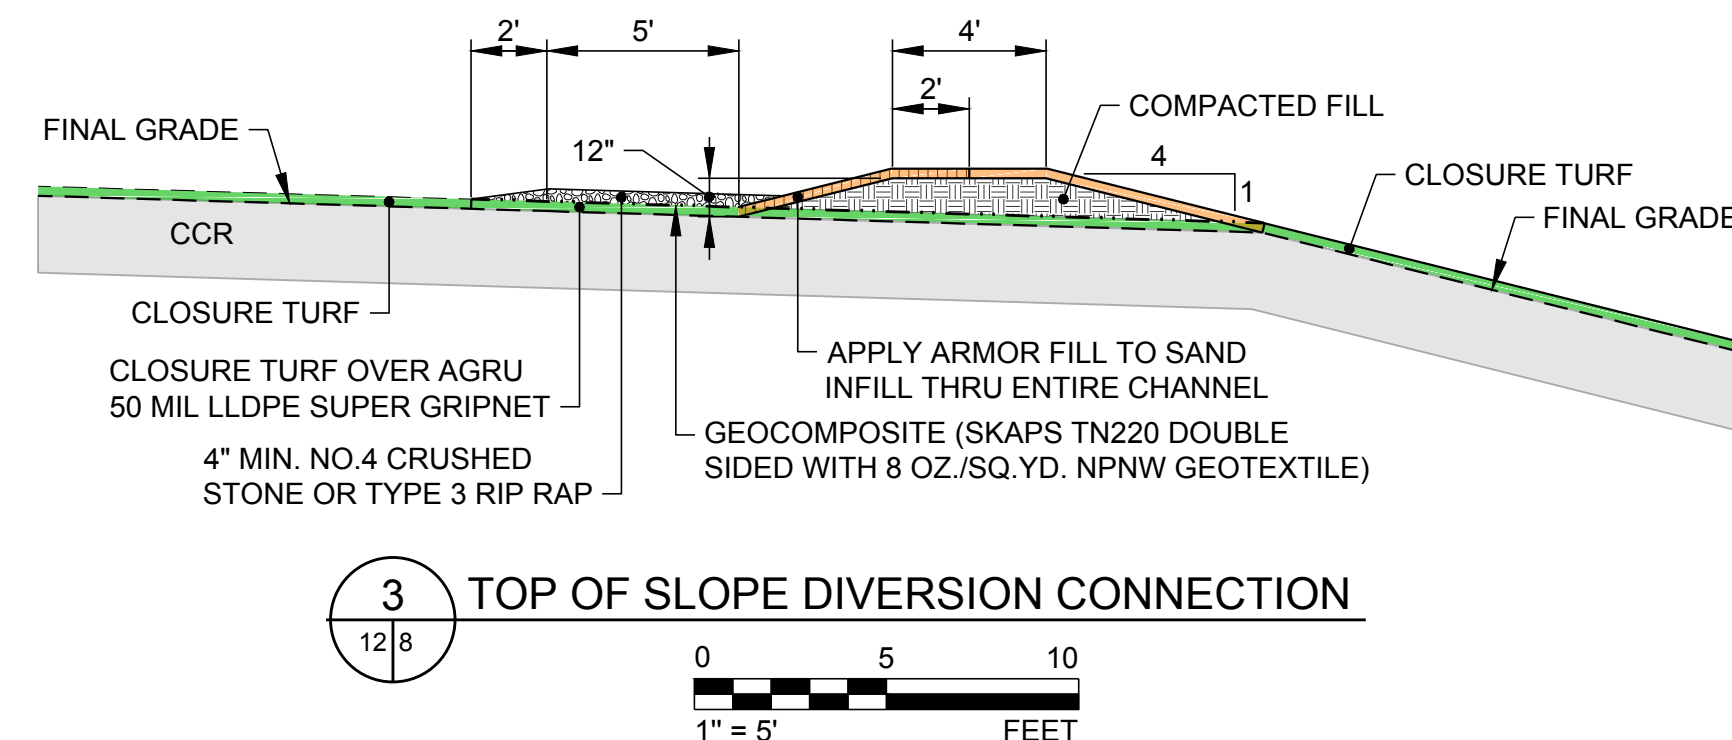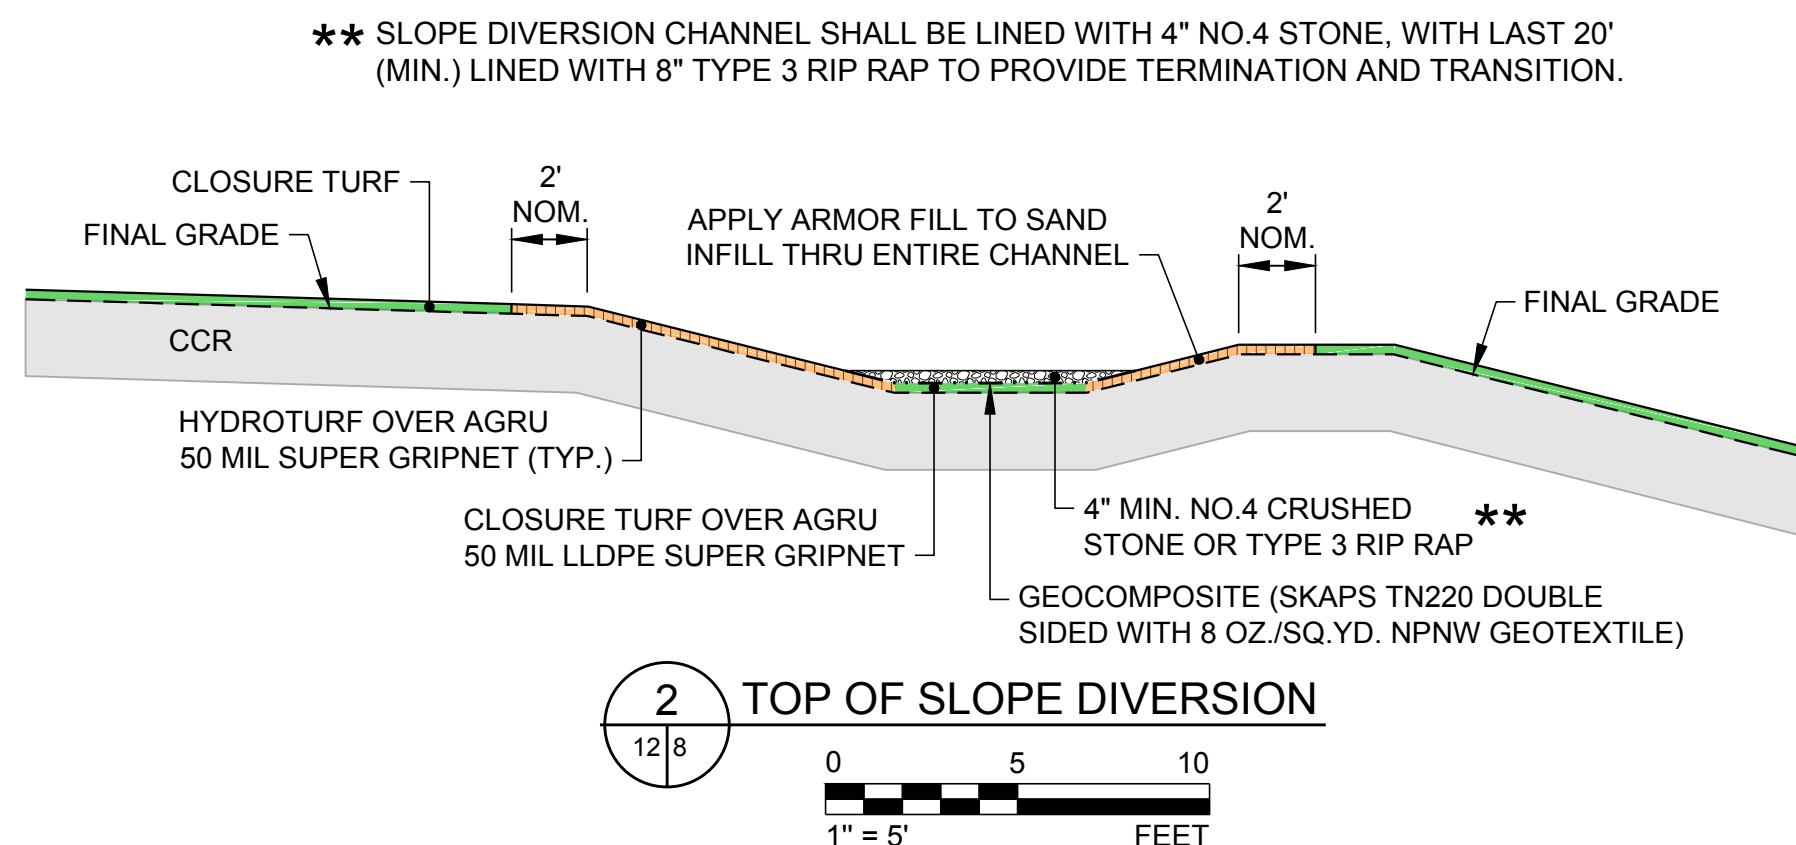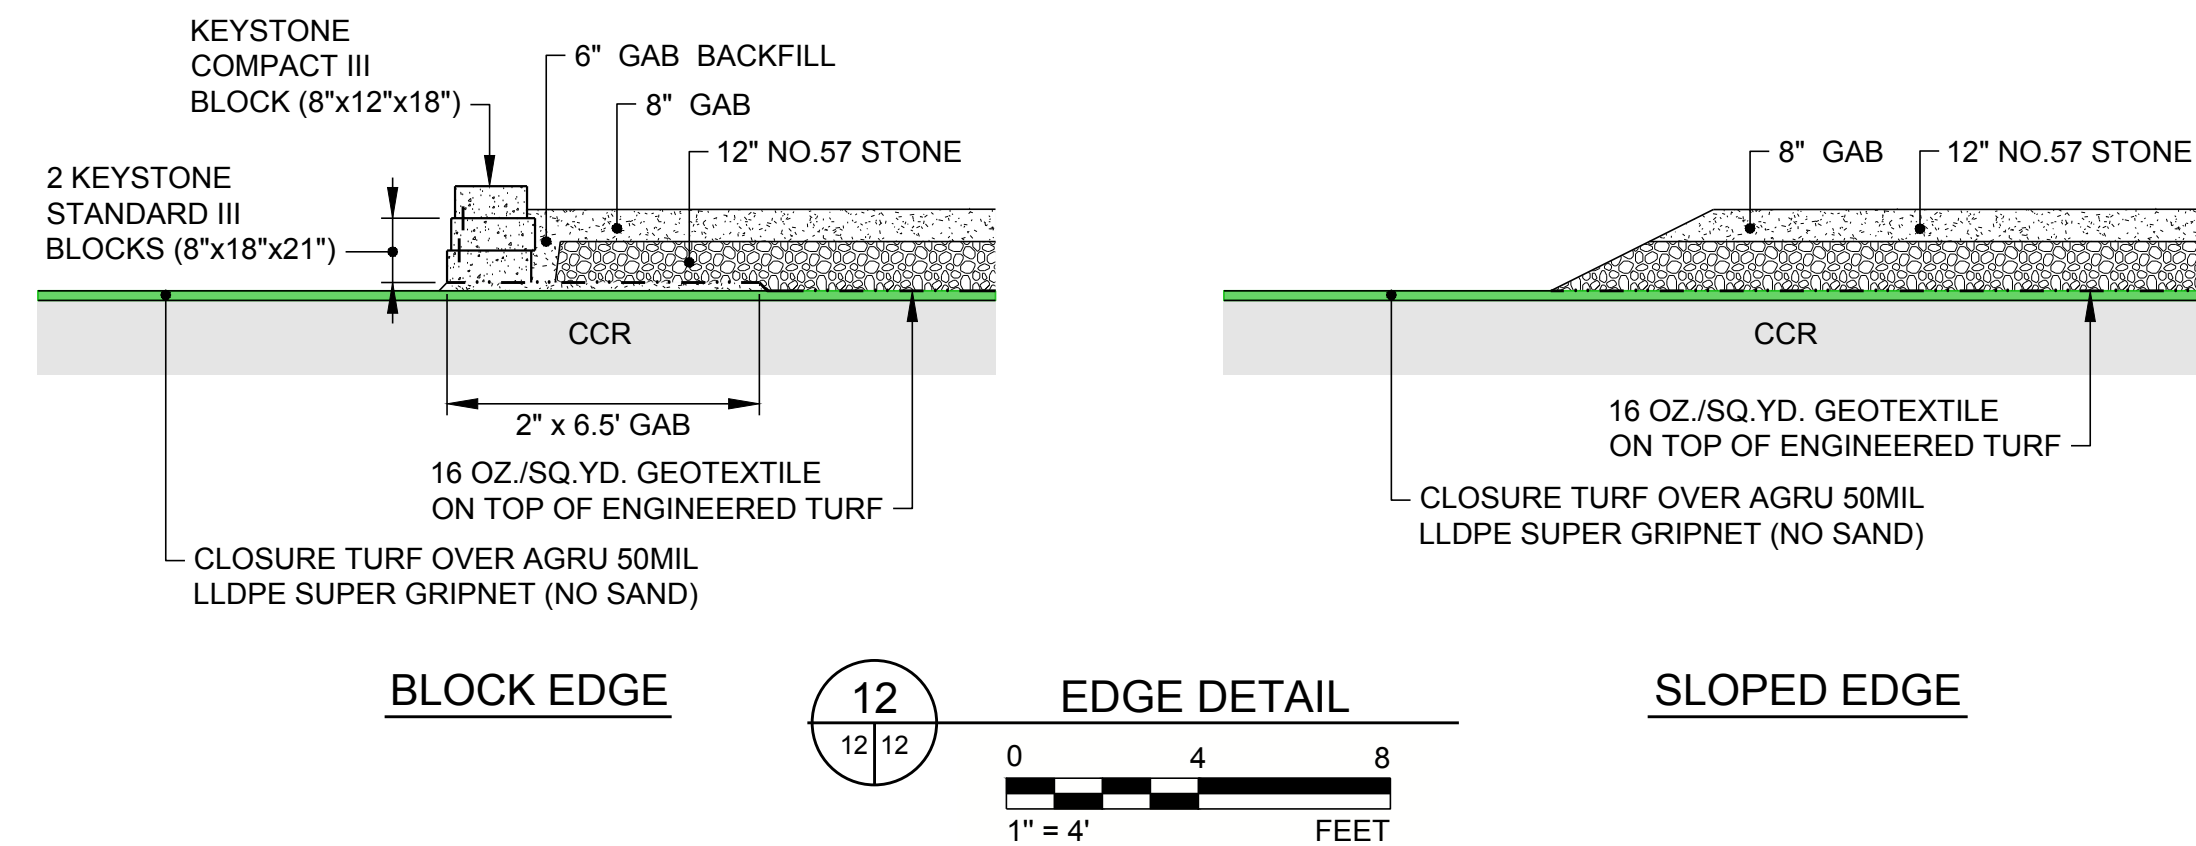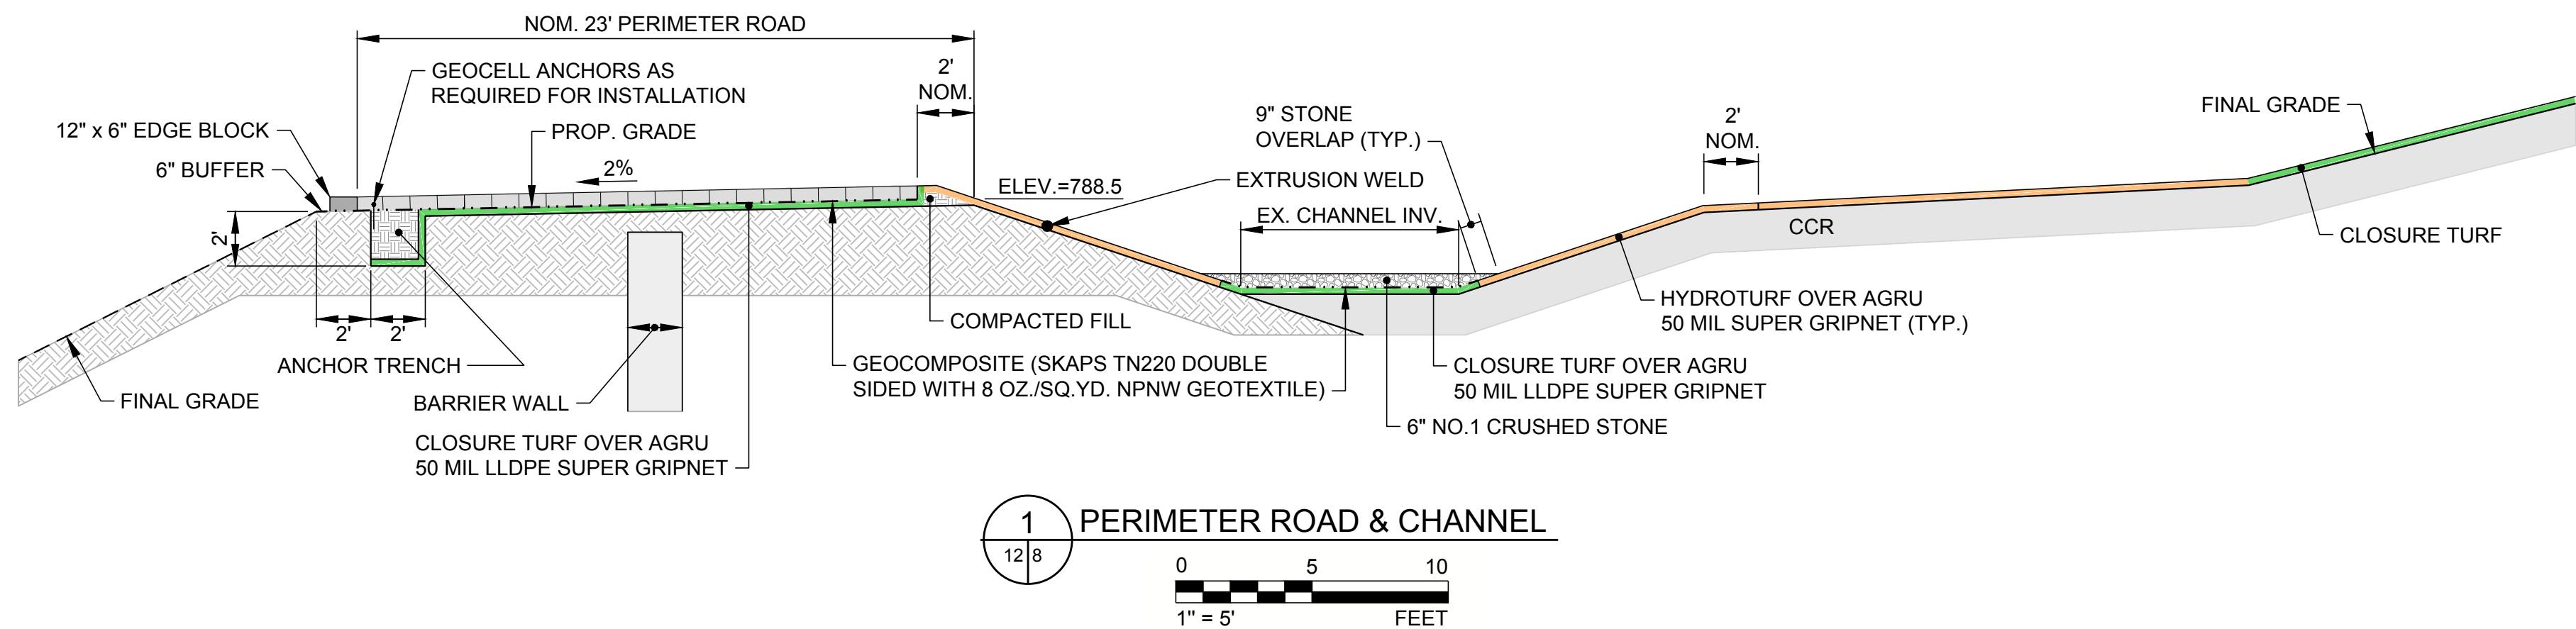


06/2025
ISSUED FOR PERMITTING





CLIENT SOUTHERN COMPANY SERVICES			
PROJECT PLANT MCDONOUGH - ATKINSON CCR UNIT AP-1 CLOSURE PLAN DRAWINGS			
TITLE COVER SYSTEM DETAILS			
CONSULTANT		YYYY-MM-DD	2025-06-06
		DESIGNED	GLH
		PREPARED	RMS
		CHECKED	MP
		REVIEWED / APPROVED	GLH
PROJECT NO. 1777449	PROJECT ID MCD15017	REV. 0	SHEET 12





1 in IF THIS MEASUREMENT DOES NOT MATCH WHAT IS SHOWN, THE SHEET SIZE HAS BEEN MODIFIED FROM: ANSI D

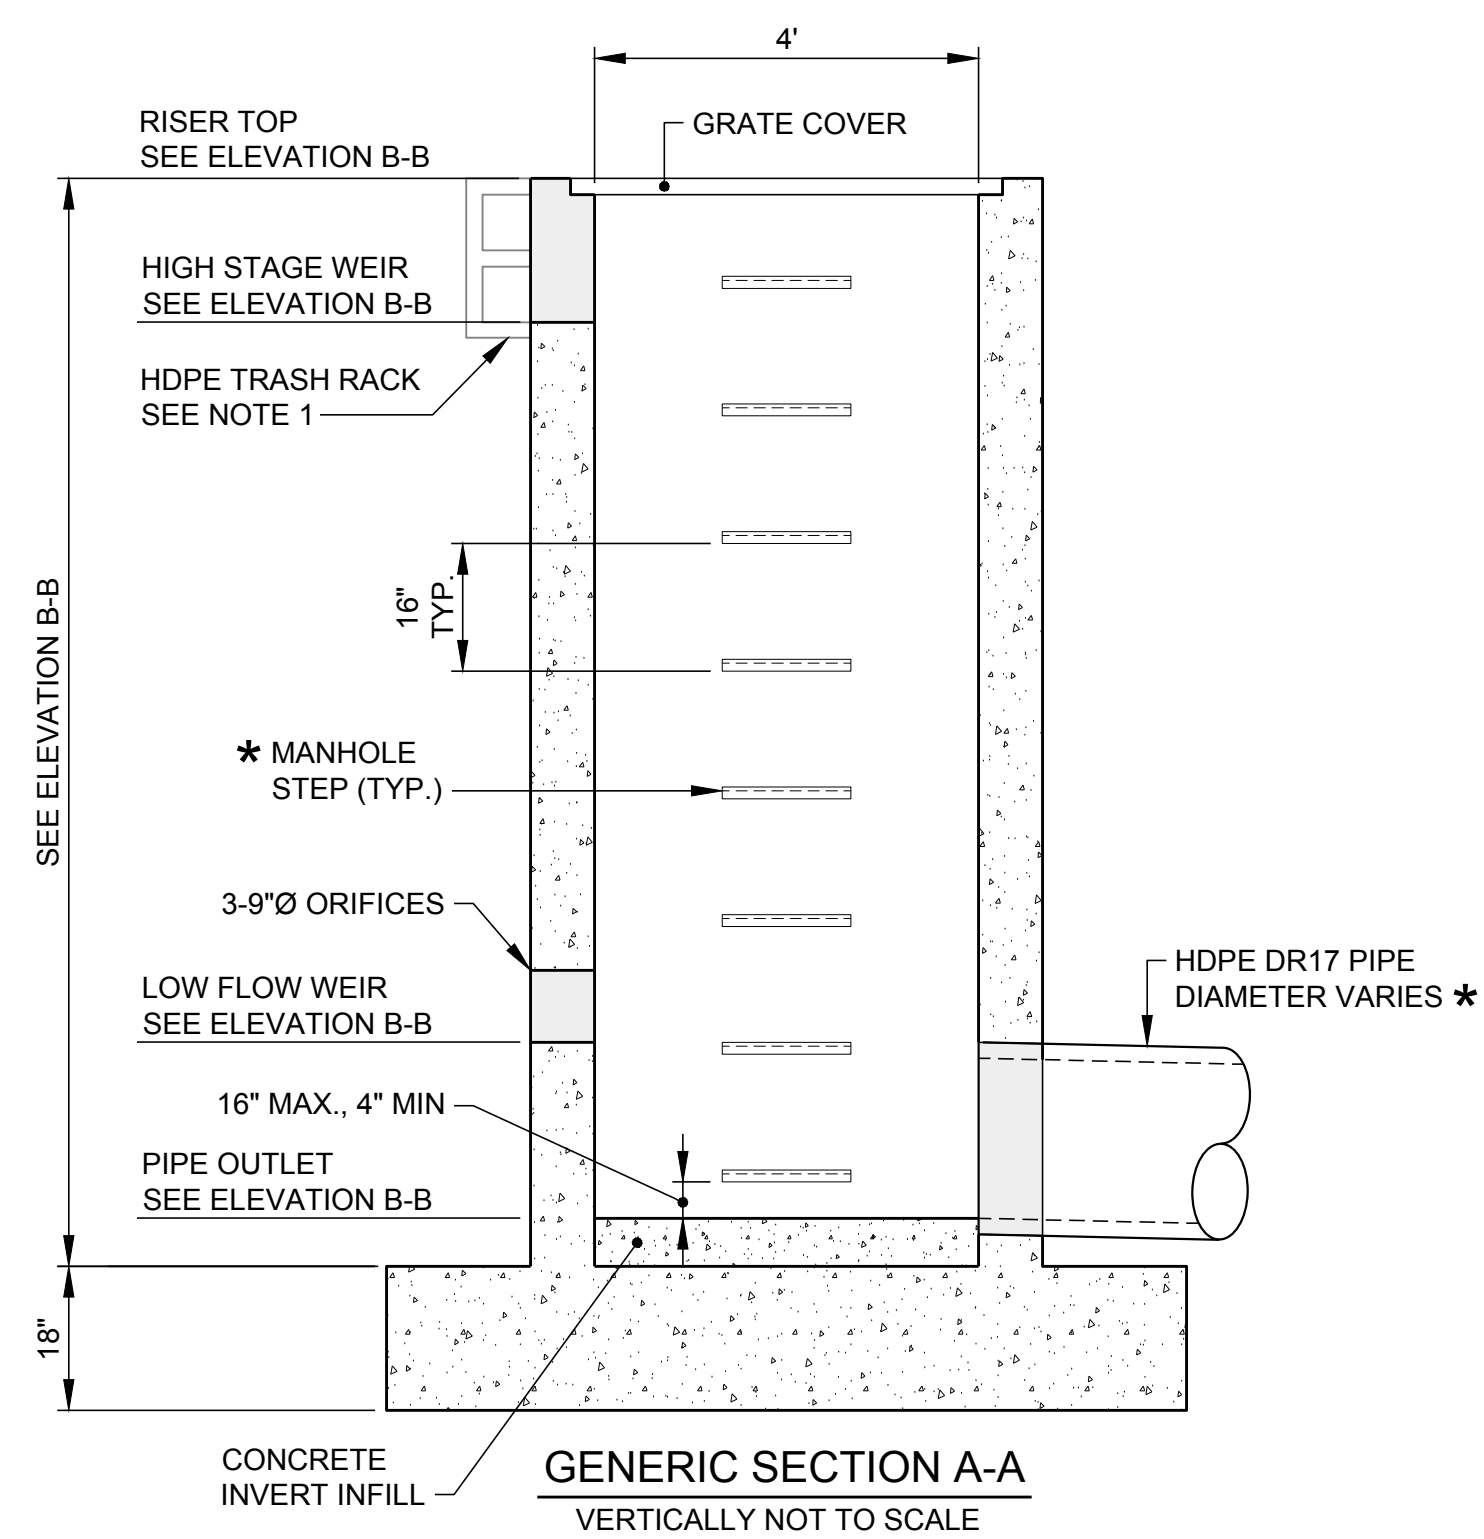

* LOCATIONS OF HDPE PIPE AND MANHOLE STEPS VARY, SEE ELEVATION B-B

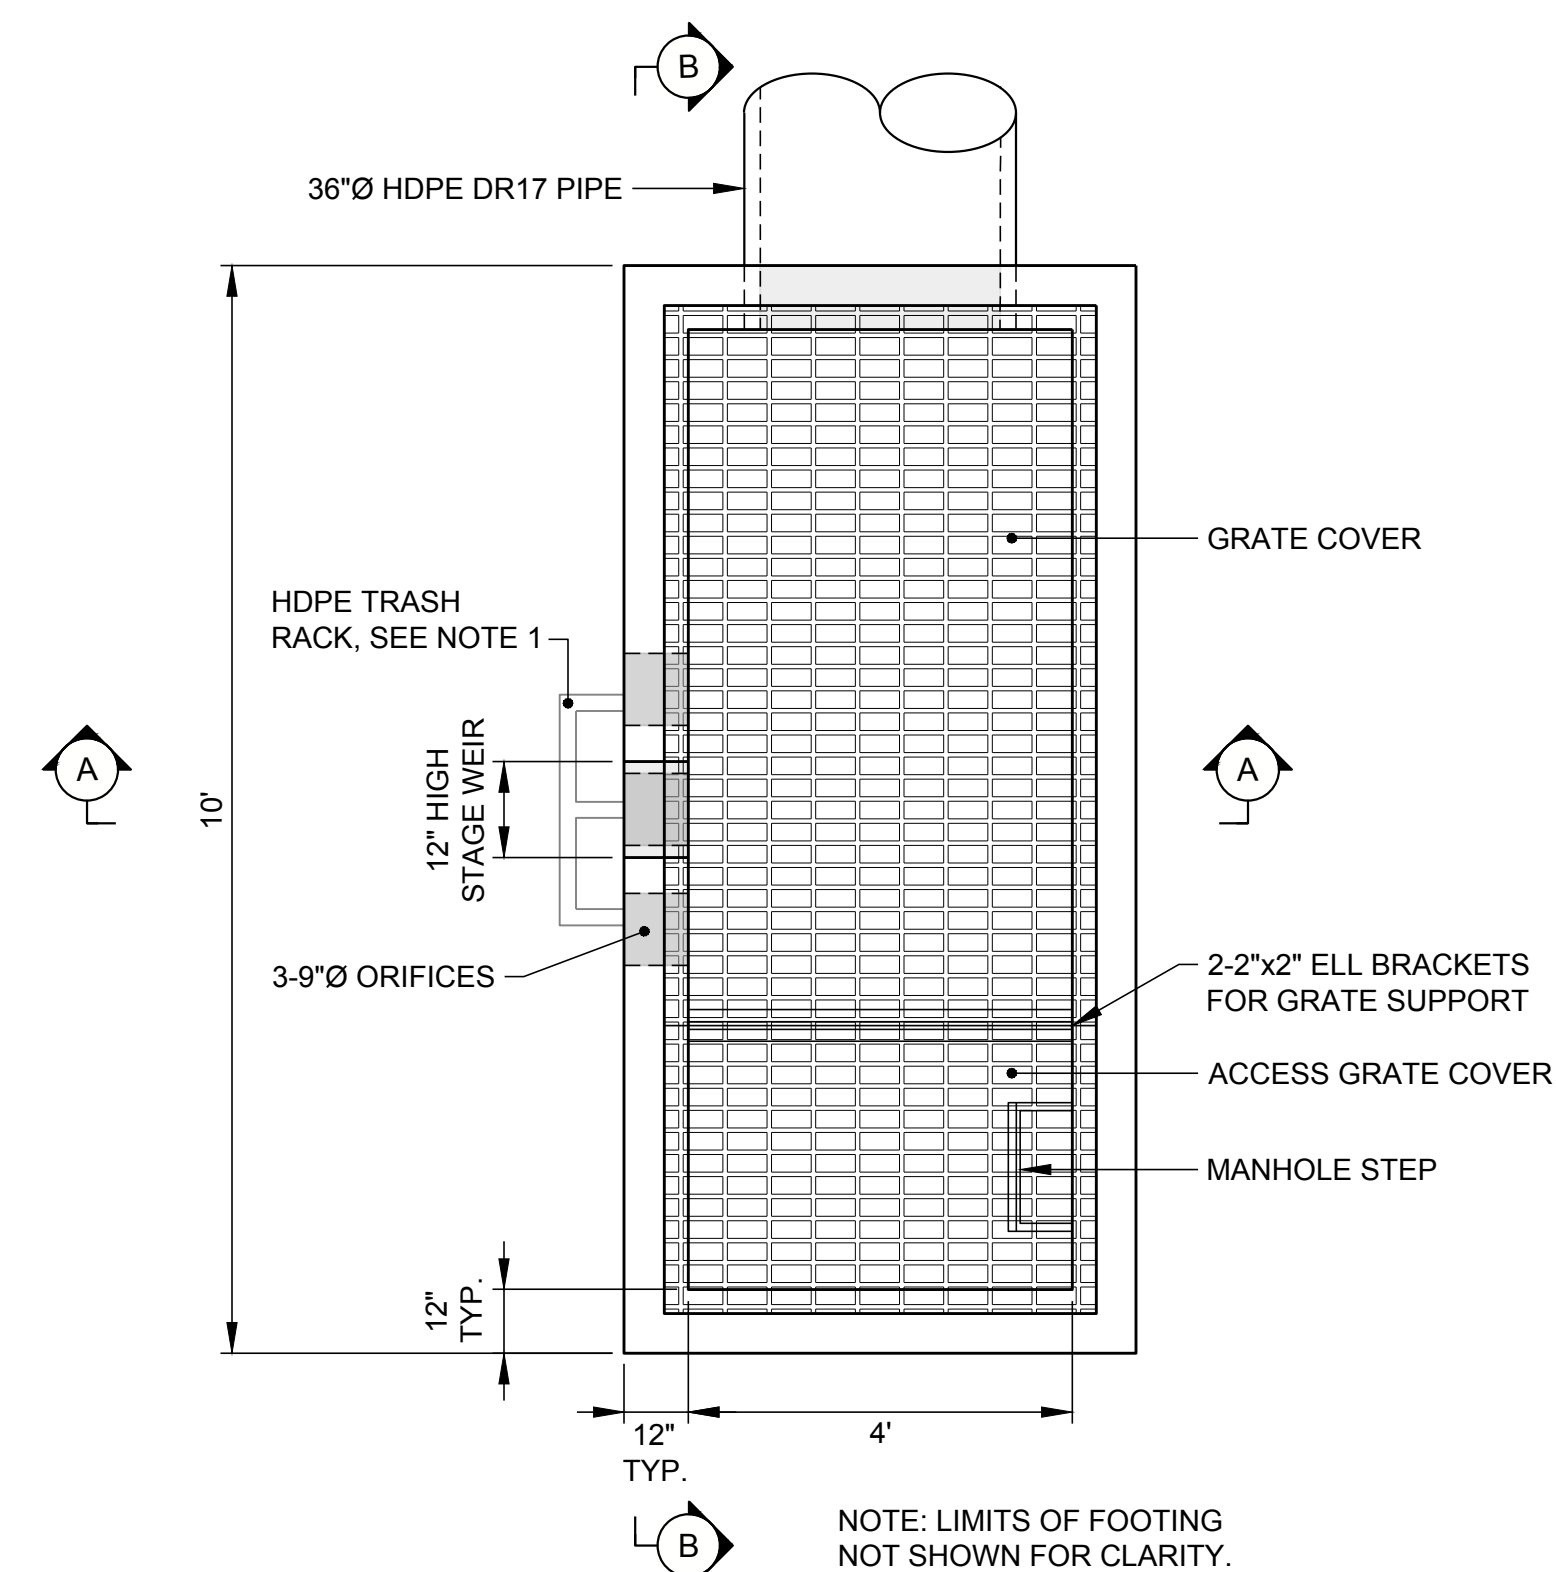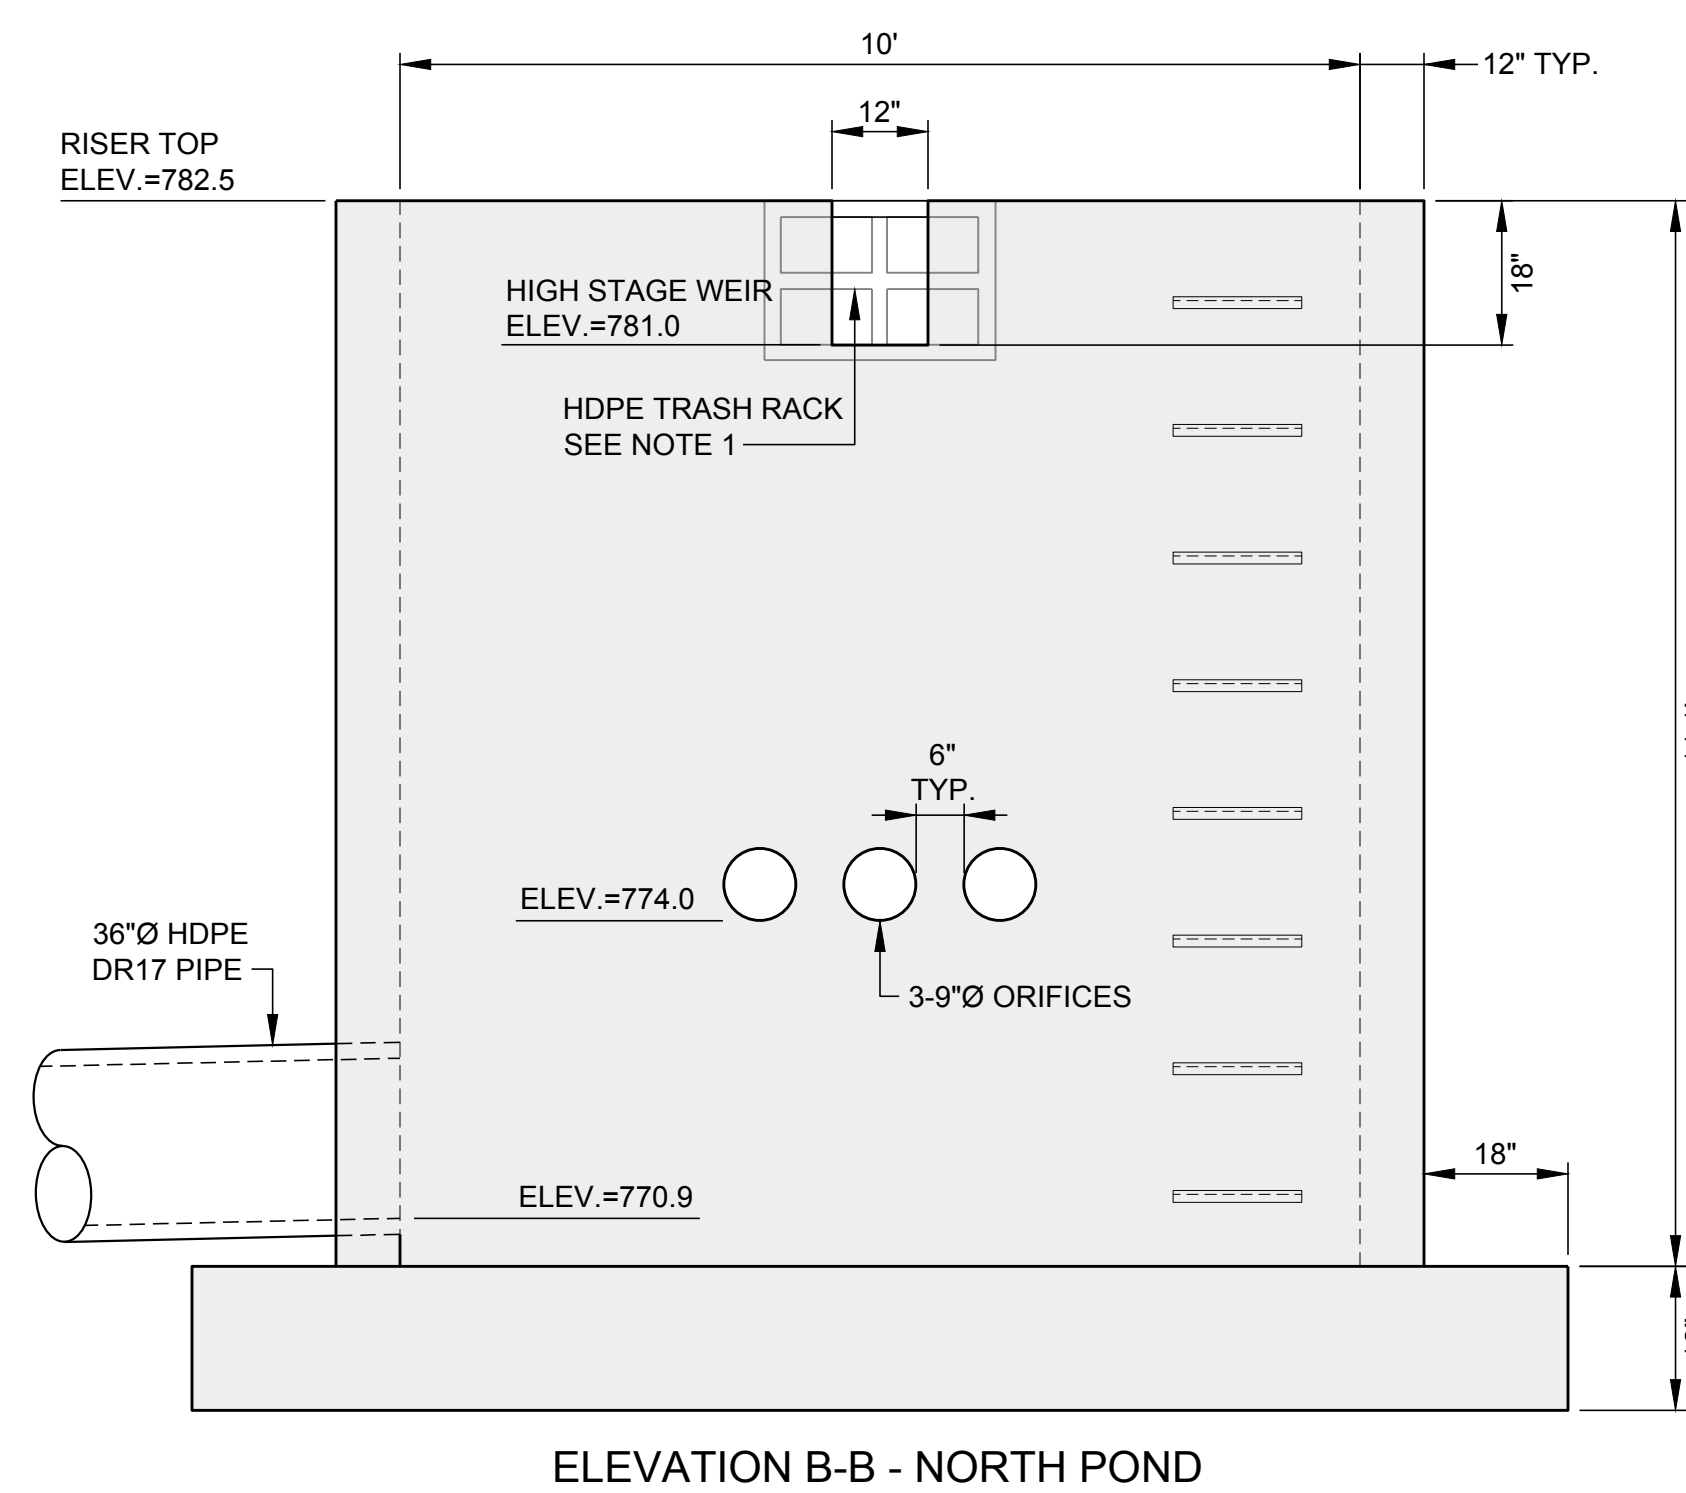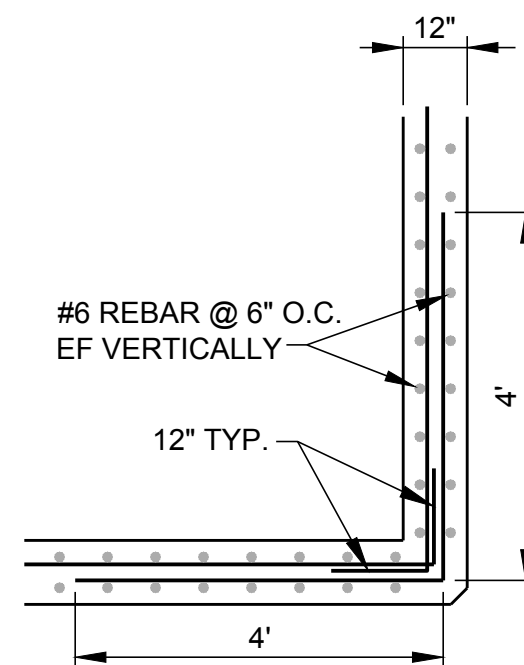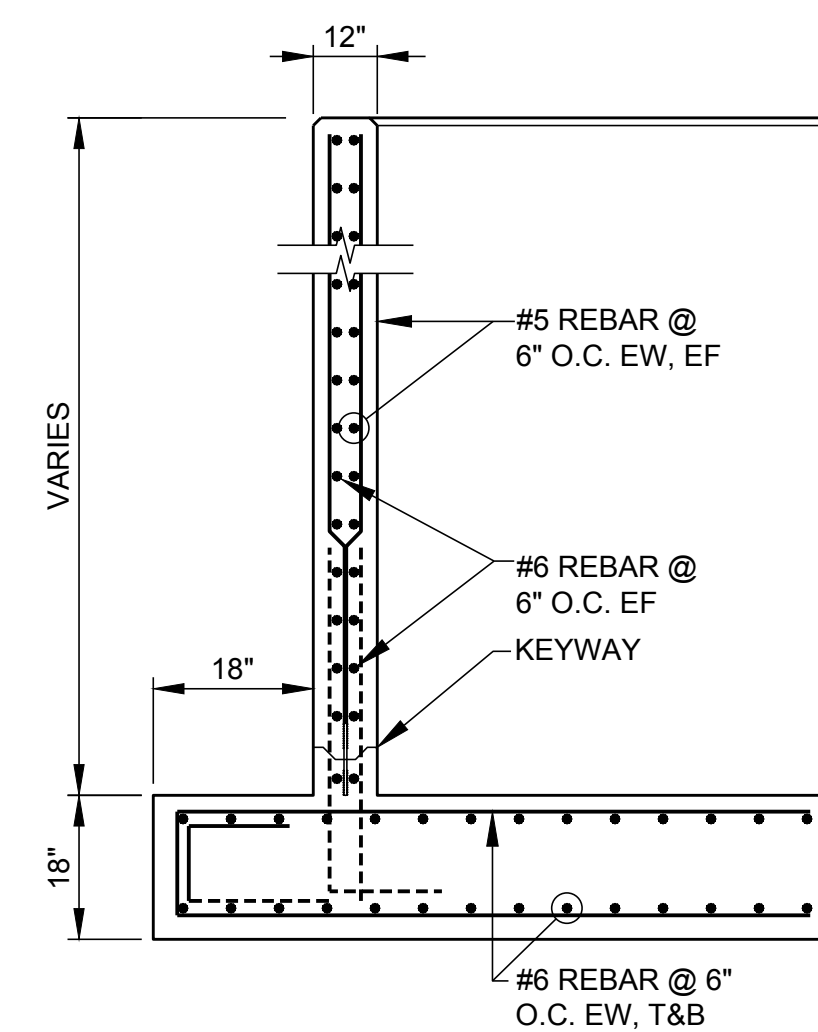

PLAN - NORTH POND

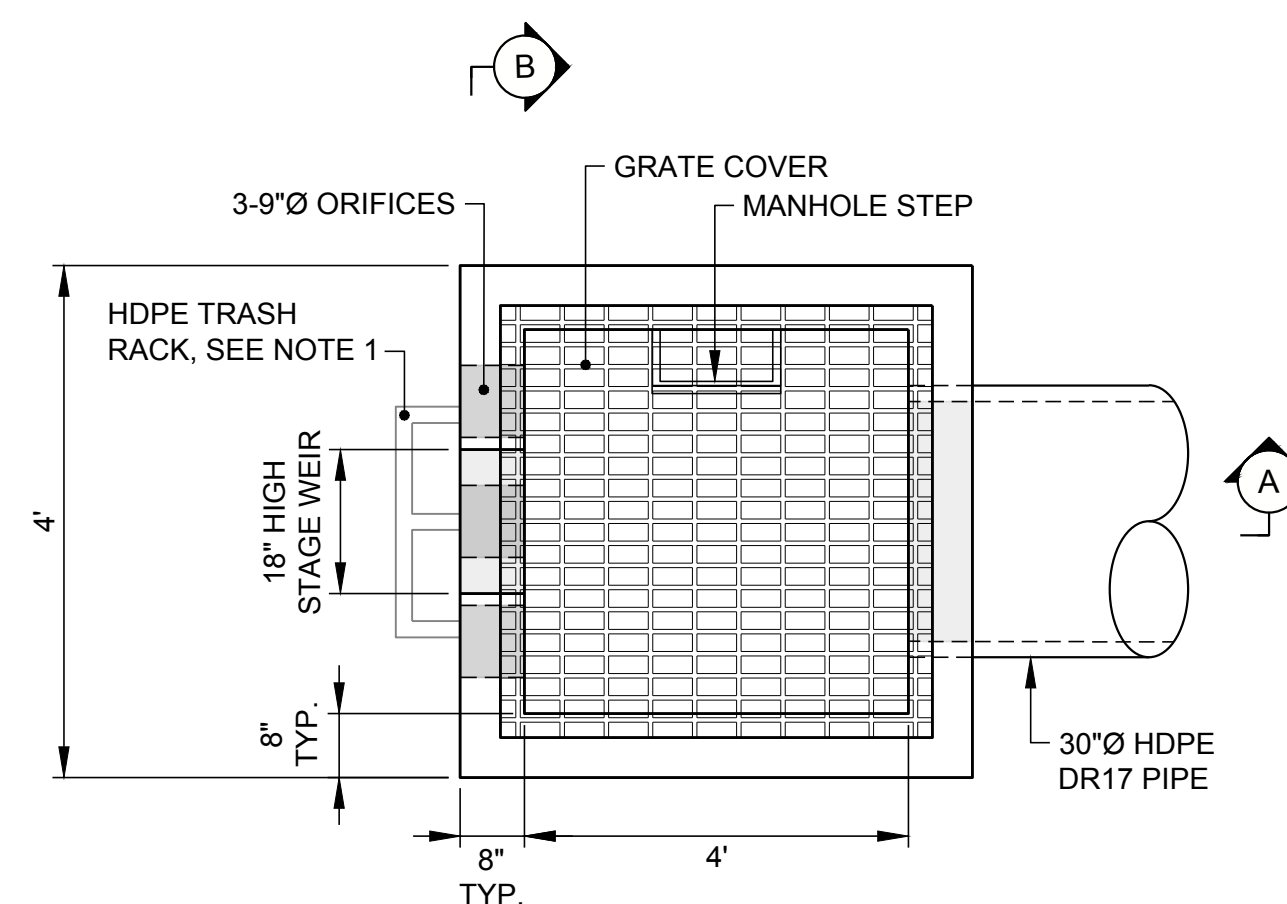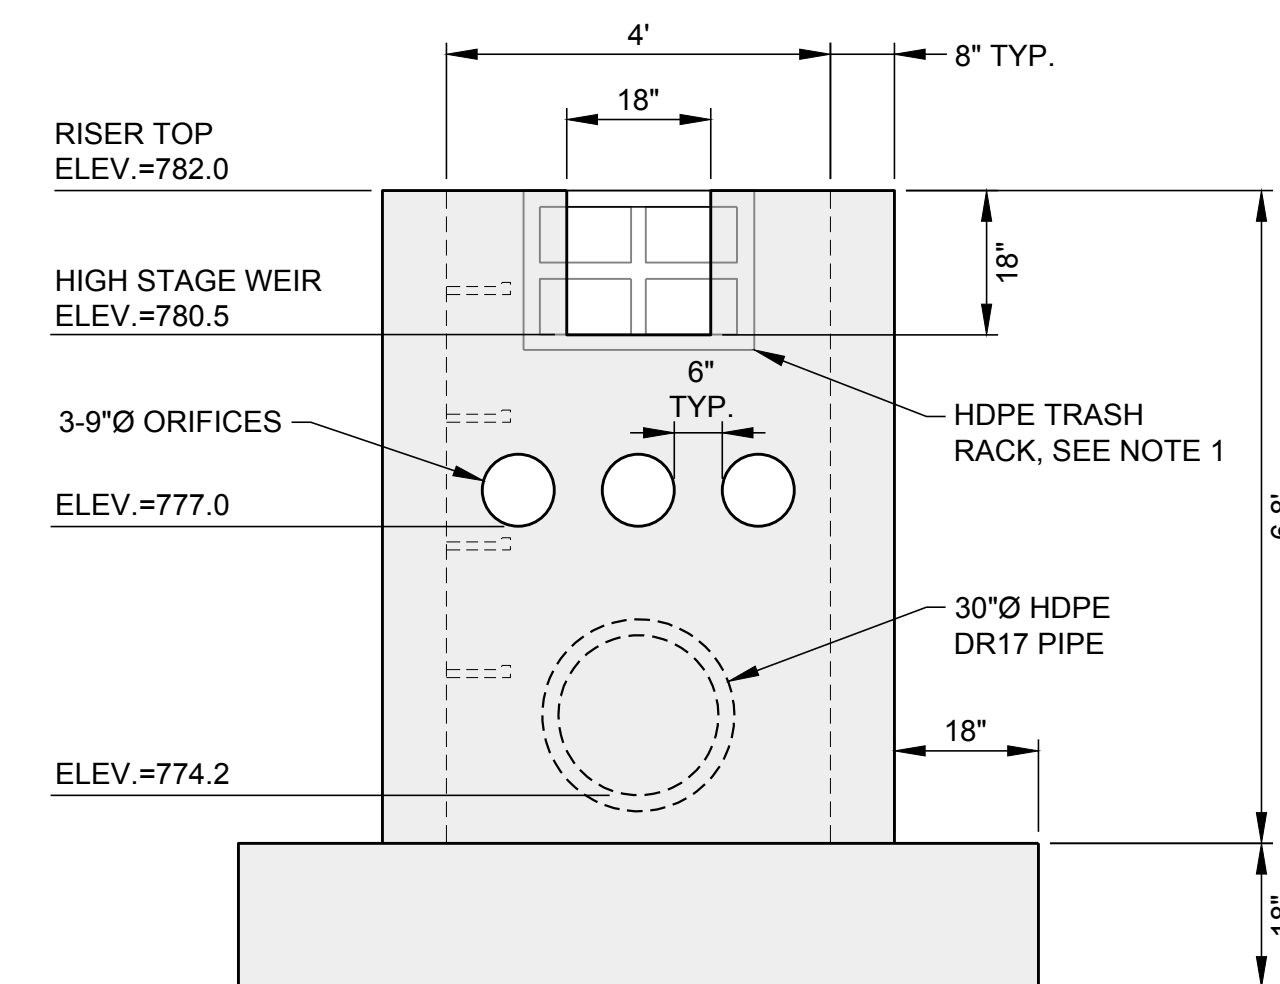

PLAN - SOUTH POND

NOTES

1. HDPE TRASH RACK AS SPECIFIED BY "PLASTIC SOLUTIONS INC.", OR APPROVED EQUIVALENT.
2. ALL CONCRETE TO BE 5000 PSI. ALL REINFORCEMENT SHALL BE GRADE 60.
3. ALL EXPOSED EDGES SHALL HAVE A MINIMUM ONE INCH CHAMFER.
4. REBAR SHALL HAVE A 3 INCH CONCRETE COVER WHEN POURED AGAINST GROUND SURFACE AND A 2 INCH CONCRETE COVER WHEN POURED AGAINST FORMS.
5. ON UNEXPOSED JOINTS CLOSED CELL ROUND BUTYL CORD 1/4 INCH LARGER THAN THE JOINT AS MEASURED IN THE FIELD, SHALL BE INSTALLED.
6. HOLES CUT AFTER CASTING SHALL COMPLETE REBAR MAPPING TO AVOID CUTTING REBAR.

06/2025
ISSUED FOR PERMITTING

CLIENT
SOUTHERN COMPANY SERVICES




PROJECT
PLANT MCDONOUGH - ATKINSON
CCR UNIT AP-1
CLOSURE PLAN DRAWINGS




TITLE
STORMWATER MANAGEMENT DETAILS - SHEET 1

CONSULTANT	YYYY-MM-DD	2025-06-06
	DESIGNED	GLH
	PREPARED	RMS
	CHECKED	MP
	REVIEWED / APPROVED	GLH


PROJECT NO.	PROJECT ID	REV.	SHEET
1777449	MCD15017	0	13

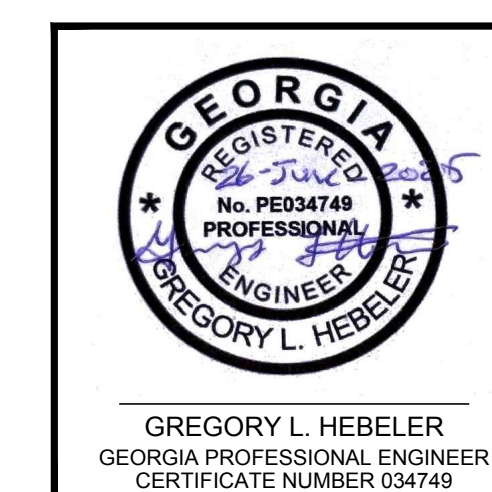


Path: \\corp.plbwan.net\US-Central\Draws\US\TL200\Cad\Southern Company\1777449-1\PERMIT\PRODUCTION\1 File Name: 1777449-13-16 PERMIT-DETAILS.dwg

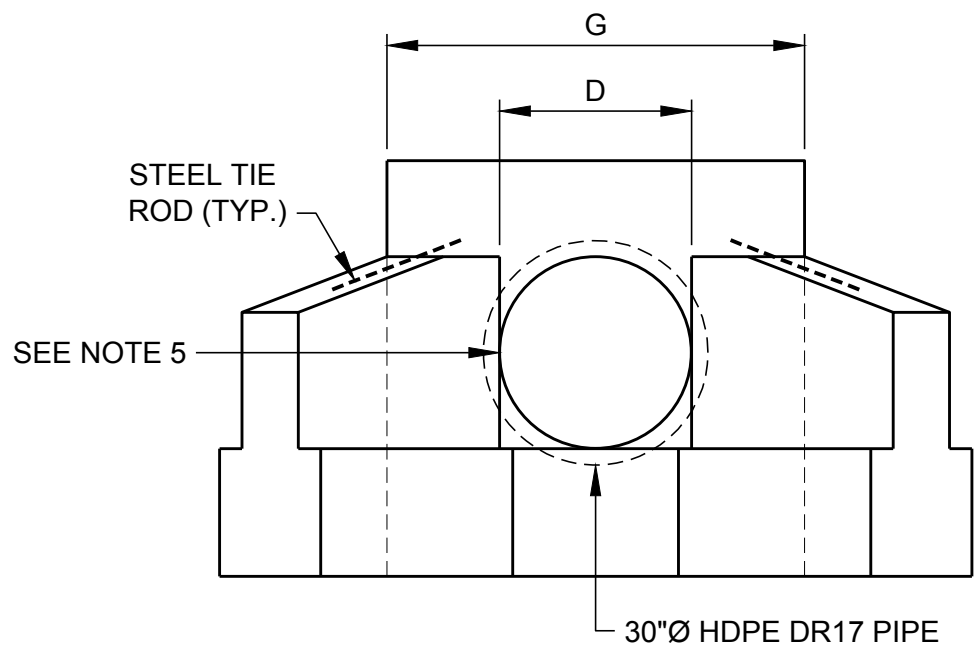

FRONT ELEVATION

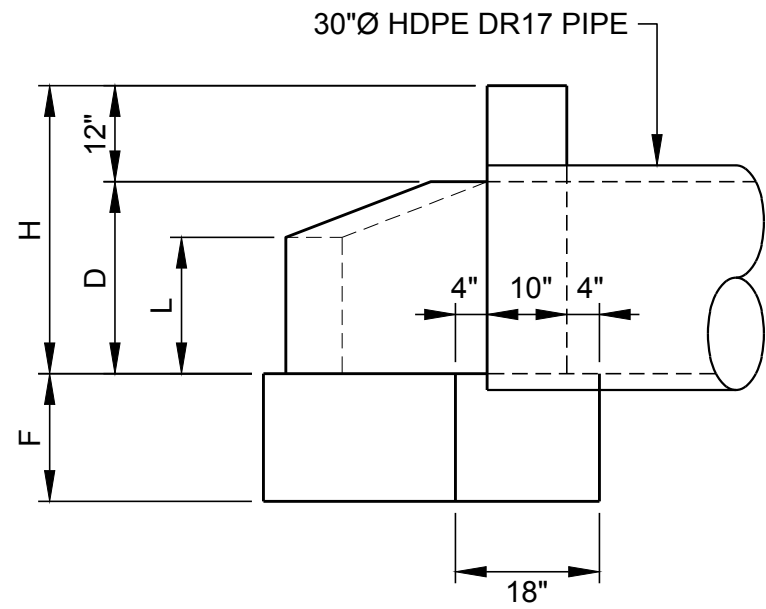

SECTION A-A

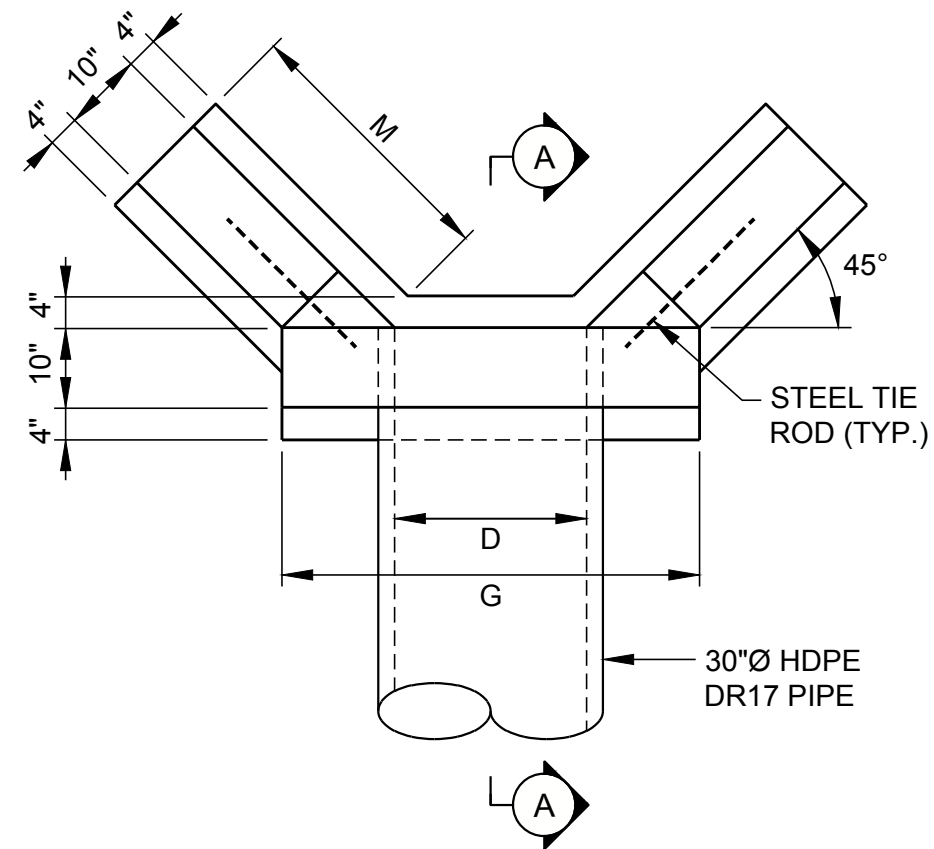


PLAN

NOTES


1. ALL CONCRETE SHALL BE 5000 PSI, UNLESS OTHERWISE NOTED.
2. REINFORCING STEEL SHALL BE #4 BARS (MIN.), GRADE 60, @ 12" O.C. MAX. SPACING.
3. PLACE REINFORCING 2" CLEAR MIN.
4. CHAMFER ALL EXPOSED EDGES 1".
5. IF PIPE HAS NEITHER A GROOVE NOR A SPIGOT AT ITS INLET, AN INLET BEVEL WILL BE REQUIRED.

HEADWALL DIMENSIONS						HEADWALL QUANTITIES			
PIPE DIAMETER D	H	G	L	M	F	CONCRETE CU. FT.			STEEL TIE RODS
						WALL	FOOT	WALL	
36"Ø RCP	4'-0"	5'-4"	2'-1"	4'-3"	1'-8"	22.9	24.4	47.3	(2) - #6 REBAR x 2'


1 HEADWALL DETAILS
14 9 10 NTS

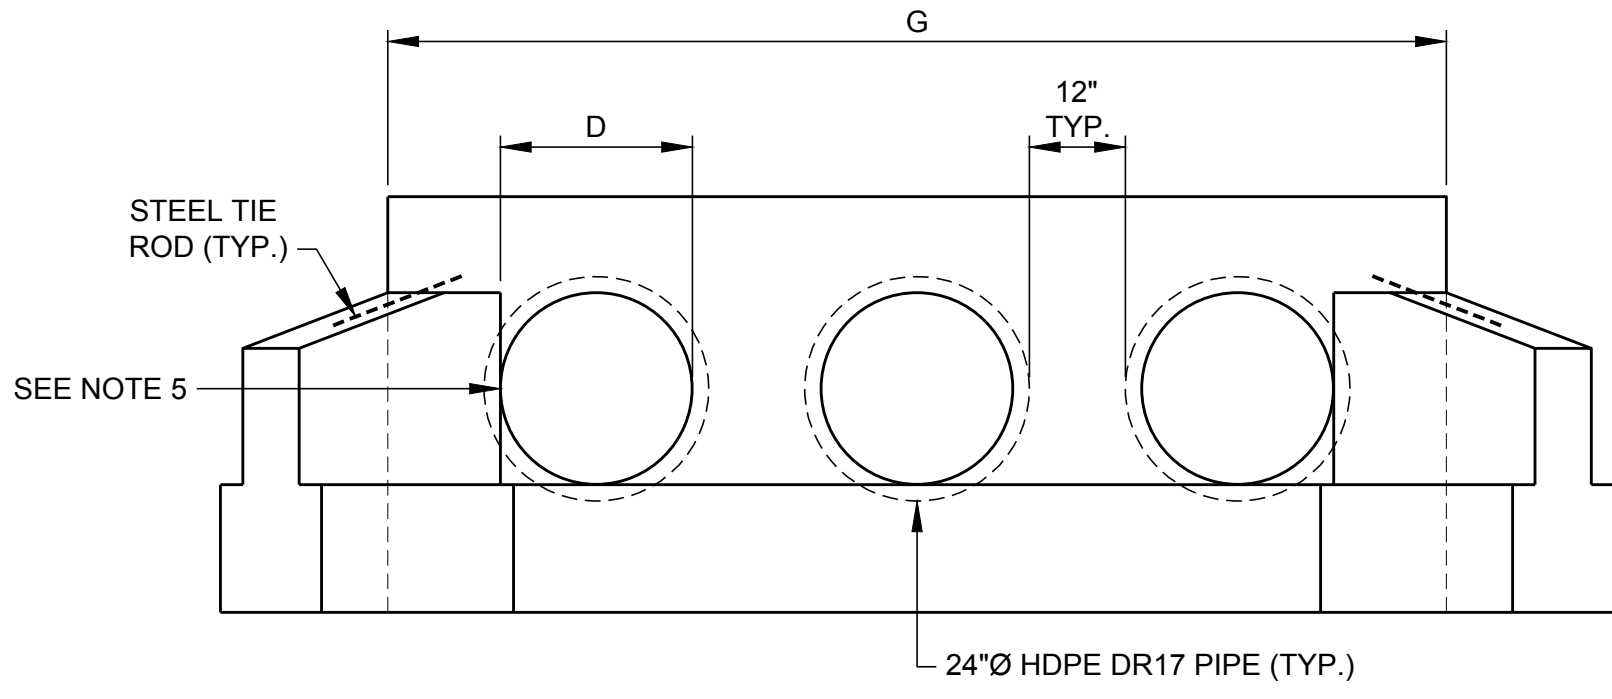

FRONT ELEVATION

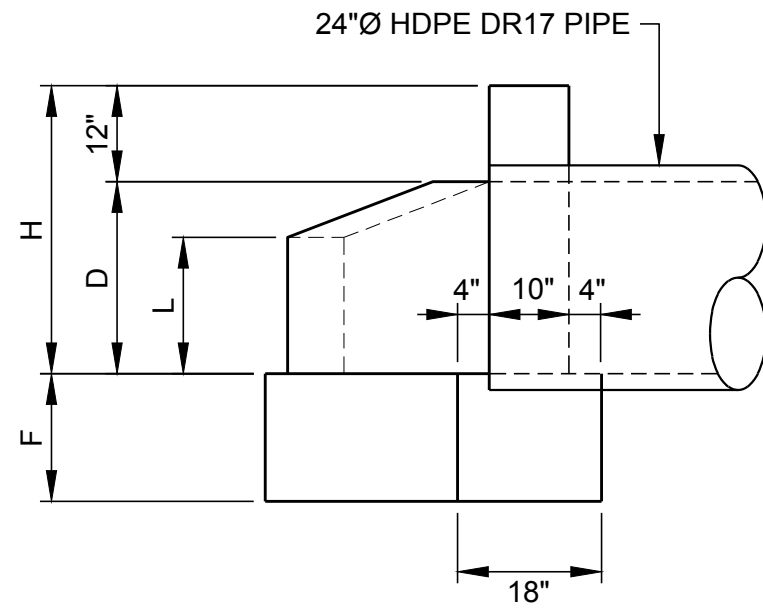

SECTION A-A

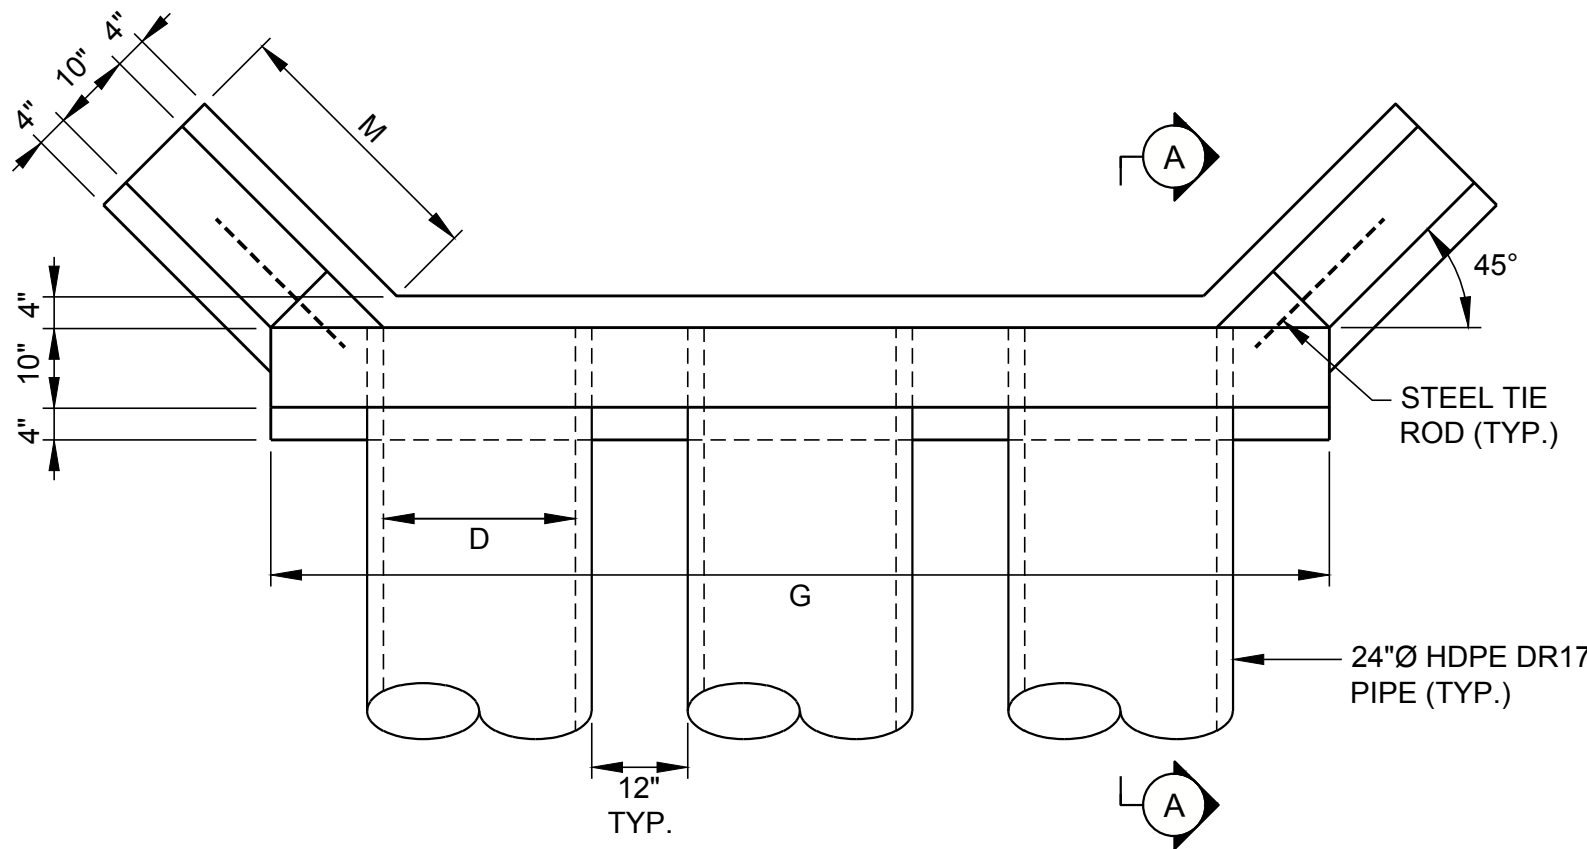

PLAN

NOTES

1. ALL CONCRETE SHALL BE 5000 PSI, UNLESS OTHERWISE NOTED.
2. REINFORCING STEEL SHALL BE #4 BARS (MIN.), GRADE 60, @ 12" O.C. MAX. SPACING.
3. PLACE REINFORCING 2" CLEAR MIN.
4. CHAMFER ALL EXPOSED EDGES 1".
5. IF PIPE HAS NEITHER A GROOVE NOR A SPIGOT AT ITS INLET, AN INLET BEVEL WILL BE REQUIRED.

HEADWALL DIMENSIONS						HEADWALL QUANTITIES			
PIPE DIAMETER D	H	G (MIN.)	L	M	F	CONCRETE CU. FT. (MIN.)			STEEL TIE RODS
						WALL	FOOT	WALL	
21.18" (24" HDPE)	3'-0"	11'-1/2"	1'-5"	2'-10"	1'-4"	27.7	29.8	57.5	(2) - #6 REBAR x 2'

2 TRIPLE PIPE HEADWALL DETAILS
14 9 10, 11 NTS

06/2025
ISSUED FOR PERMITTING

CLIENT
SOUTHERN COMPANY SERVICES



PROJECT
PLANT MCDONOUGH - ATKINSON
CCR UNIT AP-1
CLOSURE PLAN DRAWINGS



TITLE
STORMWATER MANAGEMENT DETAILS - SHEET 2


CONSULTANT 	YYYY-MM-DD	2025-06-06
	DESIGNED	GLH
	PREPARED	RMS
	CHECKED	MP
	REVIEWED / APPROVED	GLH

PROJECT NO. 1777449	PROJECT ID MCD15017	REV. 0	SHEET 14
------------------------	------------------------	-----------	-------------




IF THIS MEASUREMENT DOES NOT MATCH WHAT IS SHOWN, THE SHEET SIZE HAS BEEN MODIFIED FROM: ANSI D 11 in

Path: \\corp.plbwan.net\US-Central\Draws\US\TL200\Cad\Southern Company\1777449-13-16 PERMIT-DETAILS.dwg | File Name: 1777449-13-16 PERMIT-DETAILS.dwg

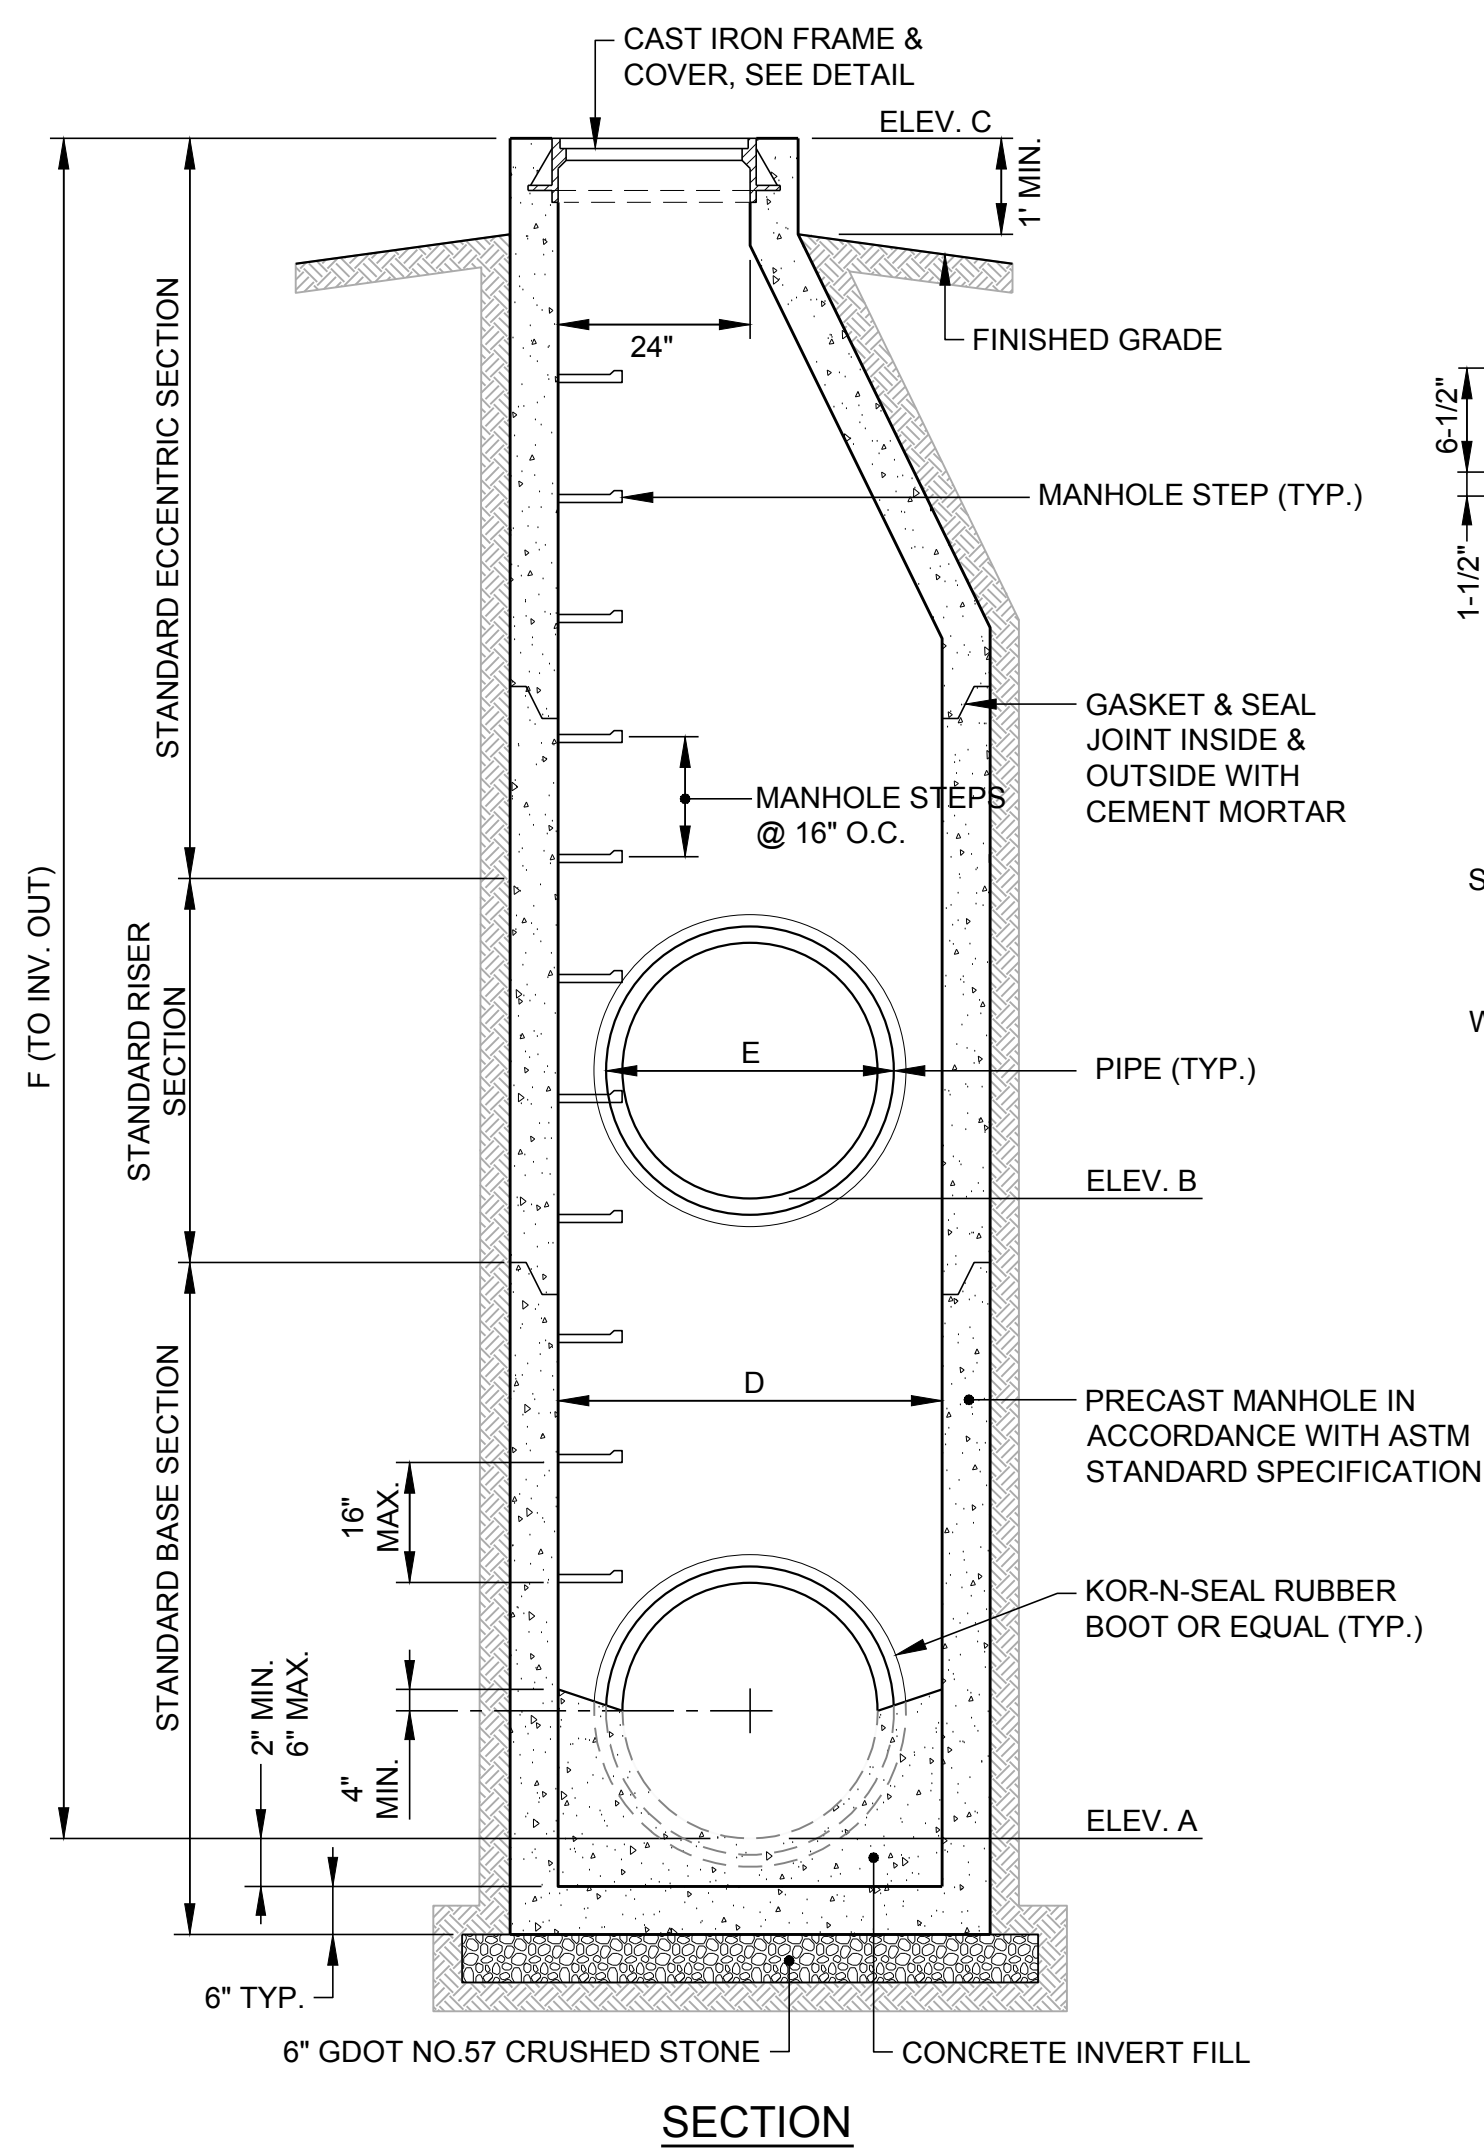


SECTION

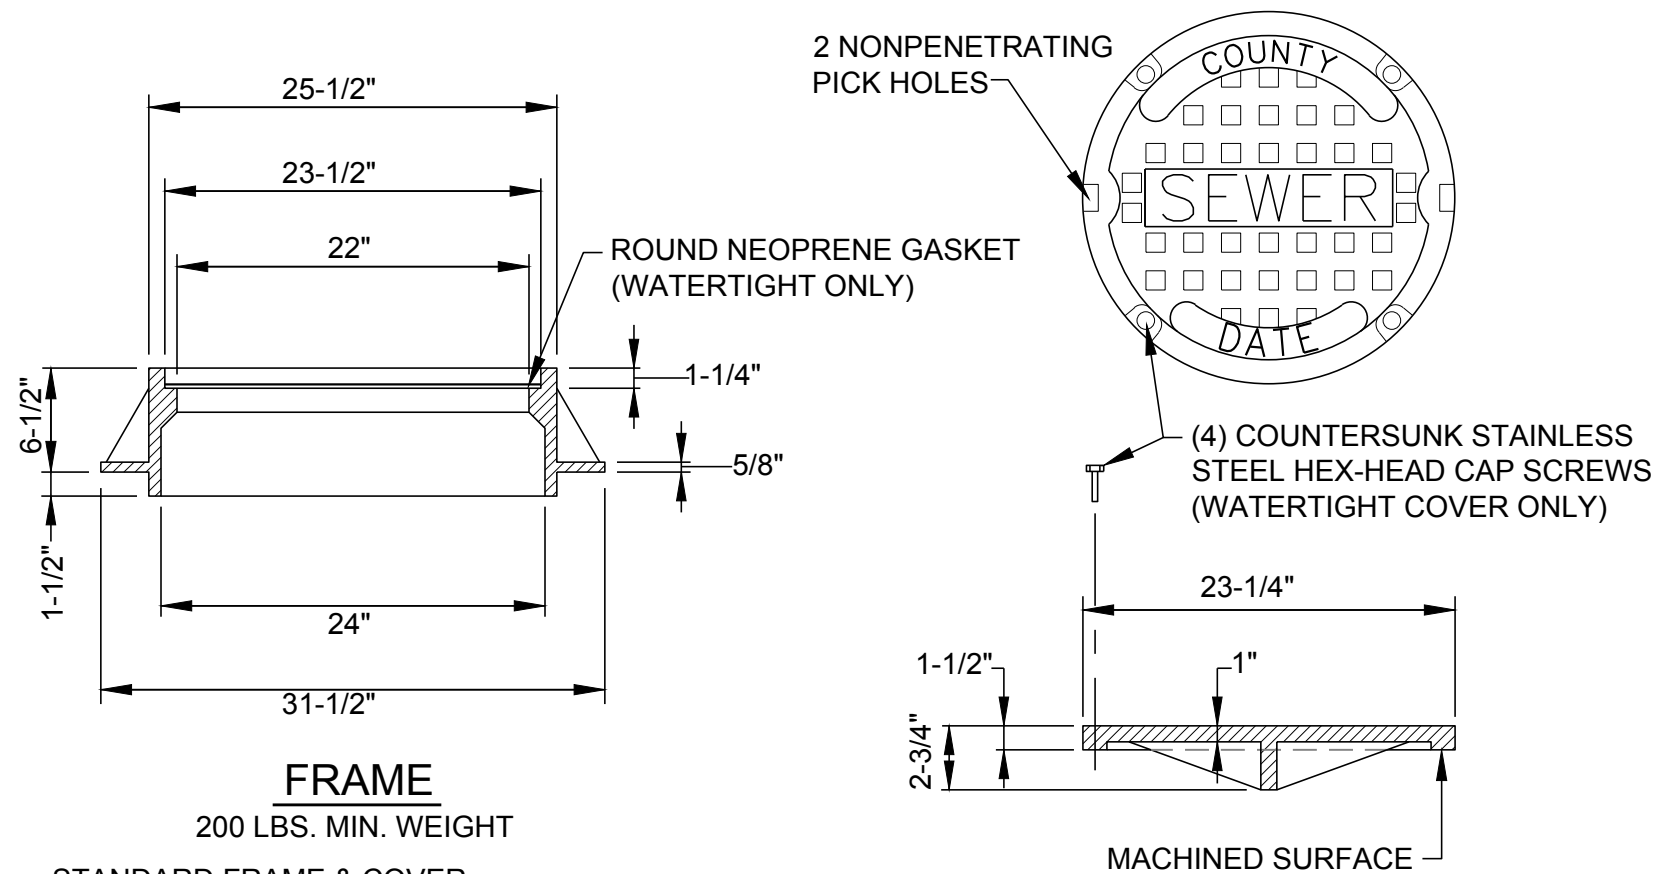

FRAME
200 LBS. MIN. WEIGHT
STANDARD FRAME & COVER:
VULCAN VM-3 MODEL, U.S. FOUNDRY MODEL
USF-360E OR APPROVED EQUAL.
WATERTIGHT FRAME & COVER:
VULCAN VM-3 MODEL WT., U.S. FOUNDRY
MODEL USF-360E/WT OR APPROVED EQUAL.

COVER
120 LBS. MIN. WEIGHT

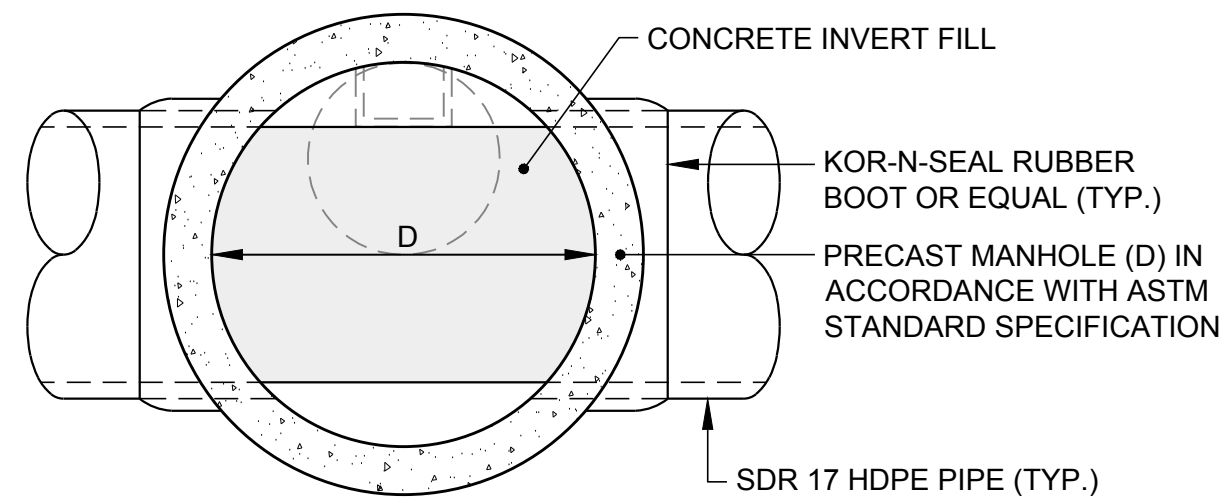

PLAN


MANHOLE SCHEDULE						
MANHOLE I.D.	ELEV. A INV. OUT	ELEV. B INV. IN	ELEV. C TOP	D MANHOLE DIA.	F MANHOLE DEPTH	E PIPE DIA.
N1	769.1	769.3	788.0	5'	18.9'	36" HDPE
LD	779.9	785.9	792.7	5'	12.8'	36" RCP
S1	759.4	767.5	772.5	4'	13.1'	30" HDPE
S2	754.64	757.8	762.5	4'	7.86'	30" HDPE

N - NORTH POND
LD-LAB CHANNEL
S - SOUTH POND

1 MANHOLE DETAIL
15/9 10, 11 NTS

MANHOLE NOTES

- FOR CONSTRUCTION OF THE MANHOLE WALLS, EITHER BRICK MASONRY OR CLASS A CONCRETE MAY BE USED. FOR CONCRETE THE WALLS ARE TO BE 6" THICK WITH A REINFORCING STEEL AREA OF 0.20% x GROSS AREA. FOR BRICK, THE WALLS ARE TO BE 8" THICK.
- THE BOTTOM SLAB OF THE BOX SHALL BE A MINIMUM OF 6" THICK CLASS A CONCRETE WITH A REINFORCING STEEL AREA OF 0.20% x GROSS AREA. WIRE MESH MAY BE USED IN LIEU OF STEEL BARS PROVIDED A MINIMUM STEEL AREA IS MET.
- FOR CONSTRUCTION OF THE MANHOLE LID, CLASS AA OR BETTER CONCRETE SHALL BE USED WITH REINFORCING STEEL AS SHOWN.
- MORTAR SHALL BE TYPE S OR M.
- IF DESIRED THESE ITEMS MAY BE PRECAST PRIOR TO INSTALLATION LIEU OF BEING CAST IN PLACE. THE USE OF PRECAST UNITS WILL NOT RELIEVE THE CONTRACTOR OF THE RESPONSIBILITY OF OBTAINING SATISFACTORY INSTALLATIONS.
- REINFORCING STEEL SHALL BE DEFORMED AND SHALL CONFORM TO AASHTO M 31, GRADE 60. WIRE MESH SHALL CONFORM TO AASHTO M 55 AND M 221.
- IF STRUCTURE DEPTH EXCEEDS 4'-6", METAL STEPS ARE TO BE PLACED ON THE WALL.
- THE NUMBER OF BOX OPENINGS SHALL BE CONSTRUCTED AS DIRECTED BY THE ENGINEER, TO FIT FIELD CONDITIONS.

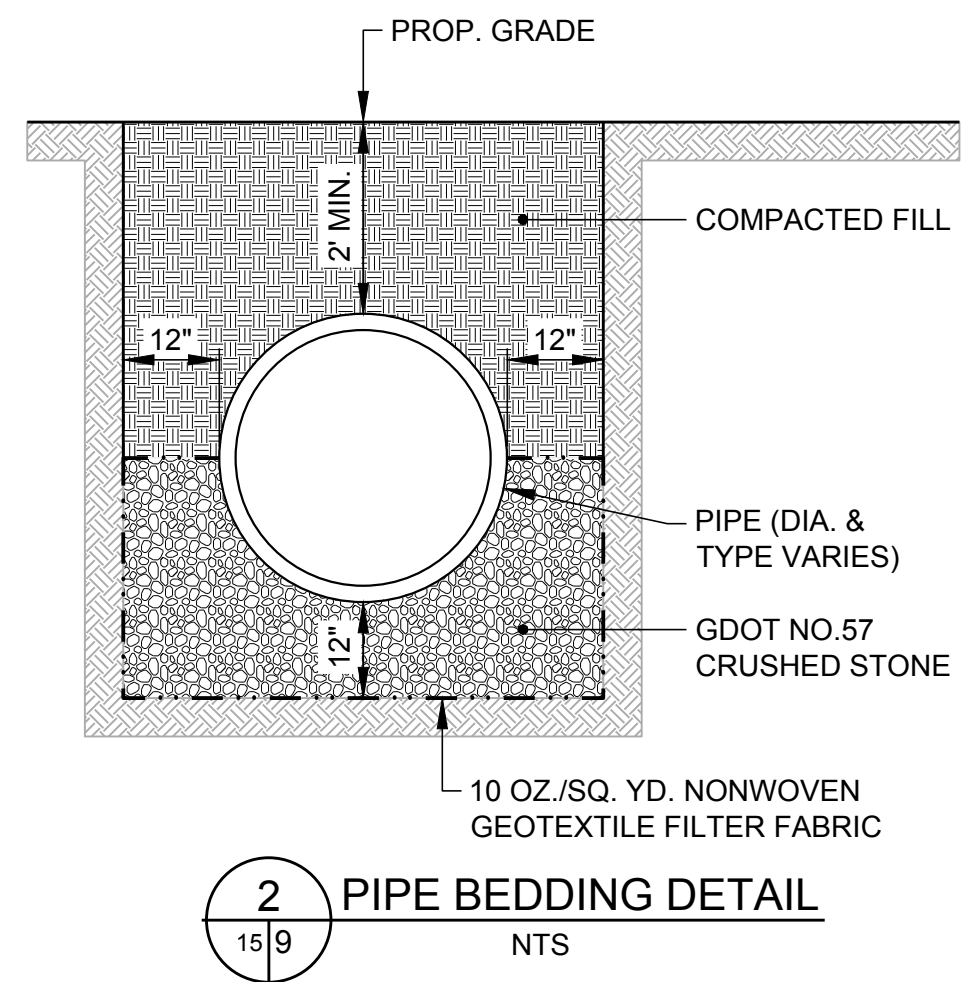

2 PIPE BEDDING DETAIL
15/9 NTS

06/2025
ISSUED FOR PERMITTING

CLIENT
SOUTHERN COMPANY SERVICES



PROJECT
PLANT MCDONOUGH - ATKINSON
CCR UNIT AP-1
CLOSURE PLAN DRAWINGS



TITLE
STORMWATER MANAGEMENT DETAILS - SHEET 3



GREGORY L. HEBELER
GEORGIA PROFESSIONAL ENGINEER
CERTIFICATE NUMBER 034749




CONSULTANT	YYYY-MM-DD	2025-06-06
DESIGNED	GLH	
PREPARED	RMS	
CHECKED	MP	
REVIEWED / APPROVED	GLH	

PROJECT NO.	PROJECT ID	REV.	SHEET
1777449	MCD15017	0	15

IF THIS MEASUREMENT DOES NOT MATCH WHAT IS SHOWN, THE SHEET SIZE HAS BEEN MODIFIED FROM: ANSI D 11 in


Path: \\corp.plbwan.net\US-Central\Draws\US\TL200\Cad\Southern Company\1777449 Plant McDonough\Permitting\AP-1\PERMIT\PRODUCTION\1\16 PERMIT-DETAILS.dwg

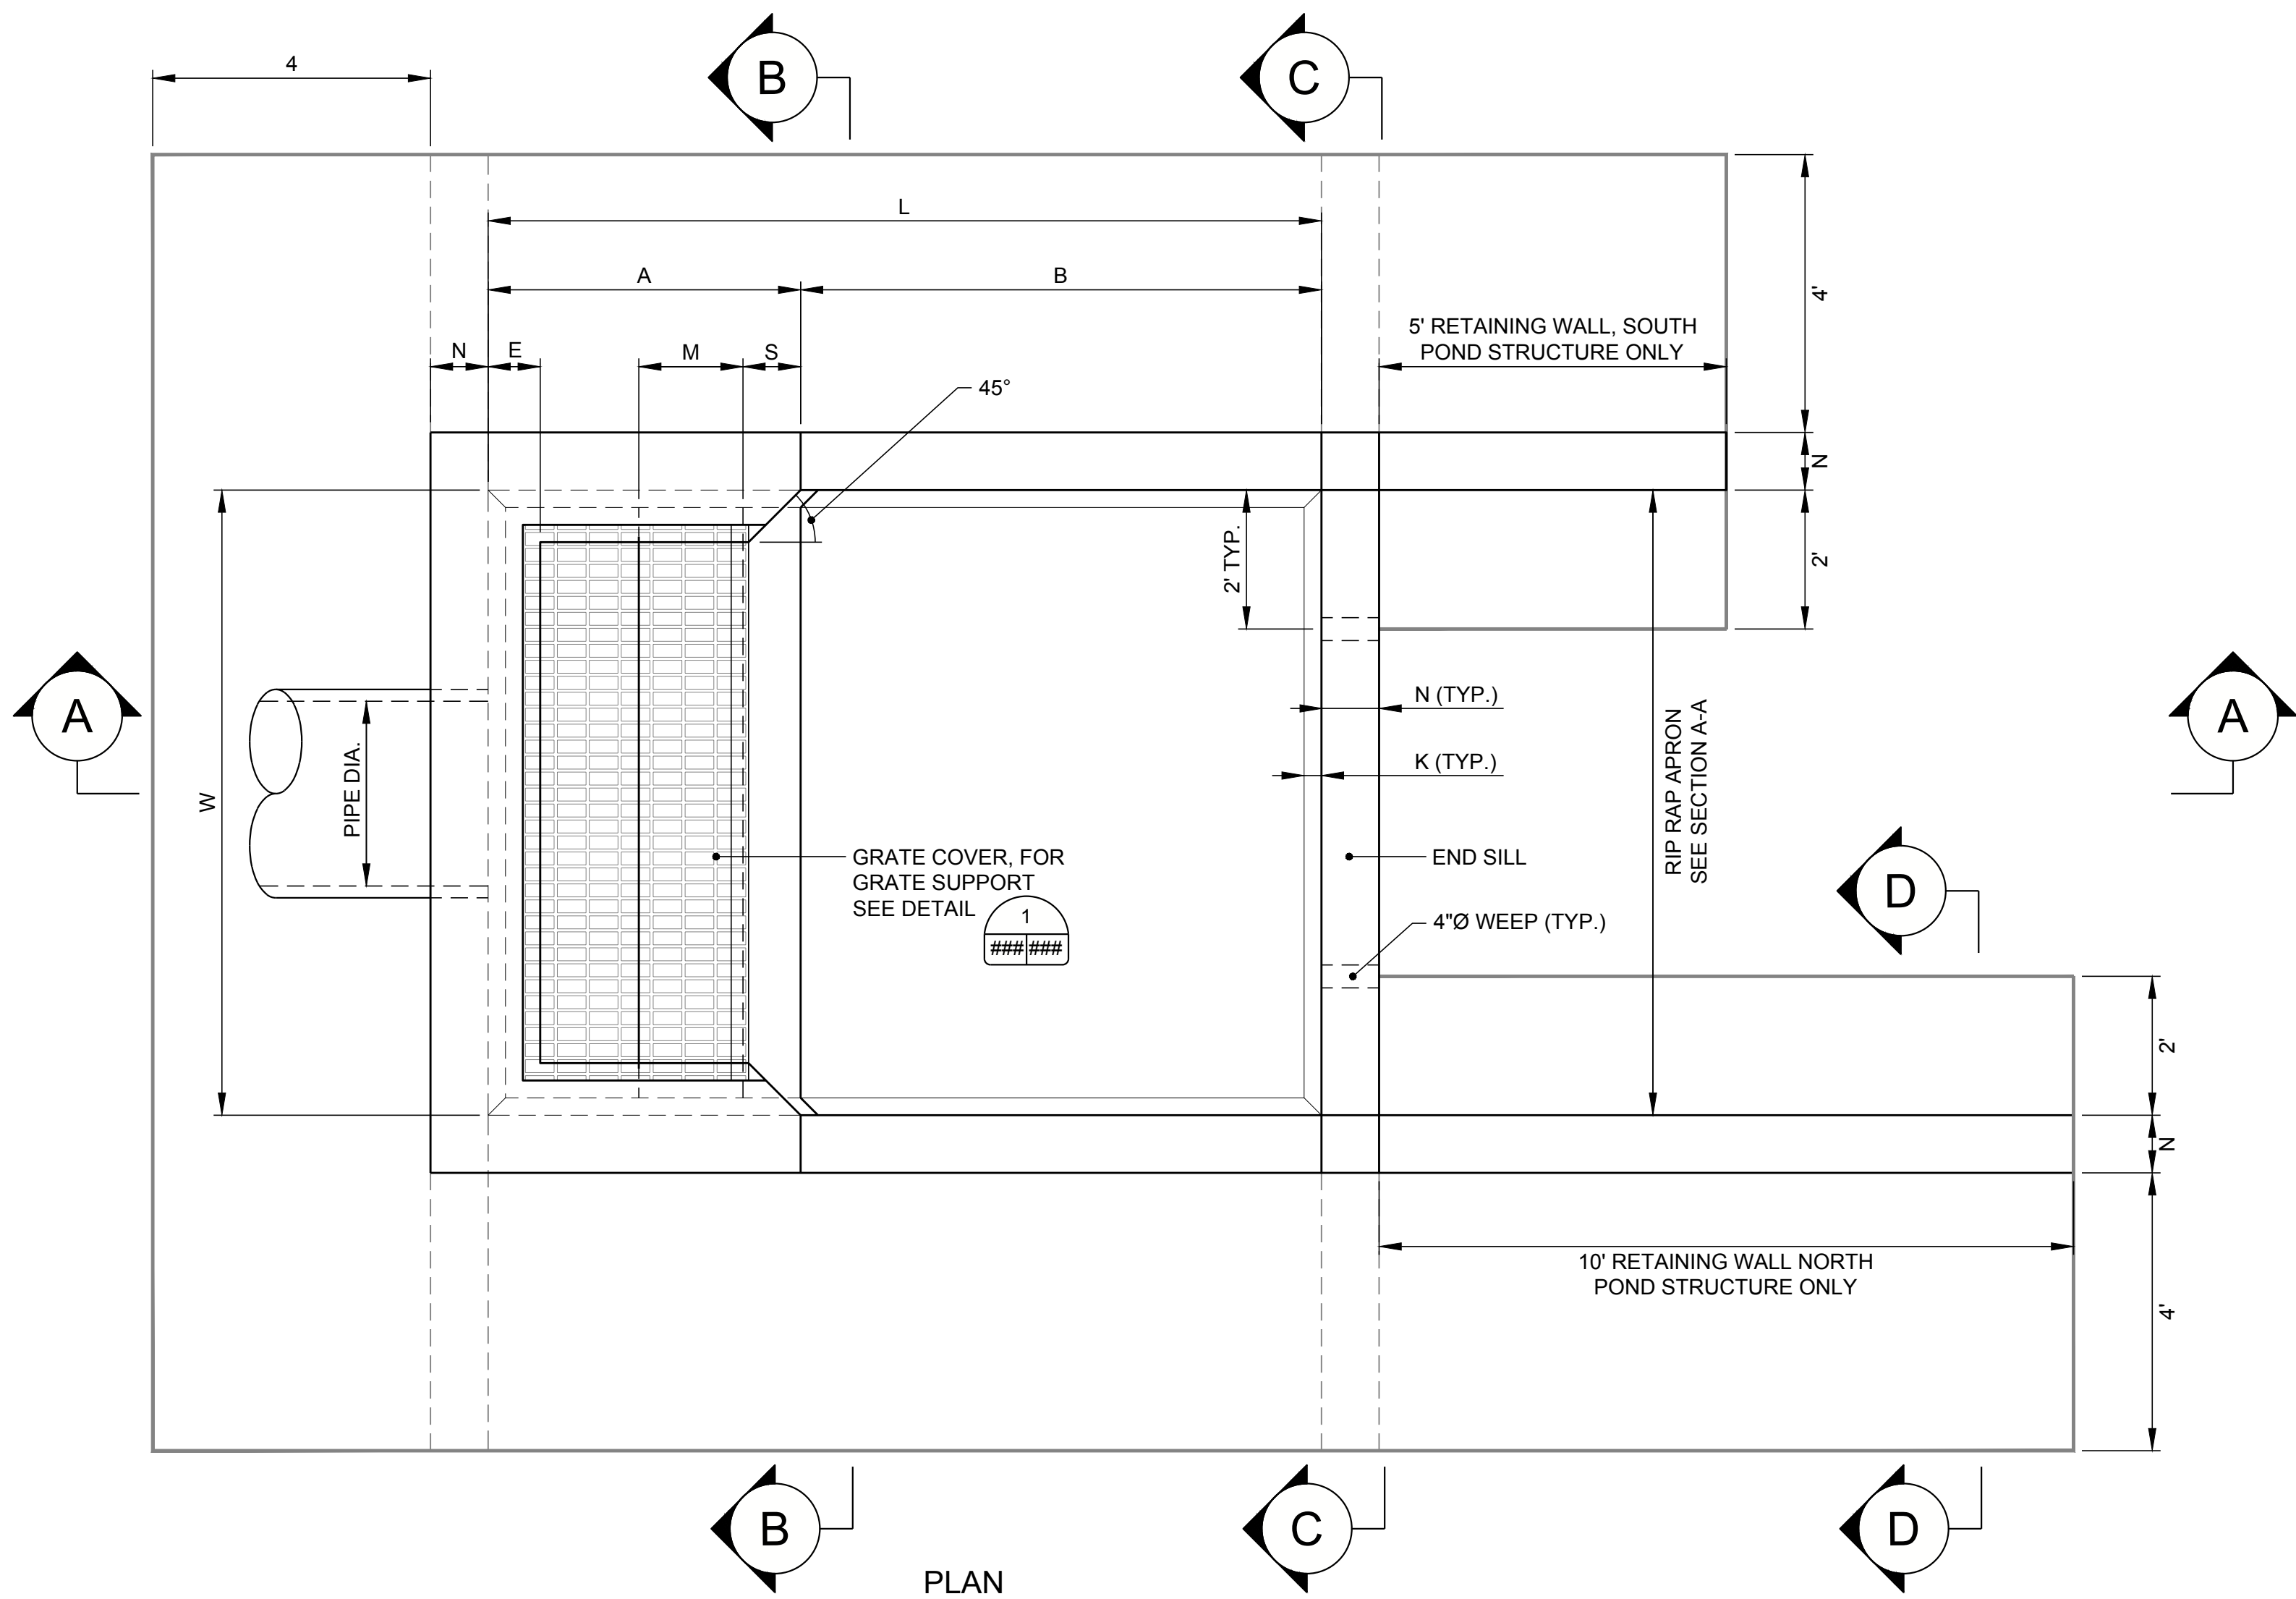

PLAN


IMPACT STILLING BASIN DIMENSIONS																			
STRUCTURE LOCATION	PIPE DIAMETER D	W	H	L	A	B	C	D	E	F	G	M	N	P	S	T	K	R	CONCRETE CY. (NOM.)
SOUTH POND	26.47" (30" HDPE)	DIMENSION TO BE FINALIZED PRIOR TO INSTALLATION																	
NORTH POND	31.8" (36" HDPE)																		

DIMENSION TO BE FINALIZED PRIOR TO INSTALLATION

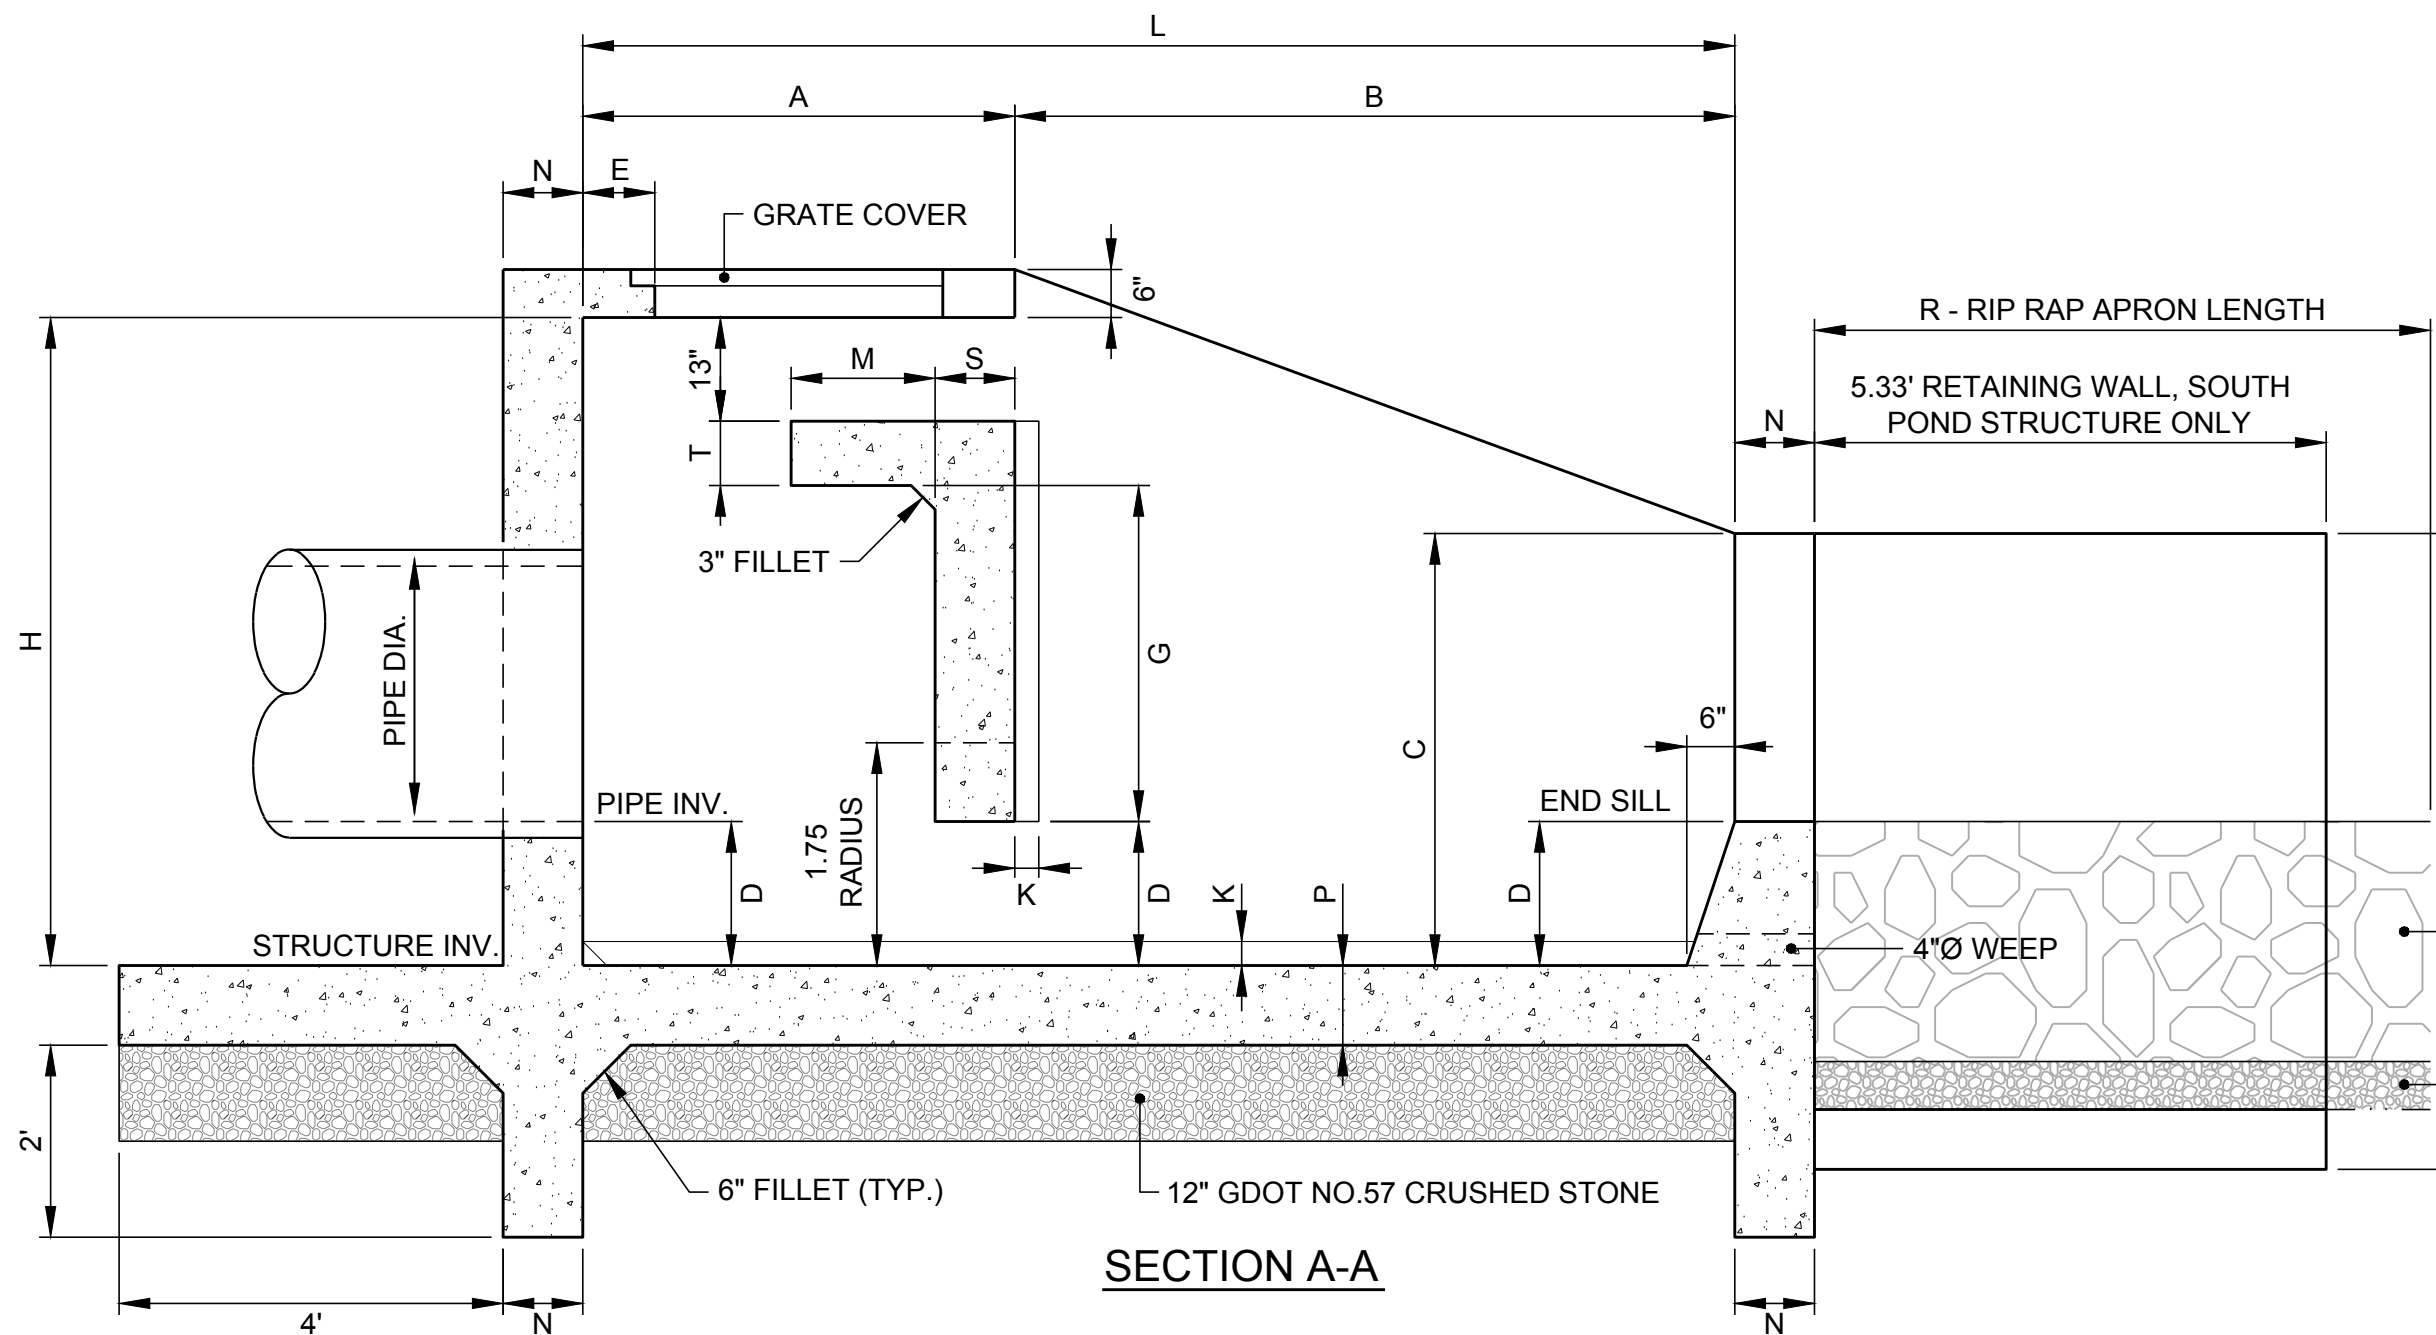


SECTION A-A


1 IMPACT TYPE STILLING BASIN DETAIL
NTS

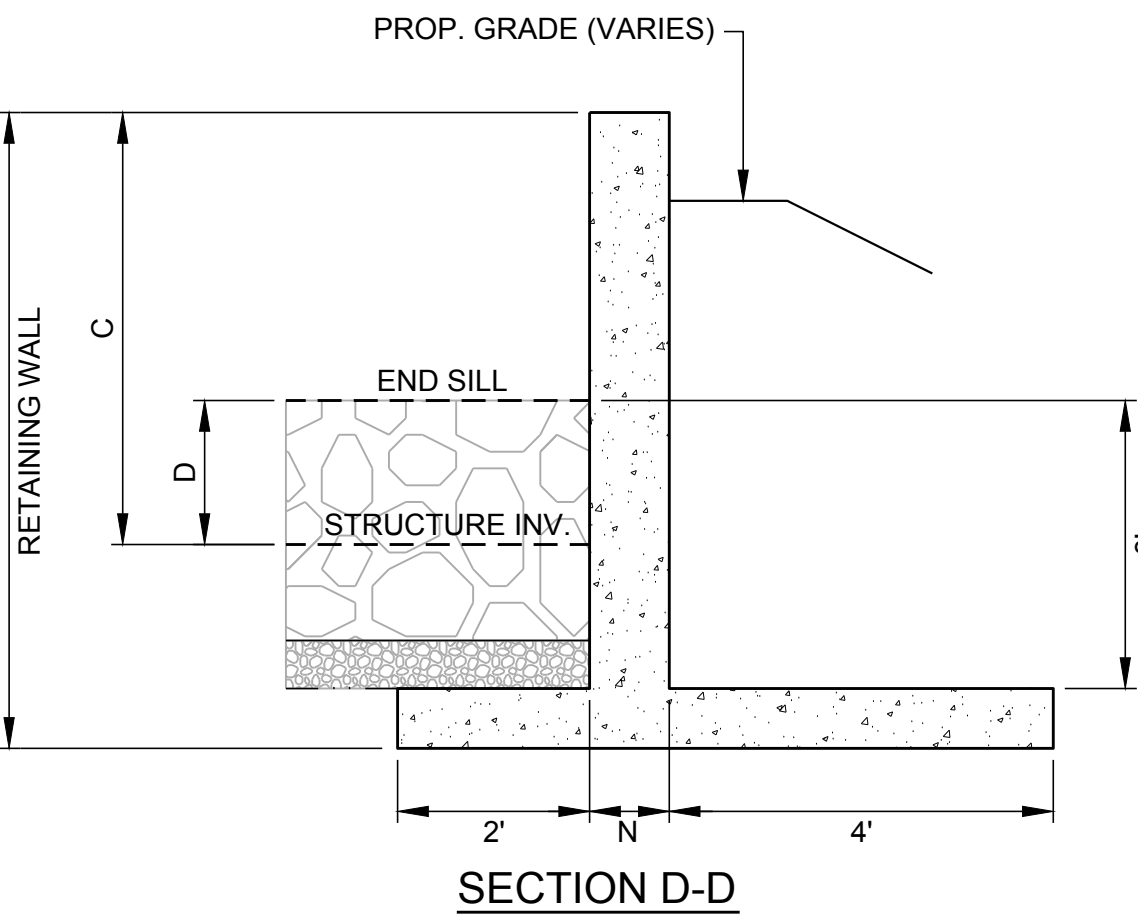

SECTION D-D

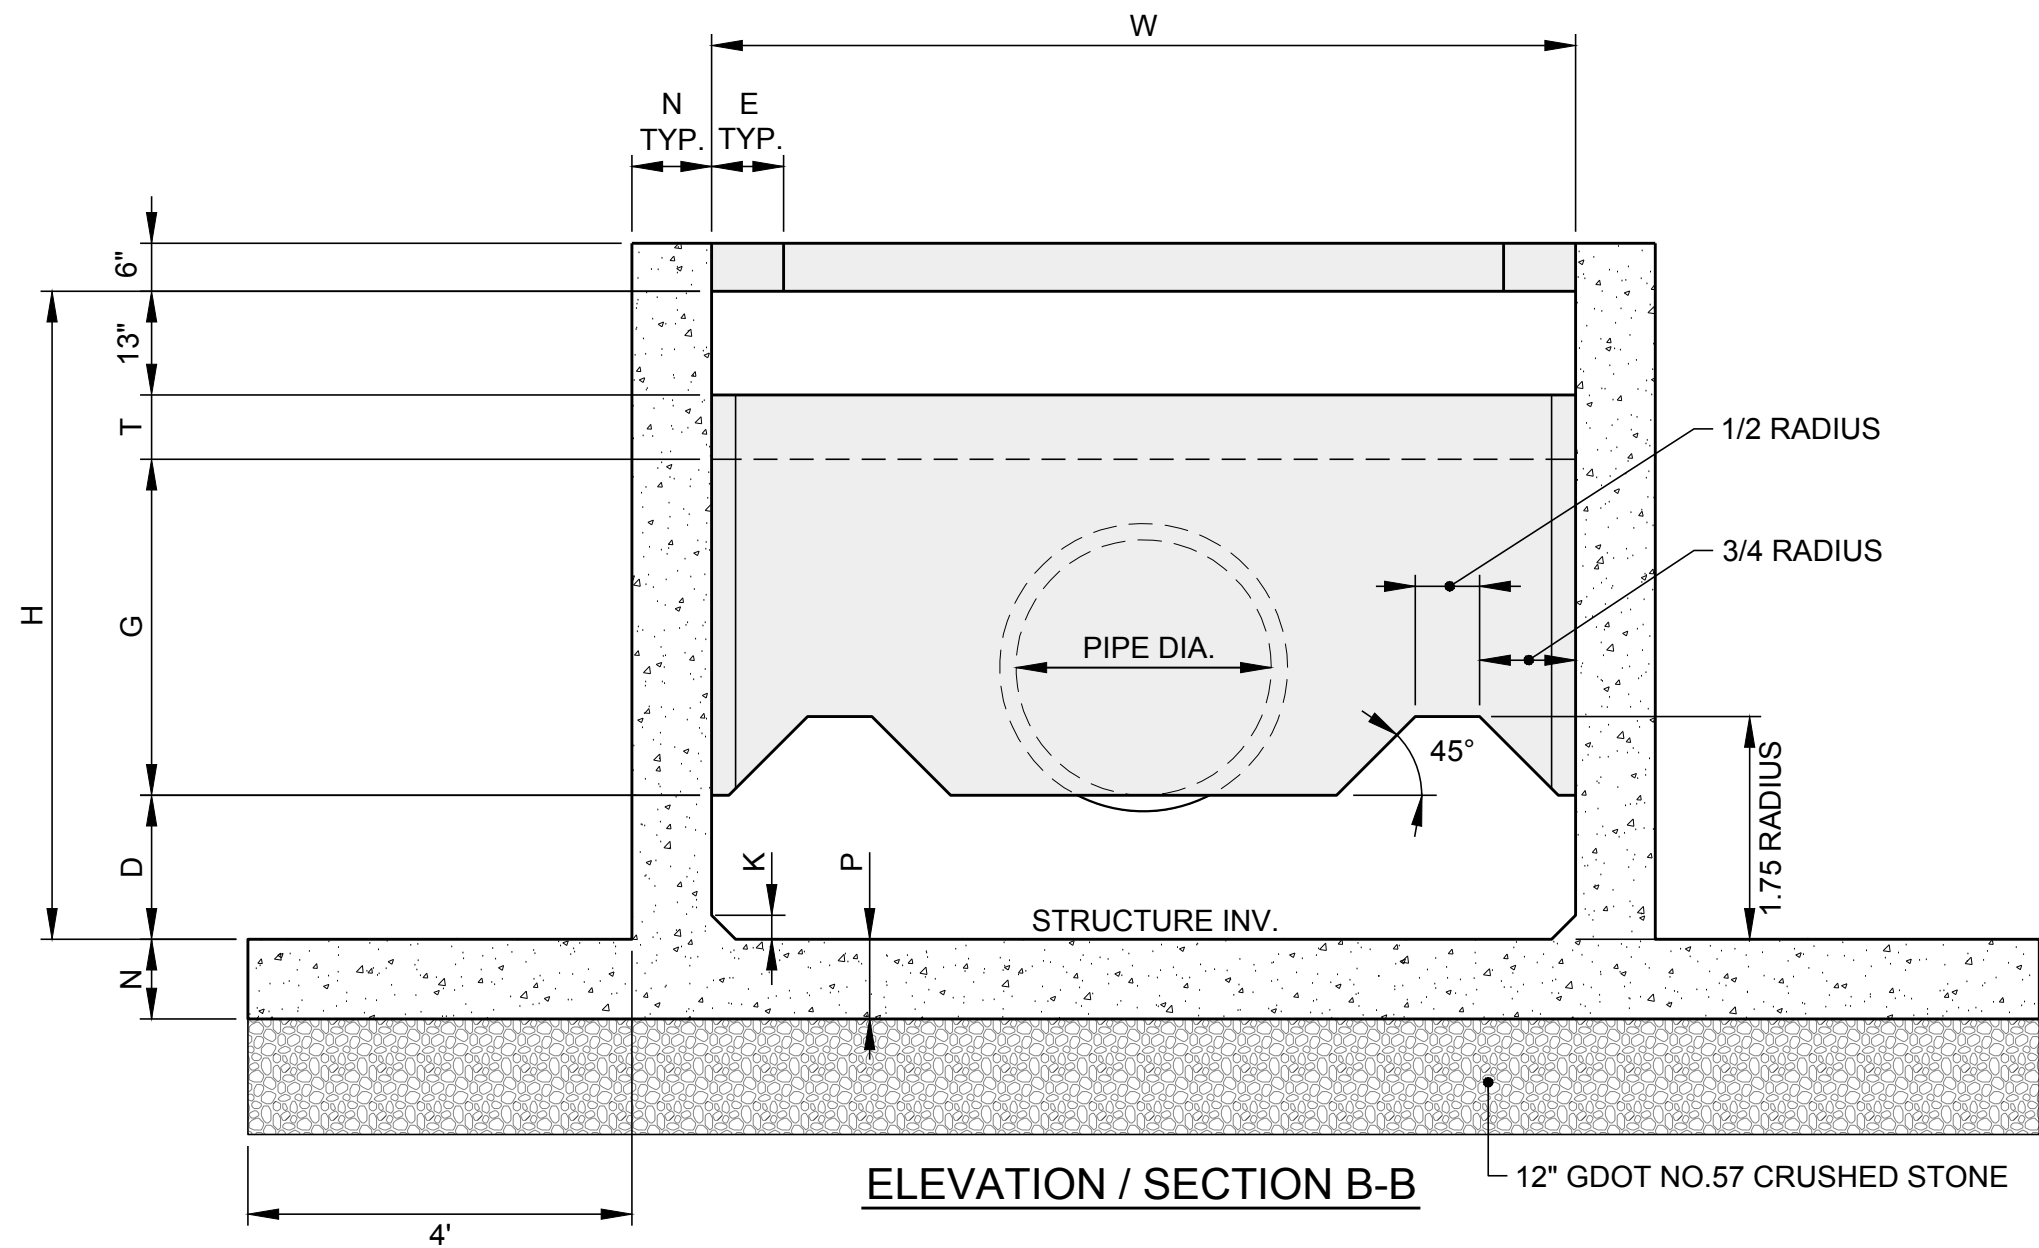

ELEVATION / SECTION B-B

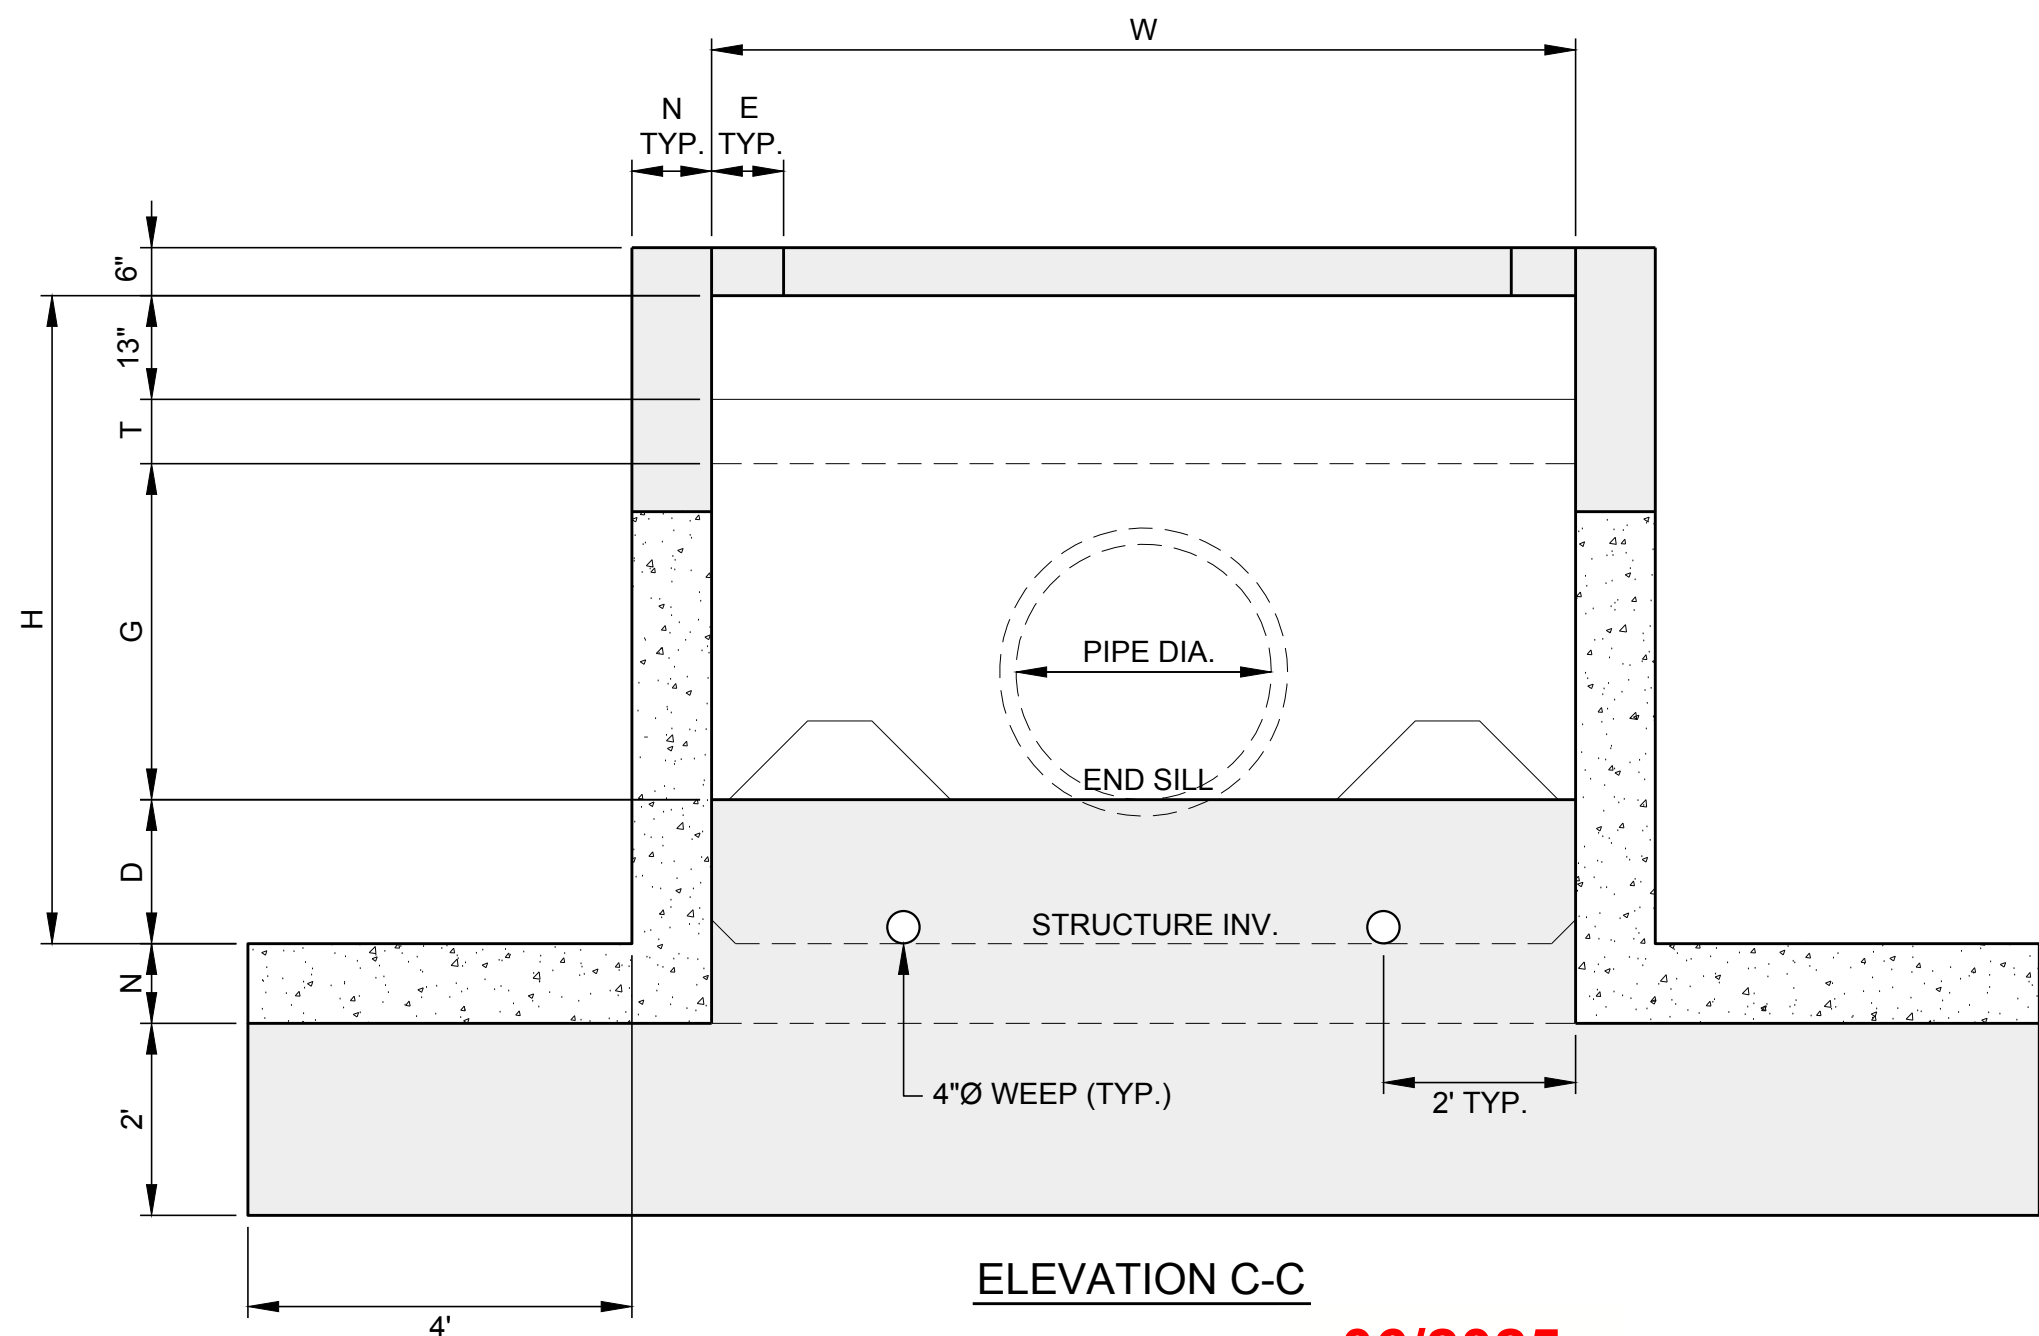

ELEVATION C-C

06/2025
ISSUED FOR PERMITTING

CLIENT
SOUTHERN COMPANY SERVICES



PROJECT
PLANT MCDONOUGH - ATKINSON
CCR UNIT AP-1
CLOSURE PLAN DRAWINGS



TITLE
STORMWATER MANAGEMENT DETAILS - SHEET 4

CONSULTANT



YYYY-MM-DD	2025-06-06
DESIGNED	GLH
PREPARED	RMS
CHECKED	MP
REVIEWED / APPROVED	GLH



PROJECT NO.
1777449


PROJECT ID
MCD15017

REV.
0

SHEET
16



IF THIS MEASUREMENT DOES NOT MATCH WHAT IS SHOWN, THE SHEET SIZE HAS BEEN MODIFIED FROM A3S D 1 in

Path: \\corp.pbwan.net\USCentralData\USATL200\Cad\Southern Company\1777449\17-21 PERMIT-SW-ROAD-PROP-SEC-DET.dwg

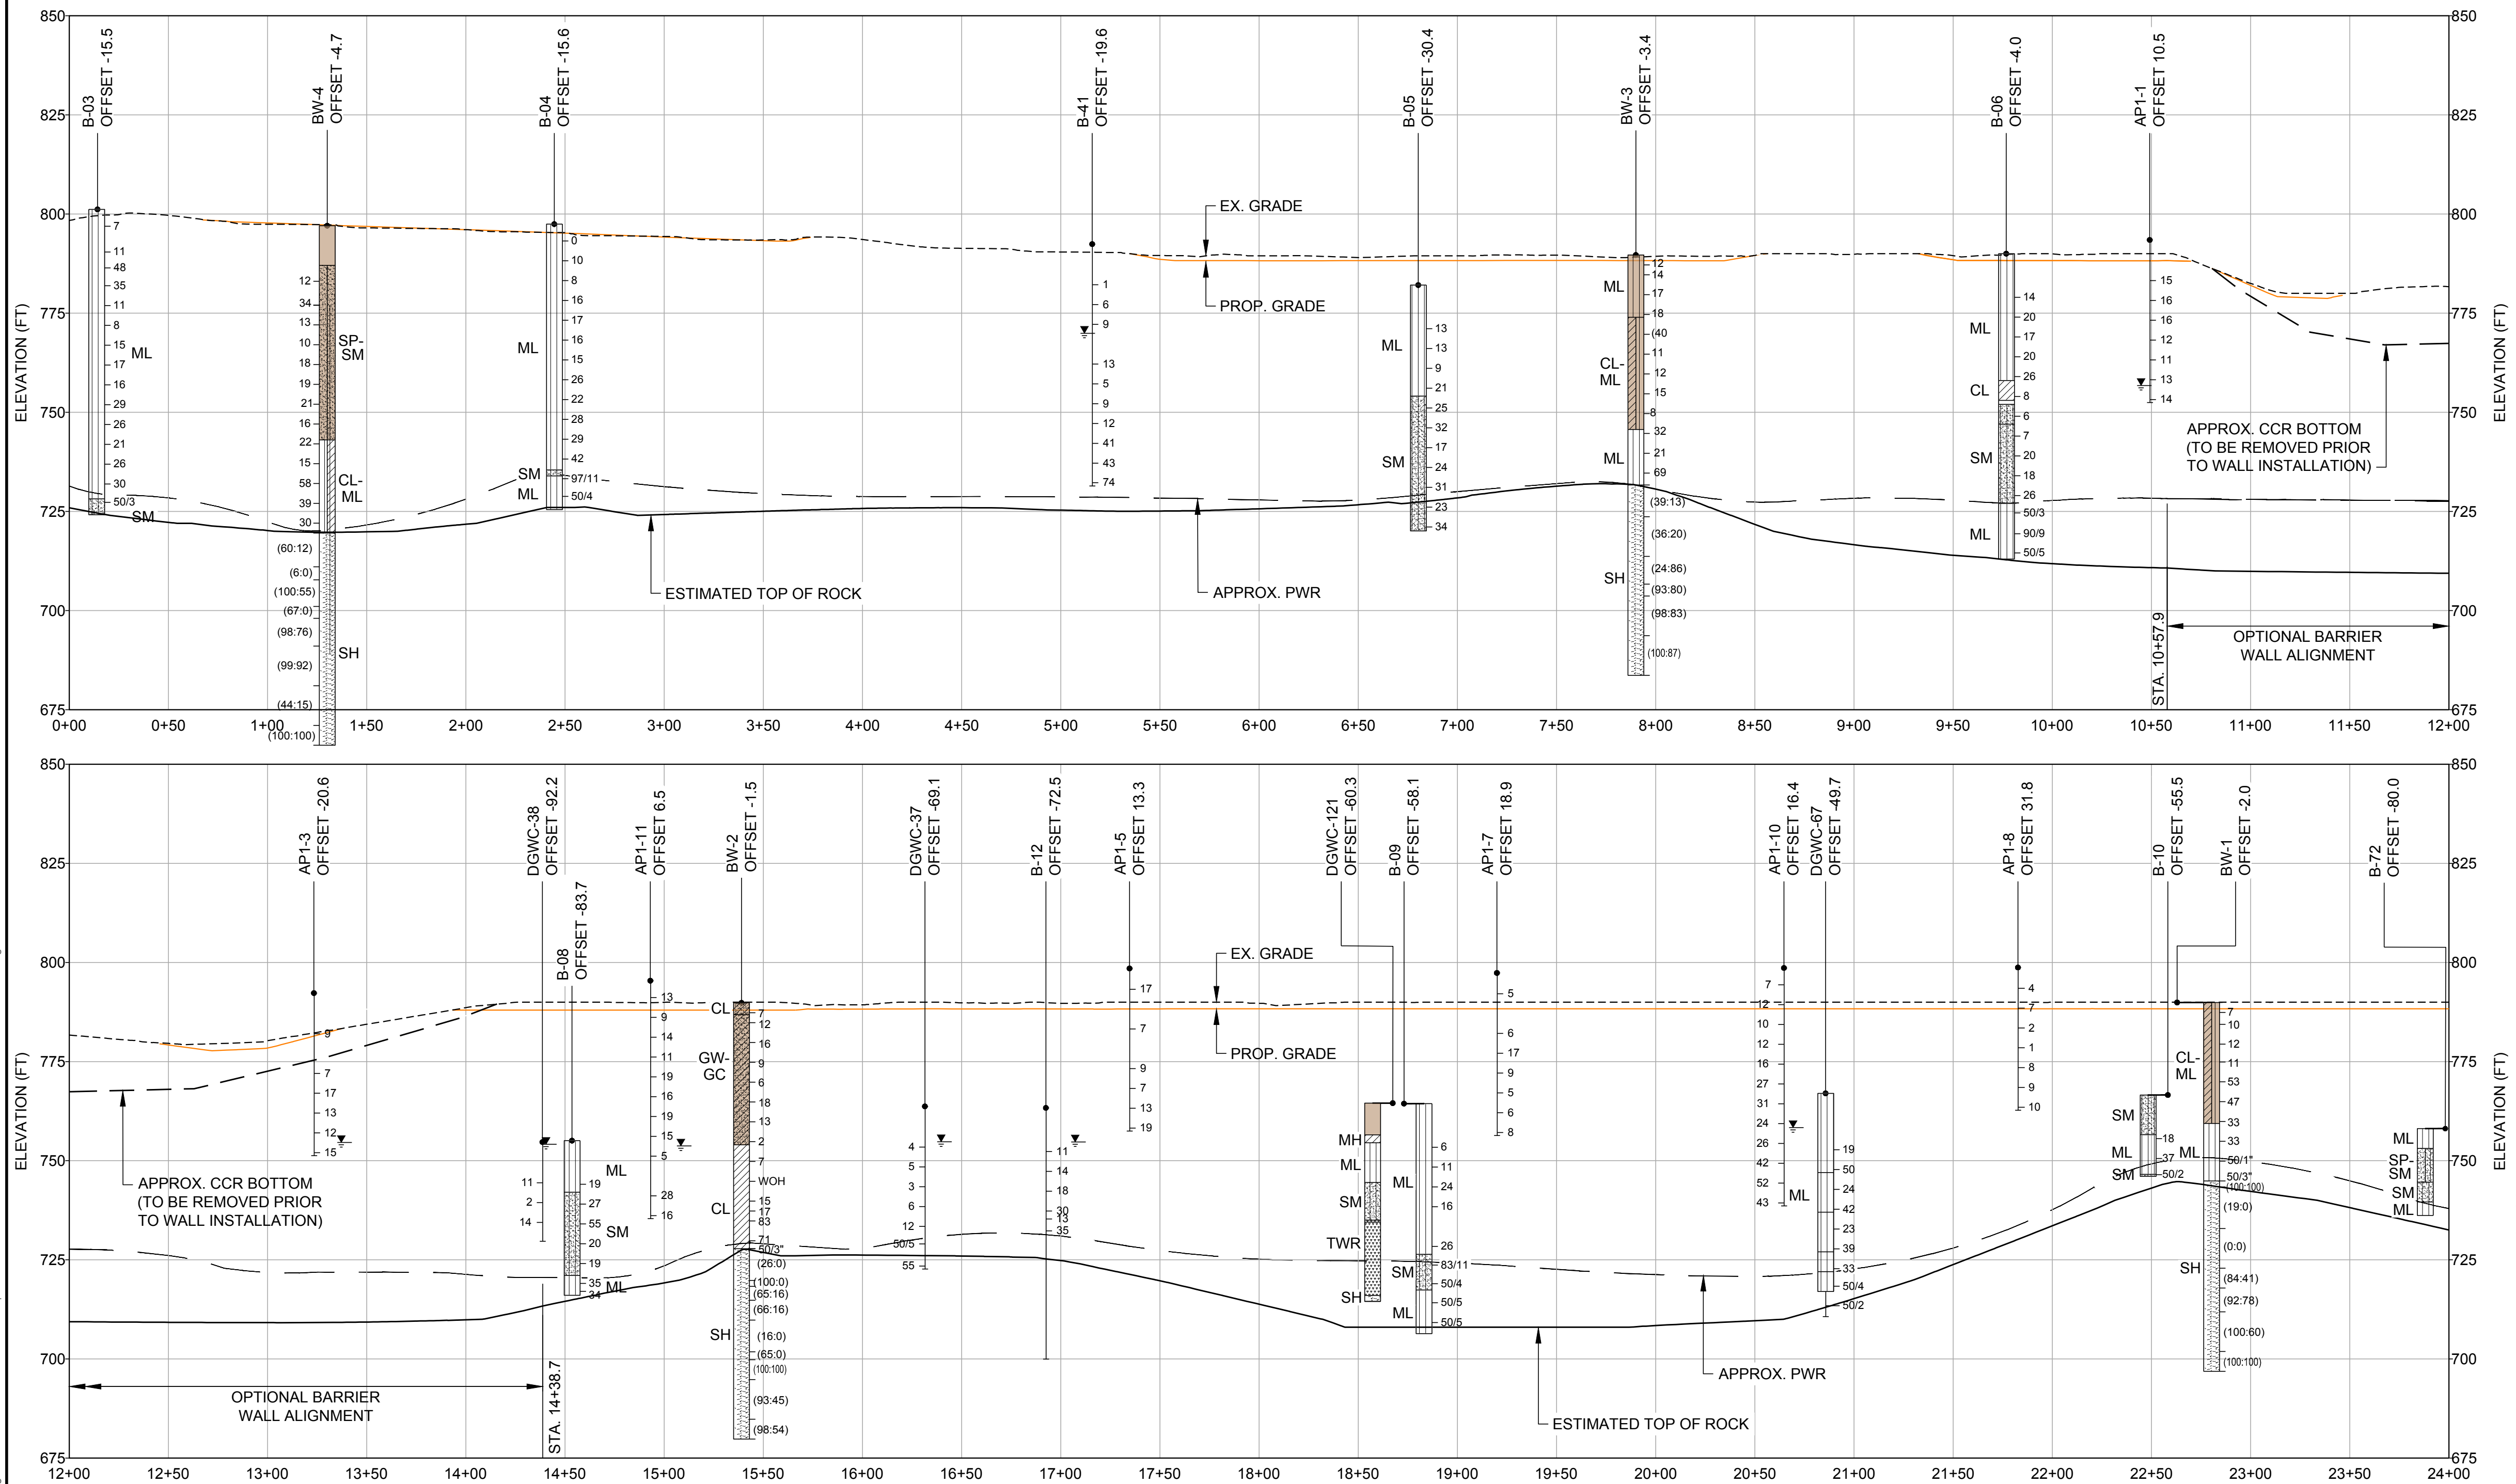

1
17A 9 OPTION A BARRIER WALL - PROFILE

LEGEND

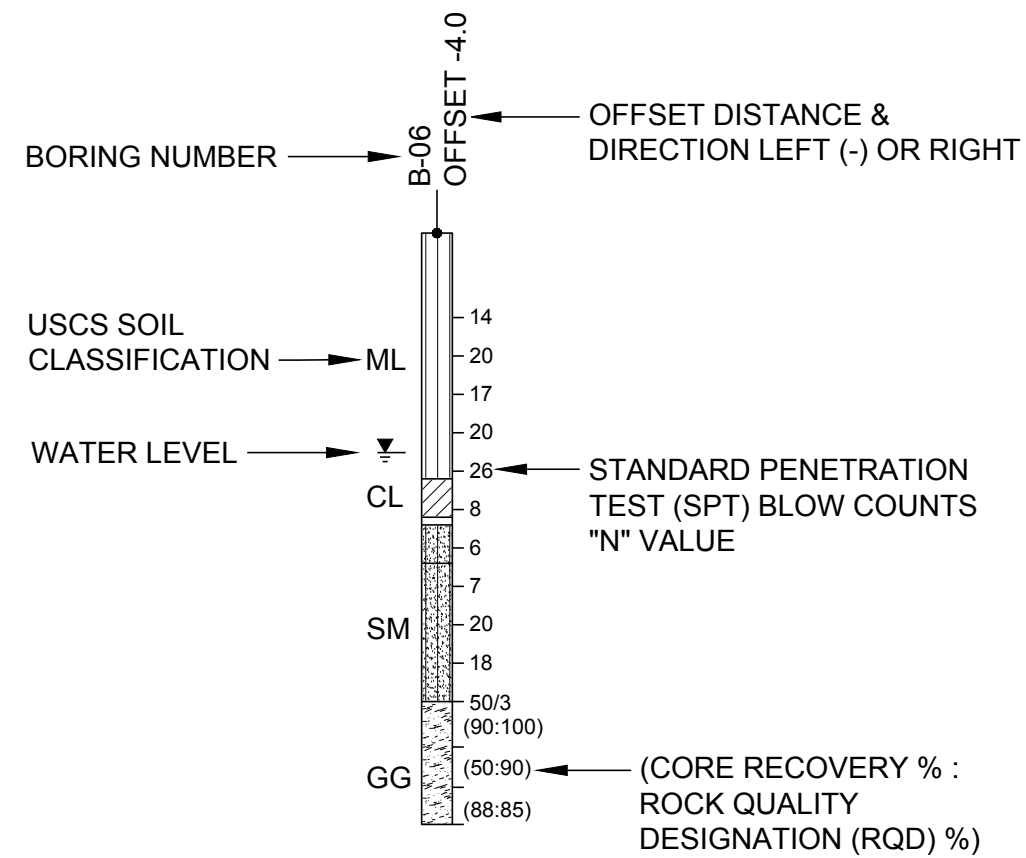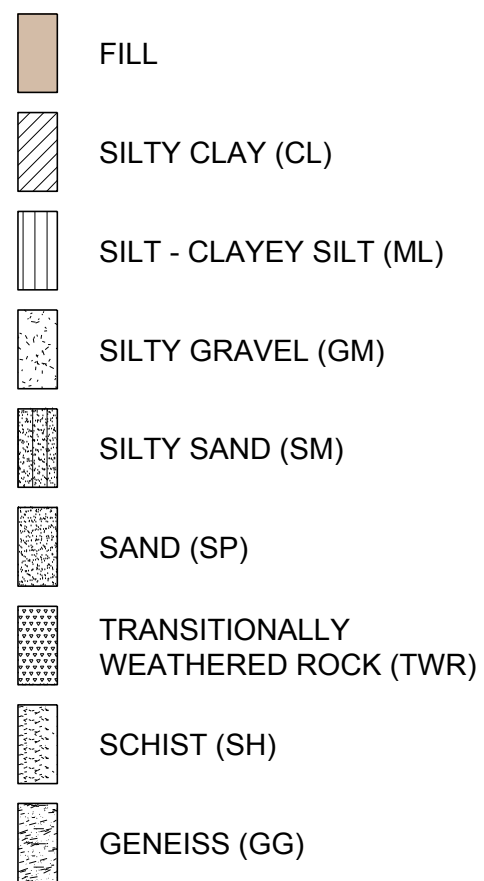

NOTE

1. THE PWR SURFACE IS INTERPOLATED FROM AVAILABLE BORINGS.
2. THE ELEVATION OF THE UPPER SURFACE OF PWR IS LIKELY TO VARY SIGNIFICANTLY OVER SHORT HORIZONTAL DISTANCES.
3. WATER LEVELS ARE REPRESENTATIVE OF JANUARY 2024 AS PRESENTED IN GROUNDWATER MONITORING PLAN, DATED JANUARY 2024.
4. SUBSURFACE BARRIER WALL ALIGNMENT OPTION A ALLOWS FOR CONSTRUCTABILITY CLEARANCE IN THE VICINITY OF EXISTING OVERHEAD ELECTRIC LINES.

06/2025
ISSUED FOR PERMITTING

CLIENT
SOUTHERN COMPANY SERVICES



PROJECT
PLANT MCDONOUGH - ATKINSON
CCR UNIT AP-1
CLOSURE PLAN DRAWINGS




TITLE
BARRIER WALL PROFILE - SHEET 1 OPTION A

CONSULTANT	YYYY-MM-DD	2025-06-06
DESIGNED	GLH	
PREPARED	RMS	
CHECKED	MP	
REVIEWED / APPROVED	GLH	



PROJECT NO. 1777449 PROJECT ID MCD15017 REV. 0 SHEET 17A

0 50 100
1" = 50' FEET

2X VERTICAL EXAGGERATION

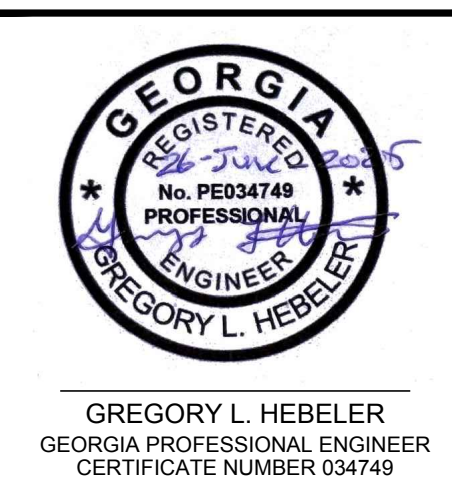

IF THIS MEASUREMENT DOES NOT MATCH WHAT IS SHOWN, THE SHEET SIZE HAS BEEN MODIFIED FROM: ANSI D

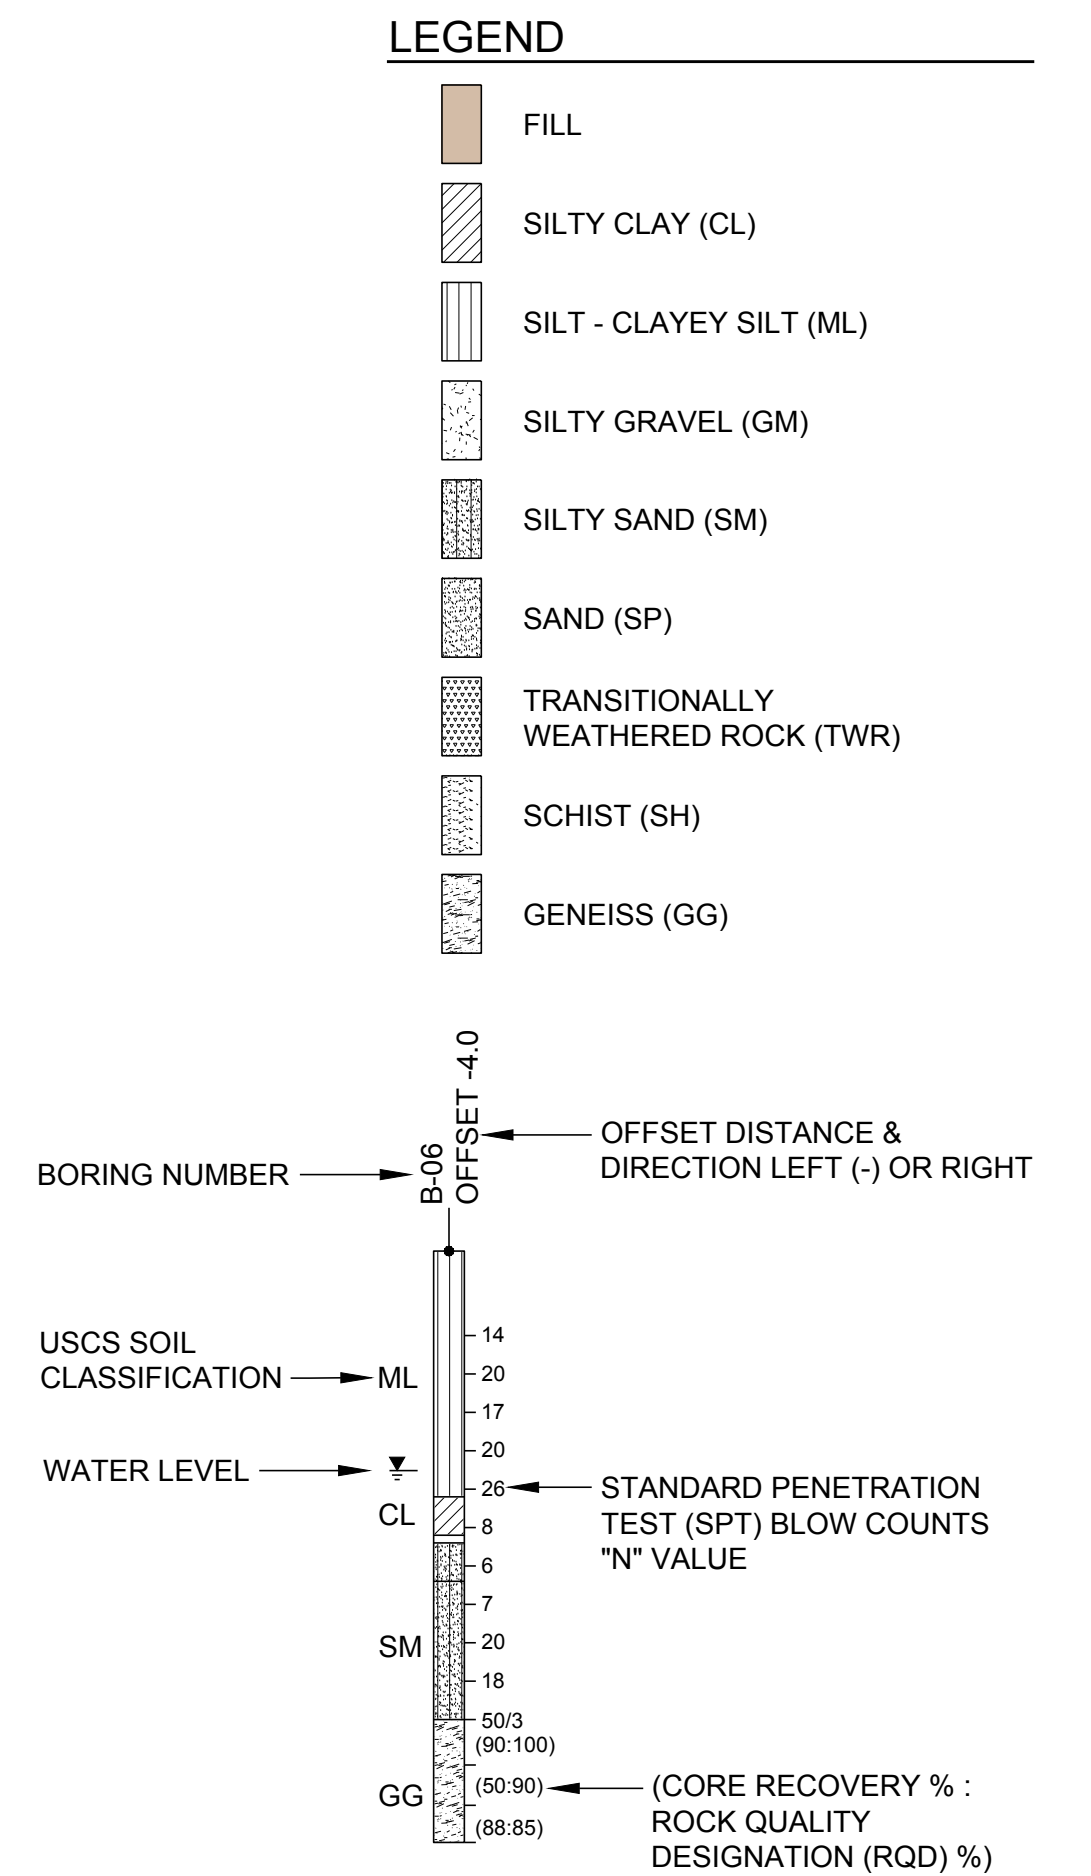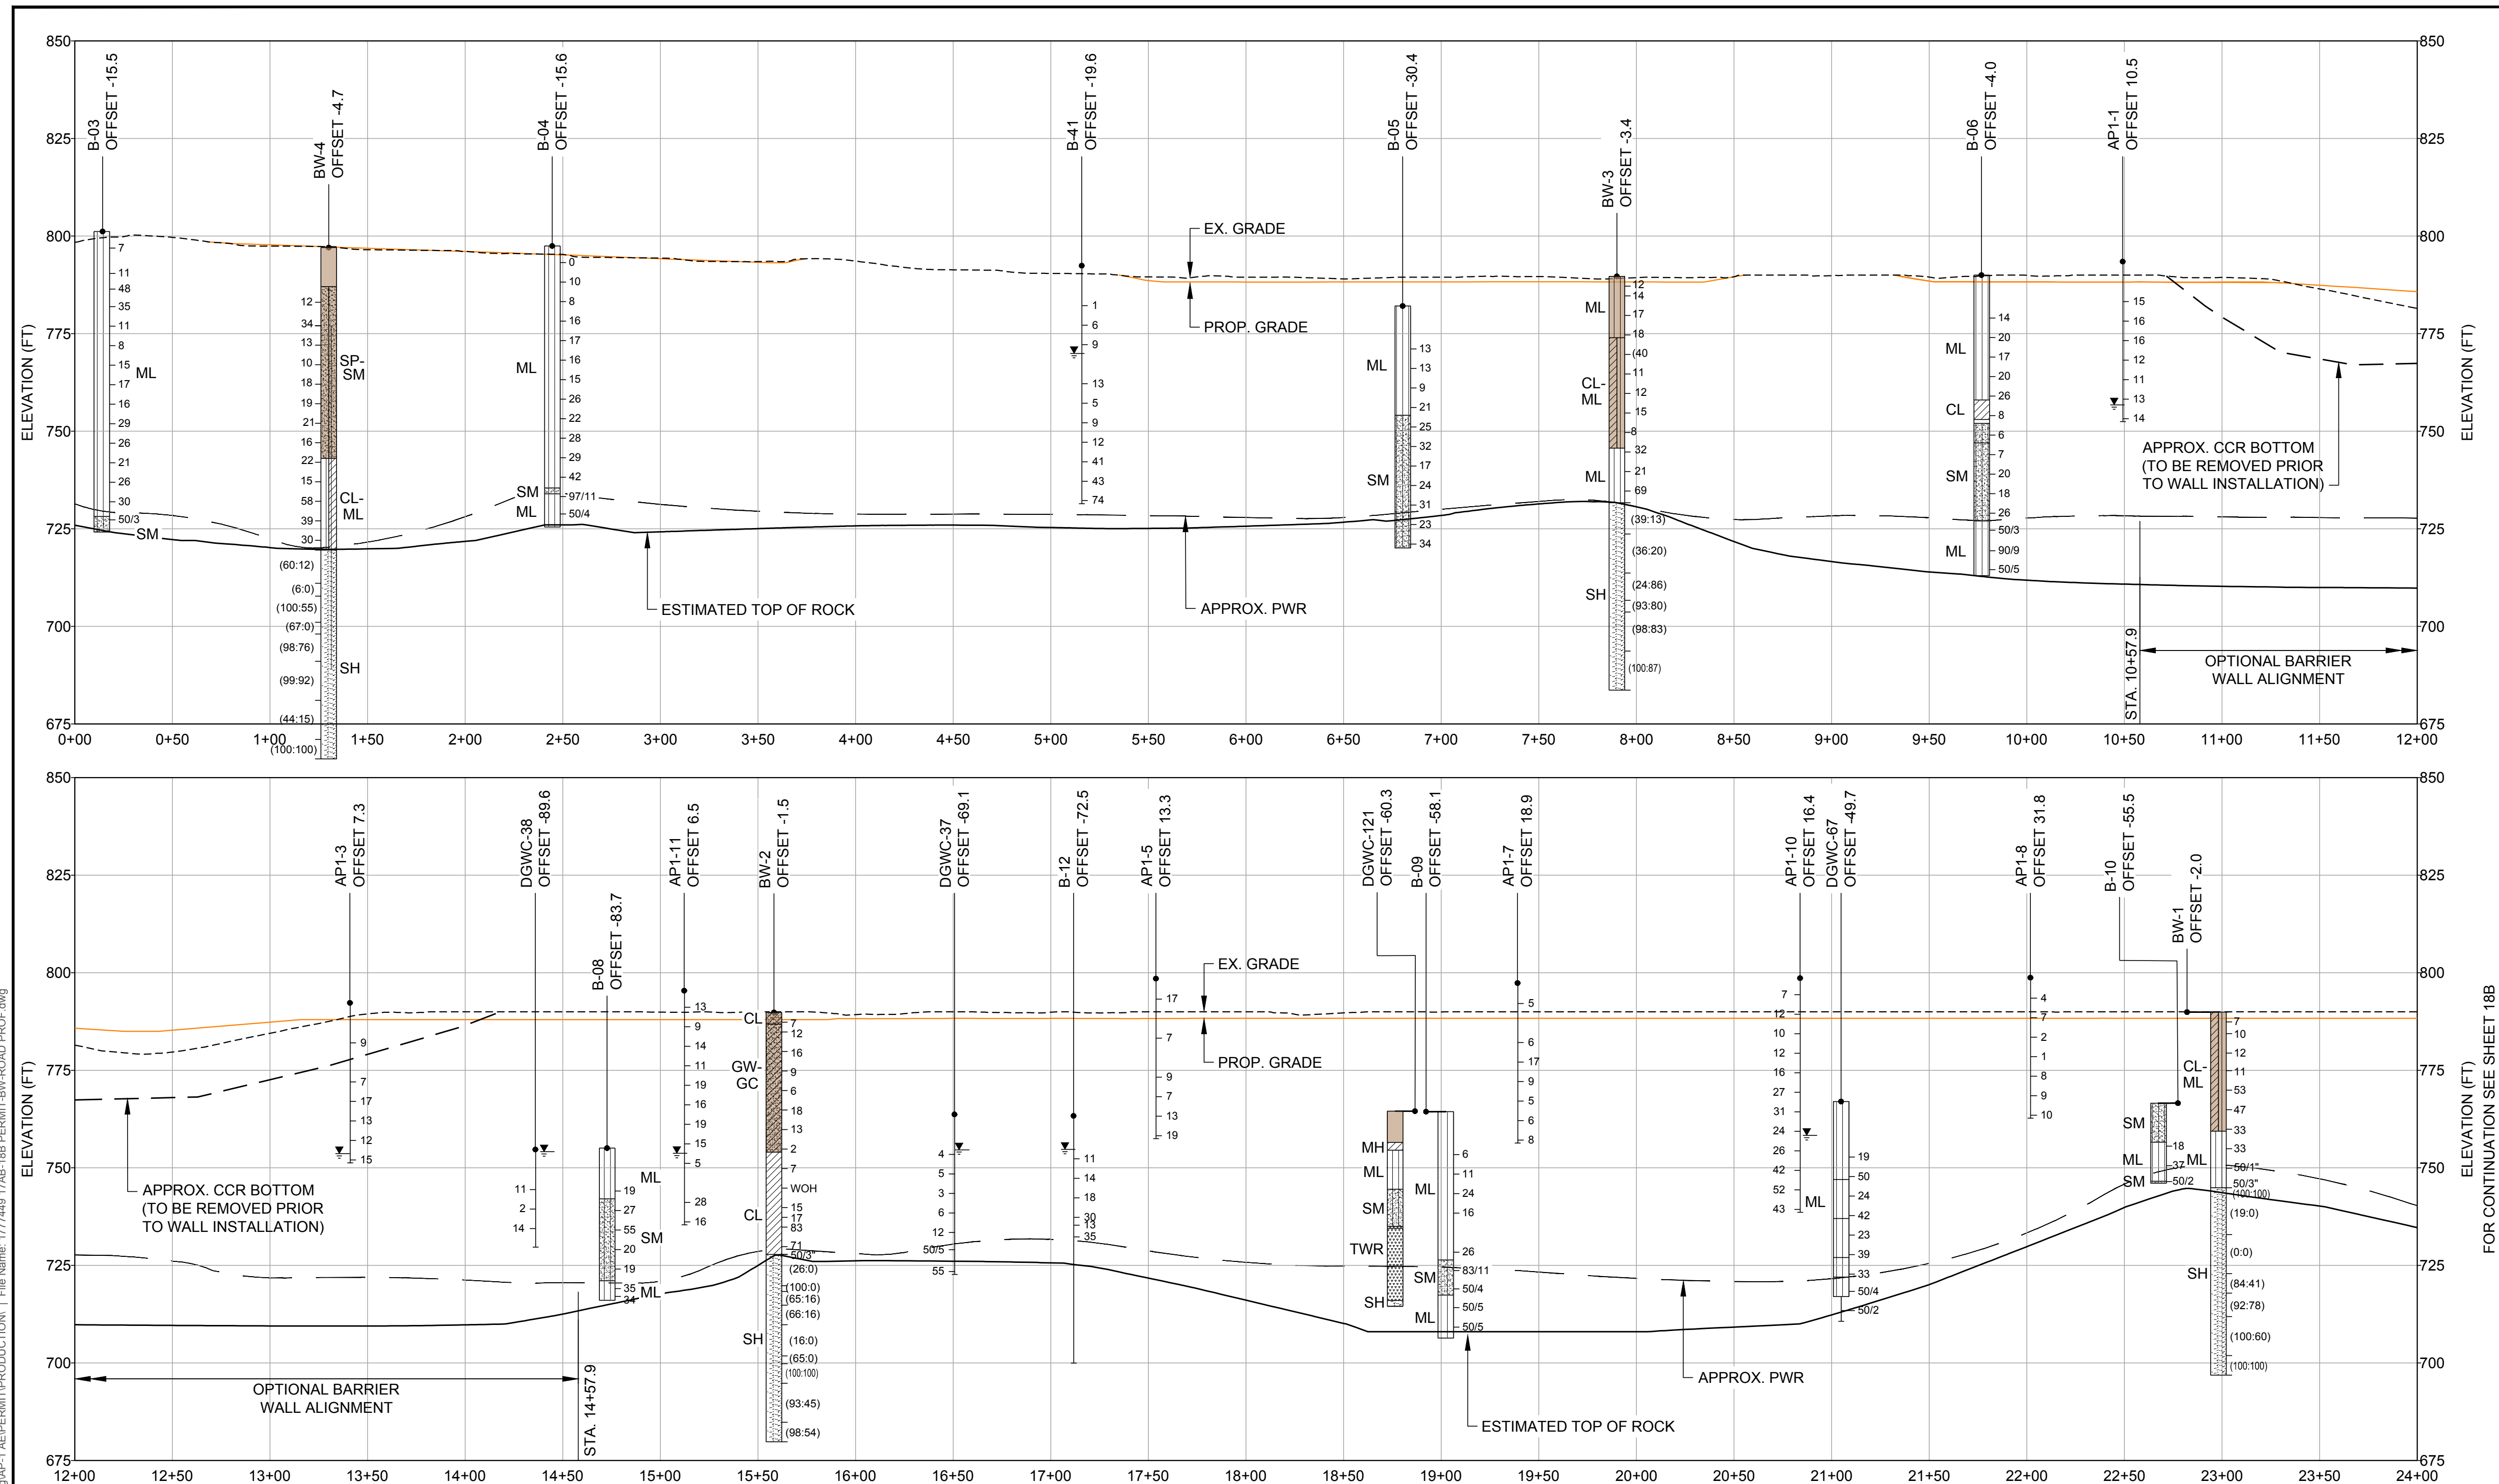


NOTE

1. THE PWR SURFACE IS INTERPOLATED FROM AVAILABLE BORINGS.
2. THE ELEVATION OF THE UPPER SURFACE OF PWR IS LIKELY TO VARY SIGNIFICANTLY OVER SHORT HORIZONTAL DISTANCES.
3. WATER LEVELS ARE REPRESENTATIVE OF JANUARY 2024 AS PRESENTED IN GROUNDWATER MONITORING PLAN, DATED JANUARY 2024.
4. SUBSURFACE BARRIER WALL ALIGNMENT OPTION B ALLOWS FOR BARRIER WALL CONSTRUCTION TECHNIQUES NOT REQUIRING BUFFER FOR VERTICAL CLEARANCE WITH RESPECT TO THE EXISTING OVERHEAD ELECTRIC LINES.

06/2025
ISSUED FOR PERMITTING

1 OPTION B BARRIER WALL - PROFILE

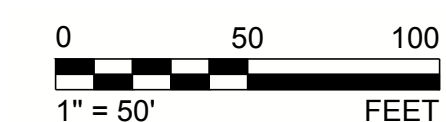

2X VERTICAL EXAGGERATION



GREGORY L. HEBELER
GEORGIA PROFESSIONAL ENGINEER
CERTIFICATE NUMBER 034749

CLIENT
SOUTHERN COMPANY SERVICES



PROJECT
PLANT MCDONOUGH - ATKINSON
CCR UNIT AP-1
CLOSURE PLAN DRAWINGS




TITLE
BARRIER WALL PROFILE - SHEET 1 OPTION B

CONSULTANT	YYYY-MM-DD	2025-06-06
	DESIGNED	GLH
	PREPARED	RMS
	CHECKED	MP
	REVIEWED / APPROVED	GLH



PROJECT NO.	PROJECT ID	REV.	SHEET
1777449	MCD15017	0	17B

Path: \\corp.pbwan.net\US\CentralData\USATL700\Cadd\Southern Company\1777449 Plant McDonough Permitting\AP-1 AEIPERMIT\PRODUCTION\ | File Name: 1777449 17AB-188 PERMIT-BW-ROAD PROF.dwg

Path: \\corp.plbwan.net\US-Central\Draws\US\TL200\Cad\Southern Company\1777449-17-21 PERMIT-SW\ROAD\PROP-SEC-DET.dwg

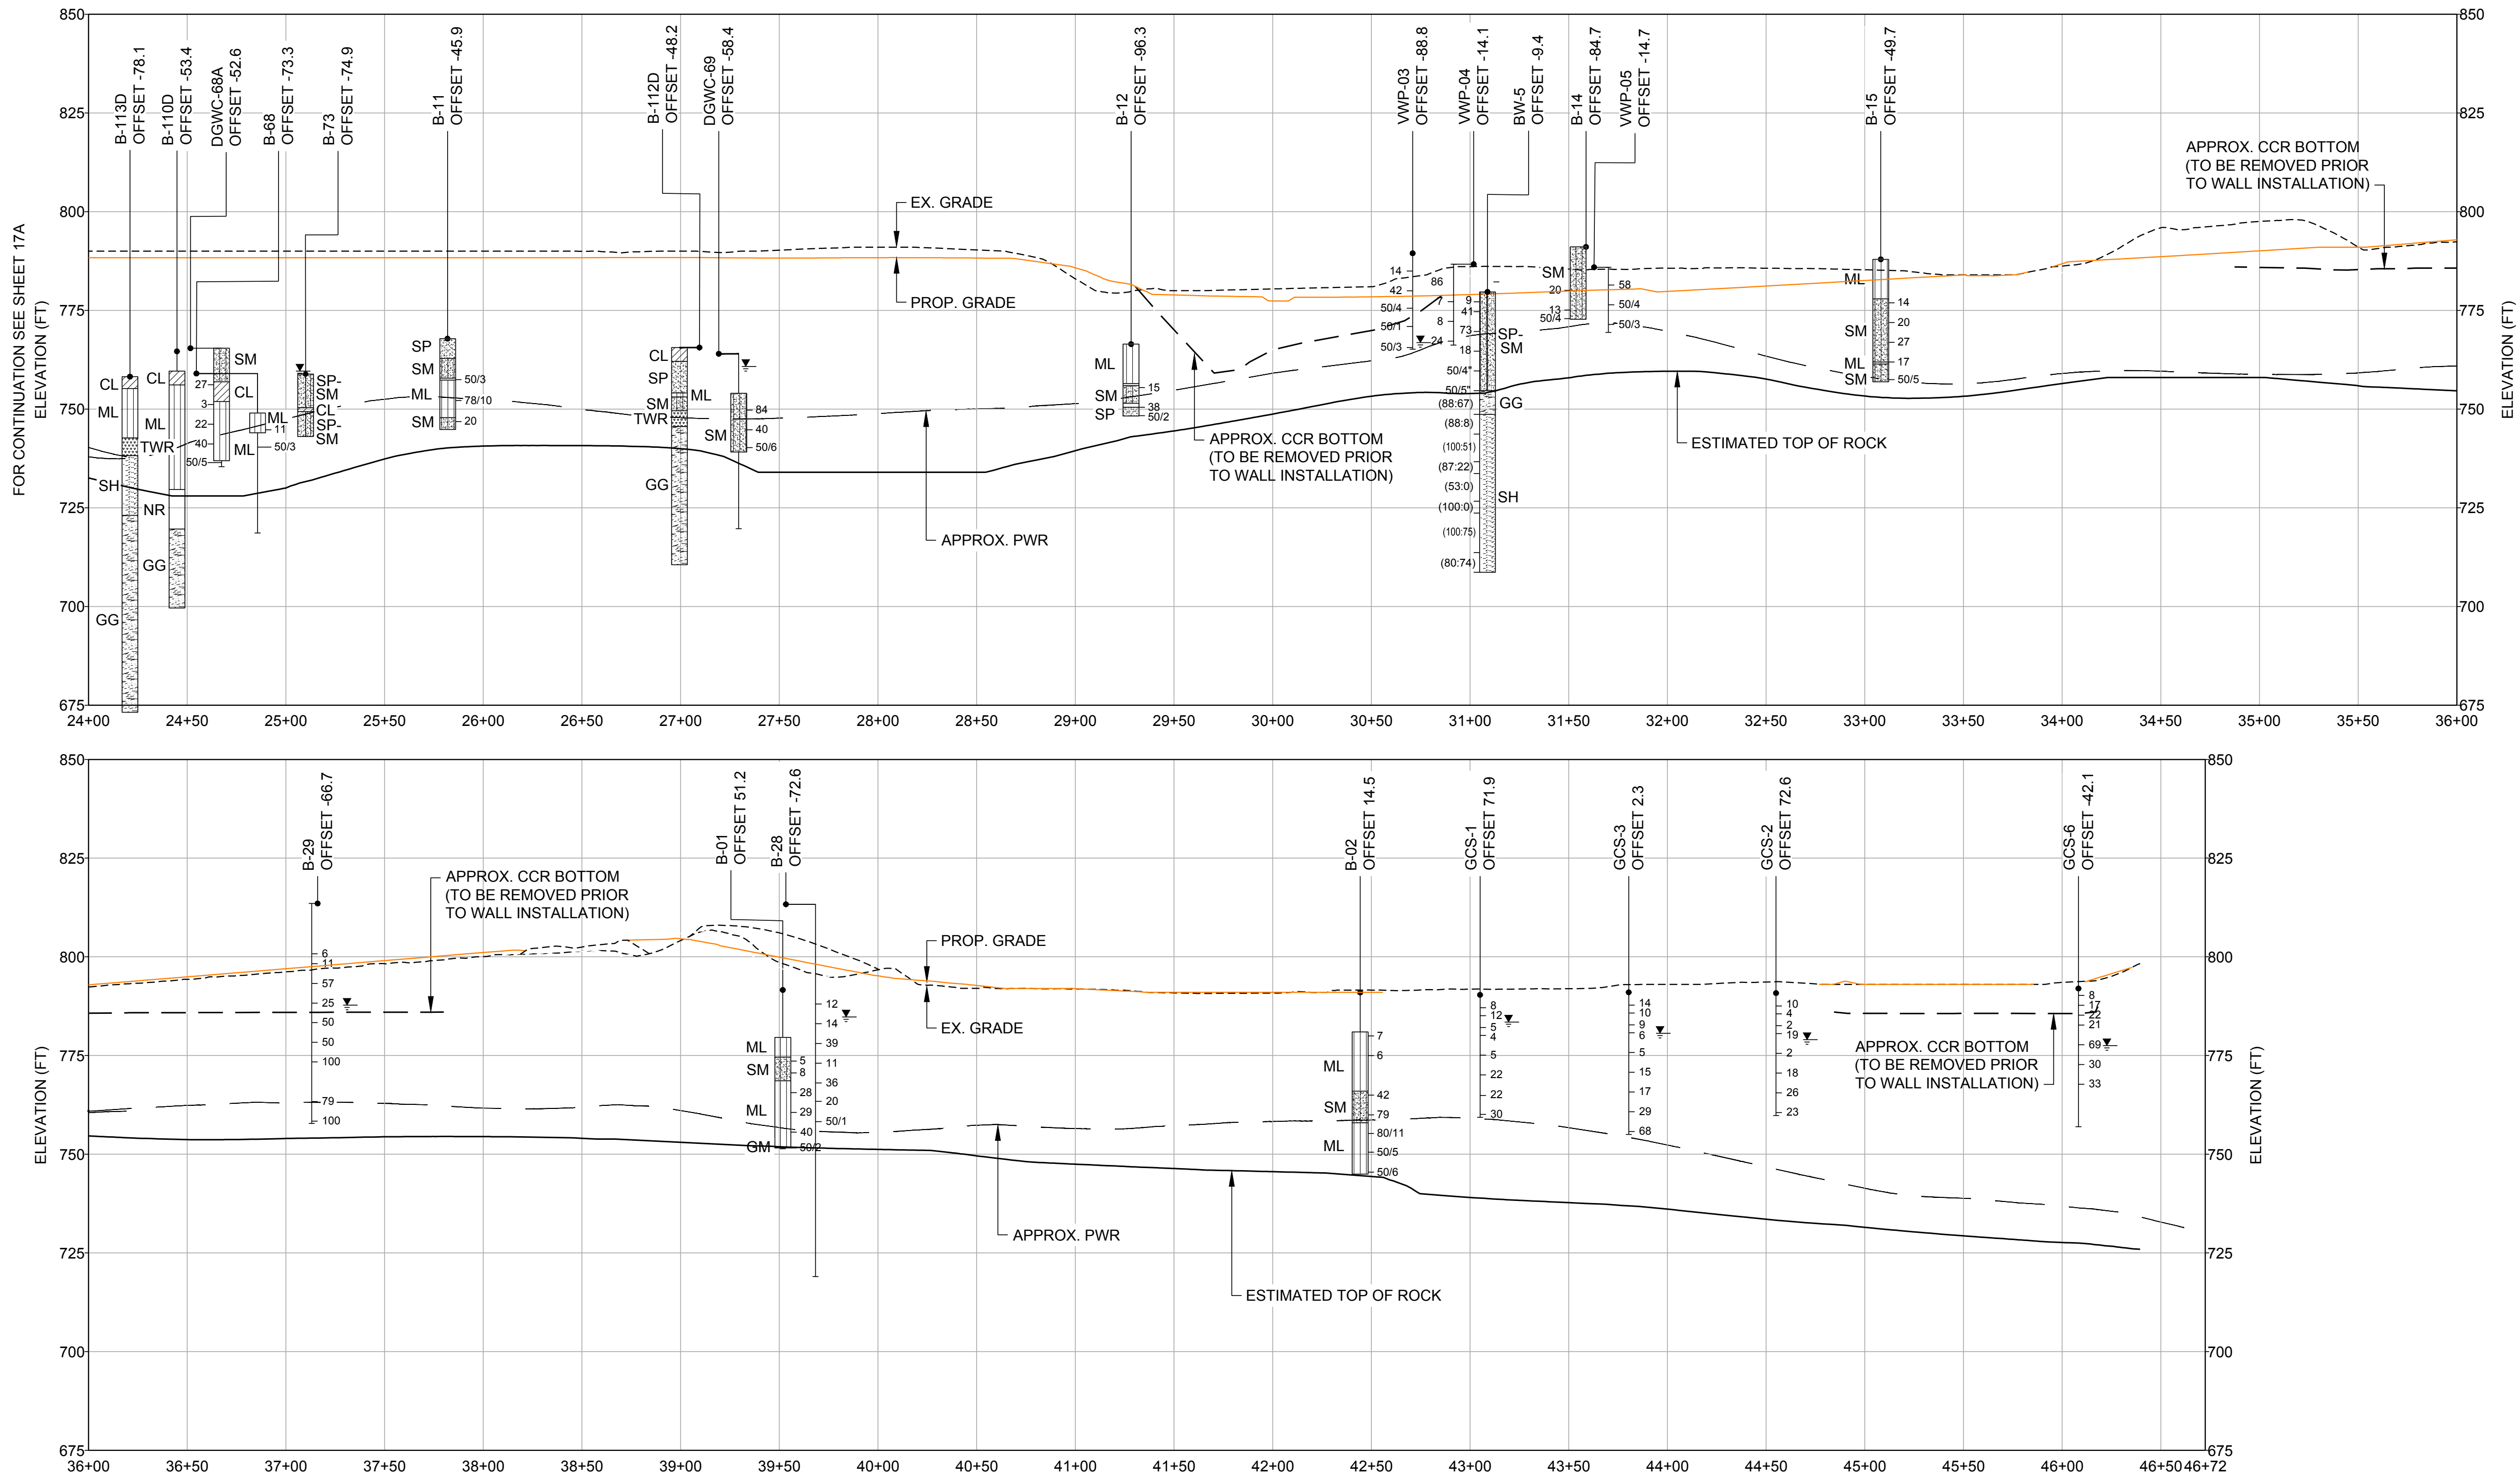

1
18A 9 OPTION B BARRIER WALL - PROFILE

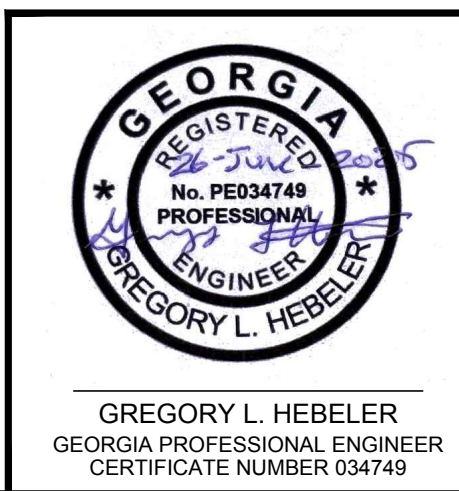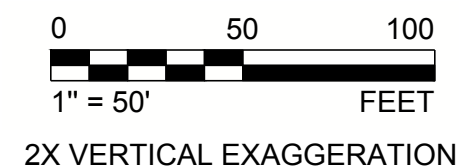

CLIENT SOUTHERN COMPANY SERVICES				
PROJECT PLANT MCDONOUGH - ATKINSON CCR UNIT AP-1 CLOSURE PLAN DRAWINGS				
TITLE BARRIER WALL PROFILE - SHEET 2 OPTION A				
CONSULTANT		YYYY-MM-DD	2025-06-06	
		DESIGNED	GLH	
		PREPARED	RMS	
		CHECKED	MP	
		REVIEWED / APPROVED	GLH	
PROJECT NO.	PROJECT ID	REV.	SHEET	
1777449	MCD15017	0	18A	

LEGEND

- FILL
- SILTY CLAY (CL)
- SILT - CLAYEY SILT (ML)
- SILTY GRAVEL (GM)
- SILTY SAND (SM)
- SAND (SP)
- TRANSITIONALLY WEATHERED ROCK (TWR)
- SCHIST (SH)
- GENEISS (GG)

BORING NUMBER → B-06 OFFSET -4.0

USCS SOIL CLASSIFICATION → ML

WATER LEVEL →

OFFSET DISTANCE & DIRECTION LEFT (-) OR RIGHT

STANDARD PENETRATION TEST (SPT) BLOW COUNTS "N" VALUE

(CORE RECOVERY % : ROCK QUALITY DESIGNATION (RQD) %)

NOTE

1. THE PWR SURFACE IS INTERPOLATED FROM AVAILABLE BORINGS.

2. THE ELEVATION OF THE UPPER SURFACE OF PWR IS LIKELY TO VARY SIGNIFICANTLY OVER SHORT HORIZONTAL DISTANCES.



3. WATER LEVELS ARE REPRESENTATIVE OF JANUARY 2024 AS PRESENTED IN GROUNDWATER MONITORING PLAN, DATED JANUARY 2024.

4. SUBSURFACE BARRIER WALL ALIGNMENT OPTION A ALLOWS FOR CONSTRUCTABILITY CLEARANCE IN THE VICINITY OF EXISTING OVERHEAD ELECTRIC LINES.

06/2025
ISSUED FOR PERMITTING

IF THIS MEASUREMENT DOES NOT MATCH WHAT IS SHOWN, THE SHEET SIZE HAS BEEN MODIFIED FROM: ANSI D


Path: V:\corp\p\work\atl\US Central\Draws\US\TL200\Cadd\Southern Company\1777449-1748-108 PERMIT BW-ROAD PROF.dwg | File Name: 1777449-1748-108 PERMIT BW-ROAD PROF.dwg

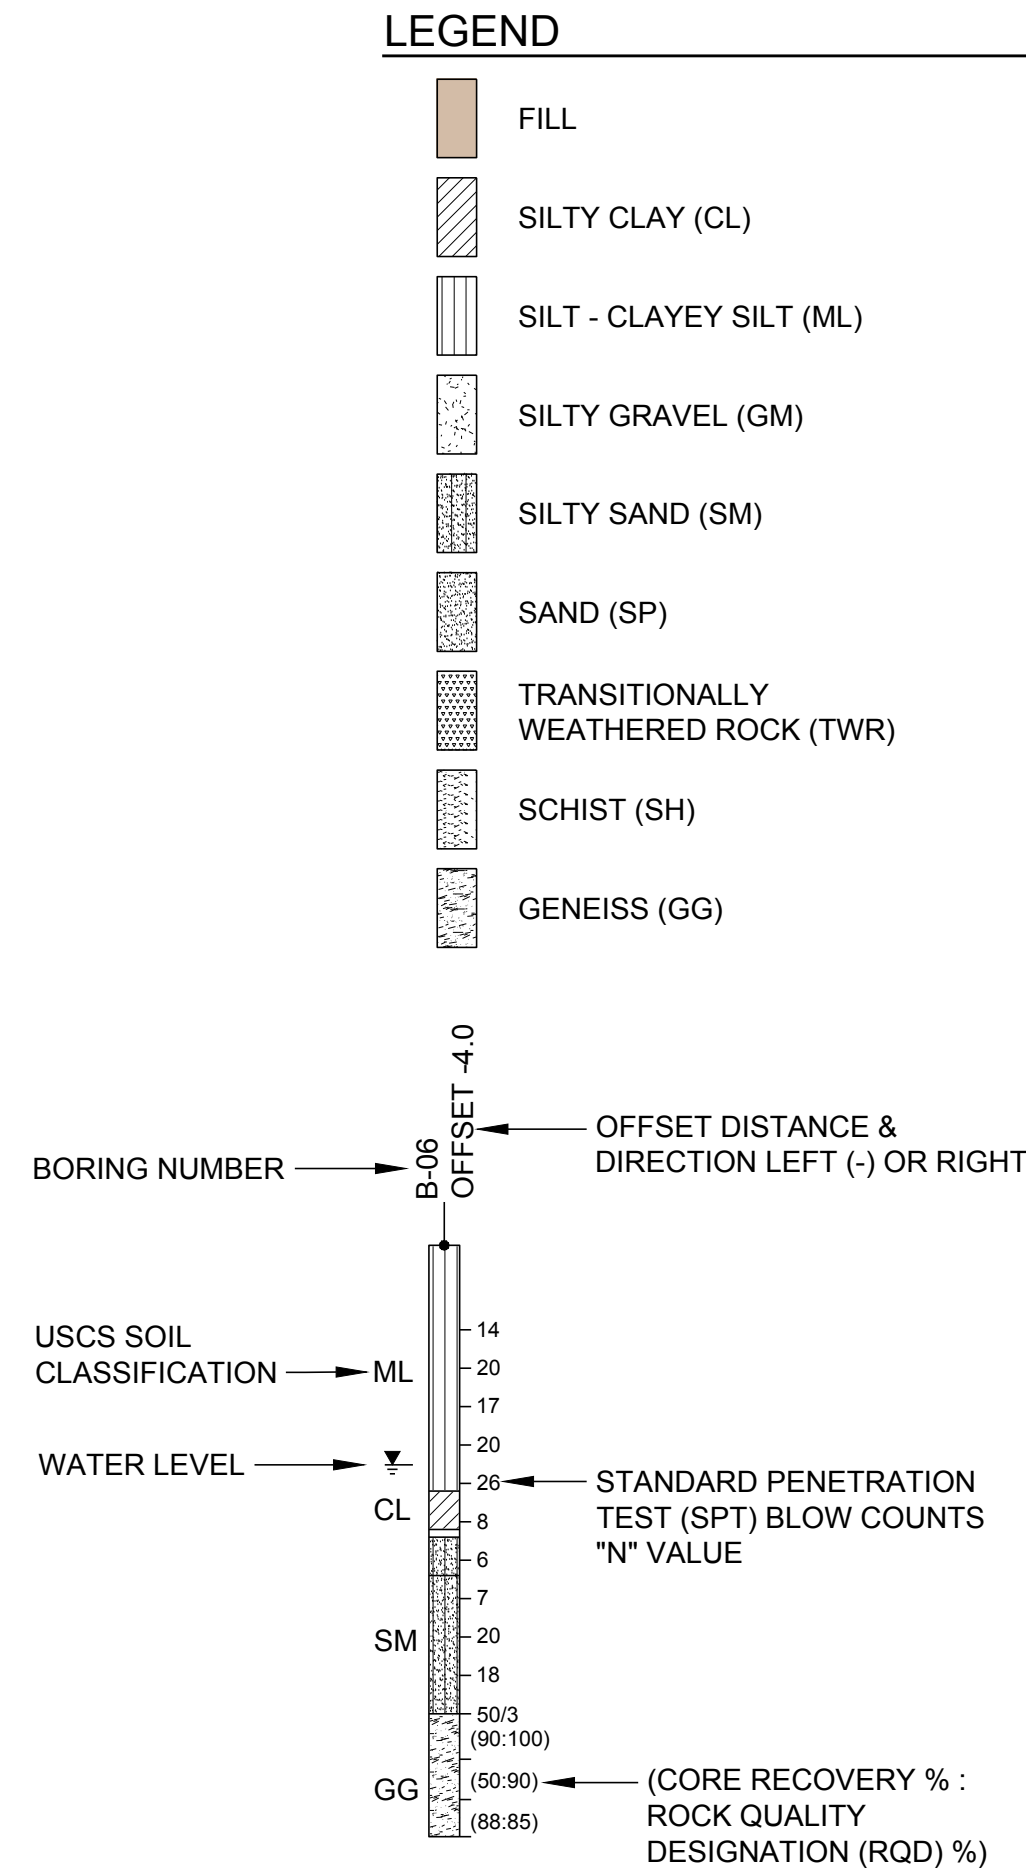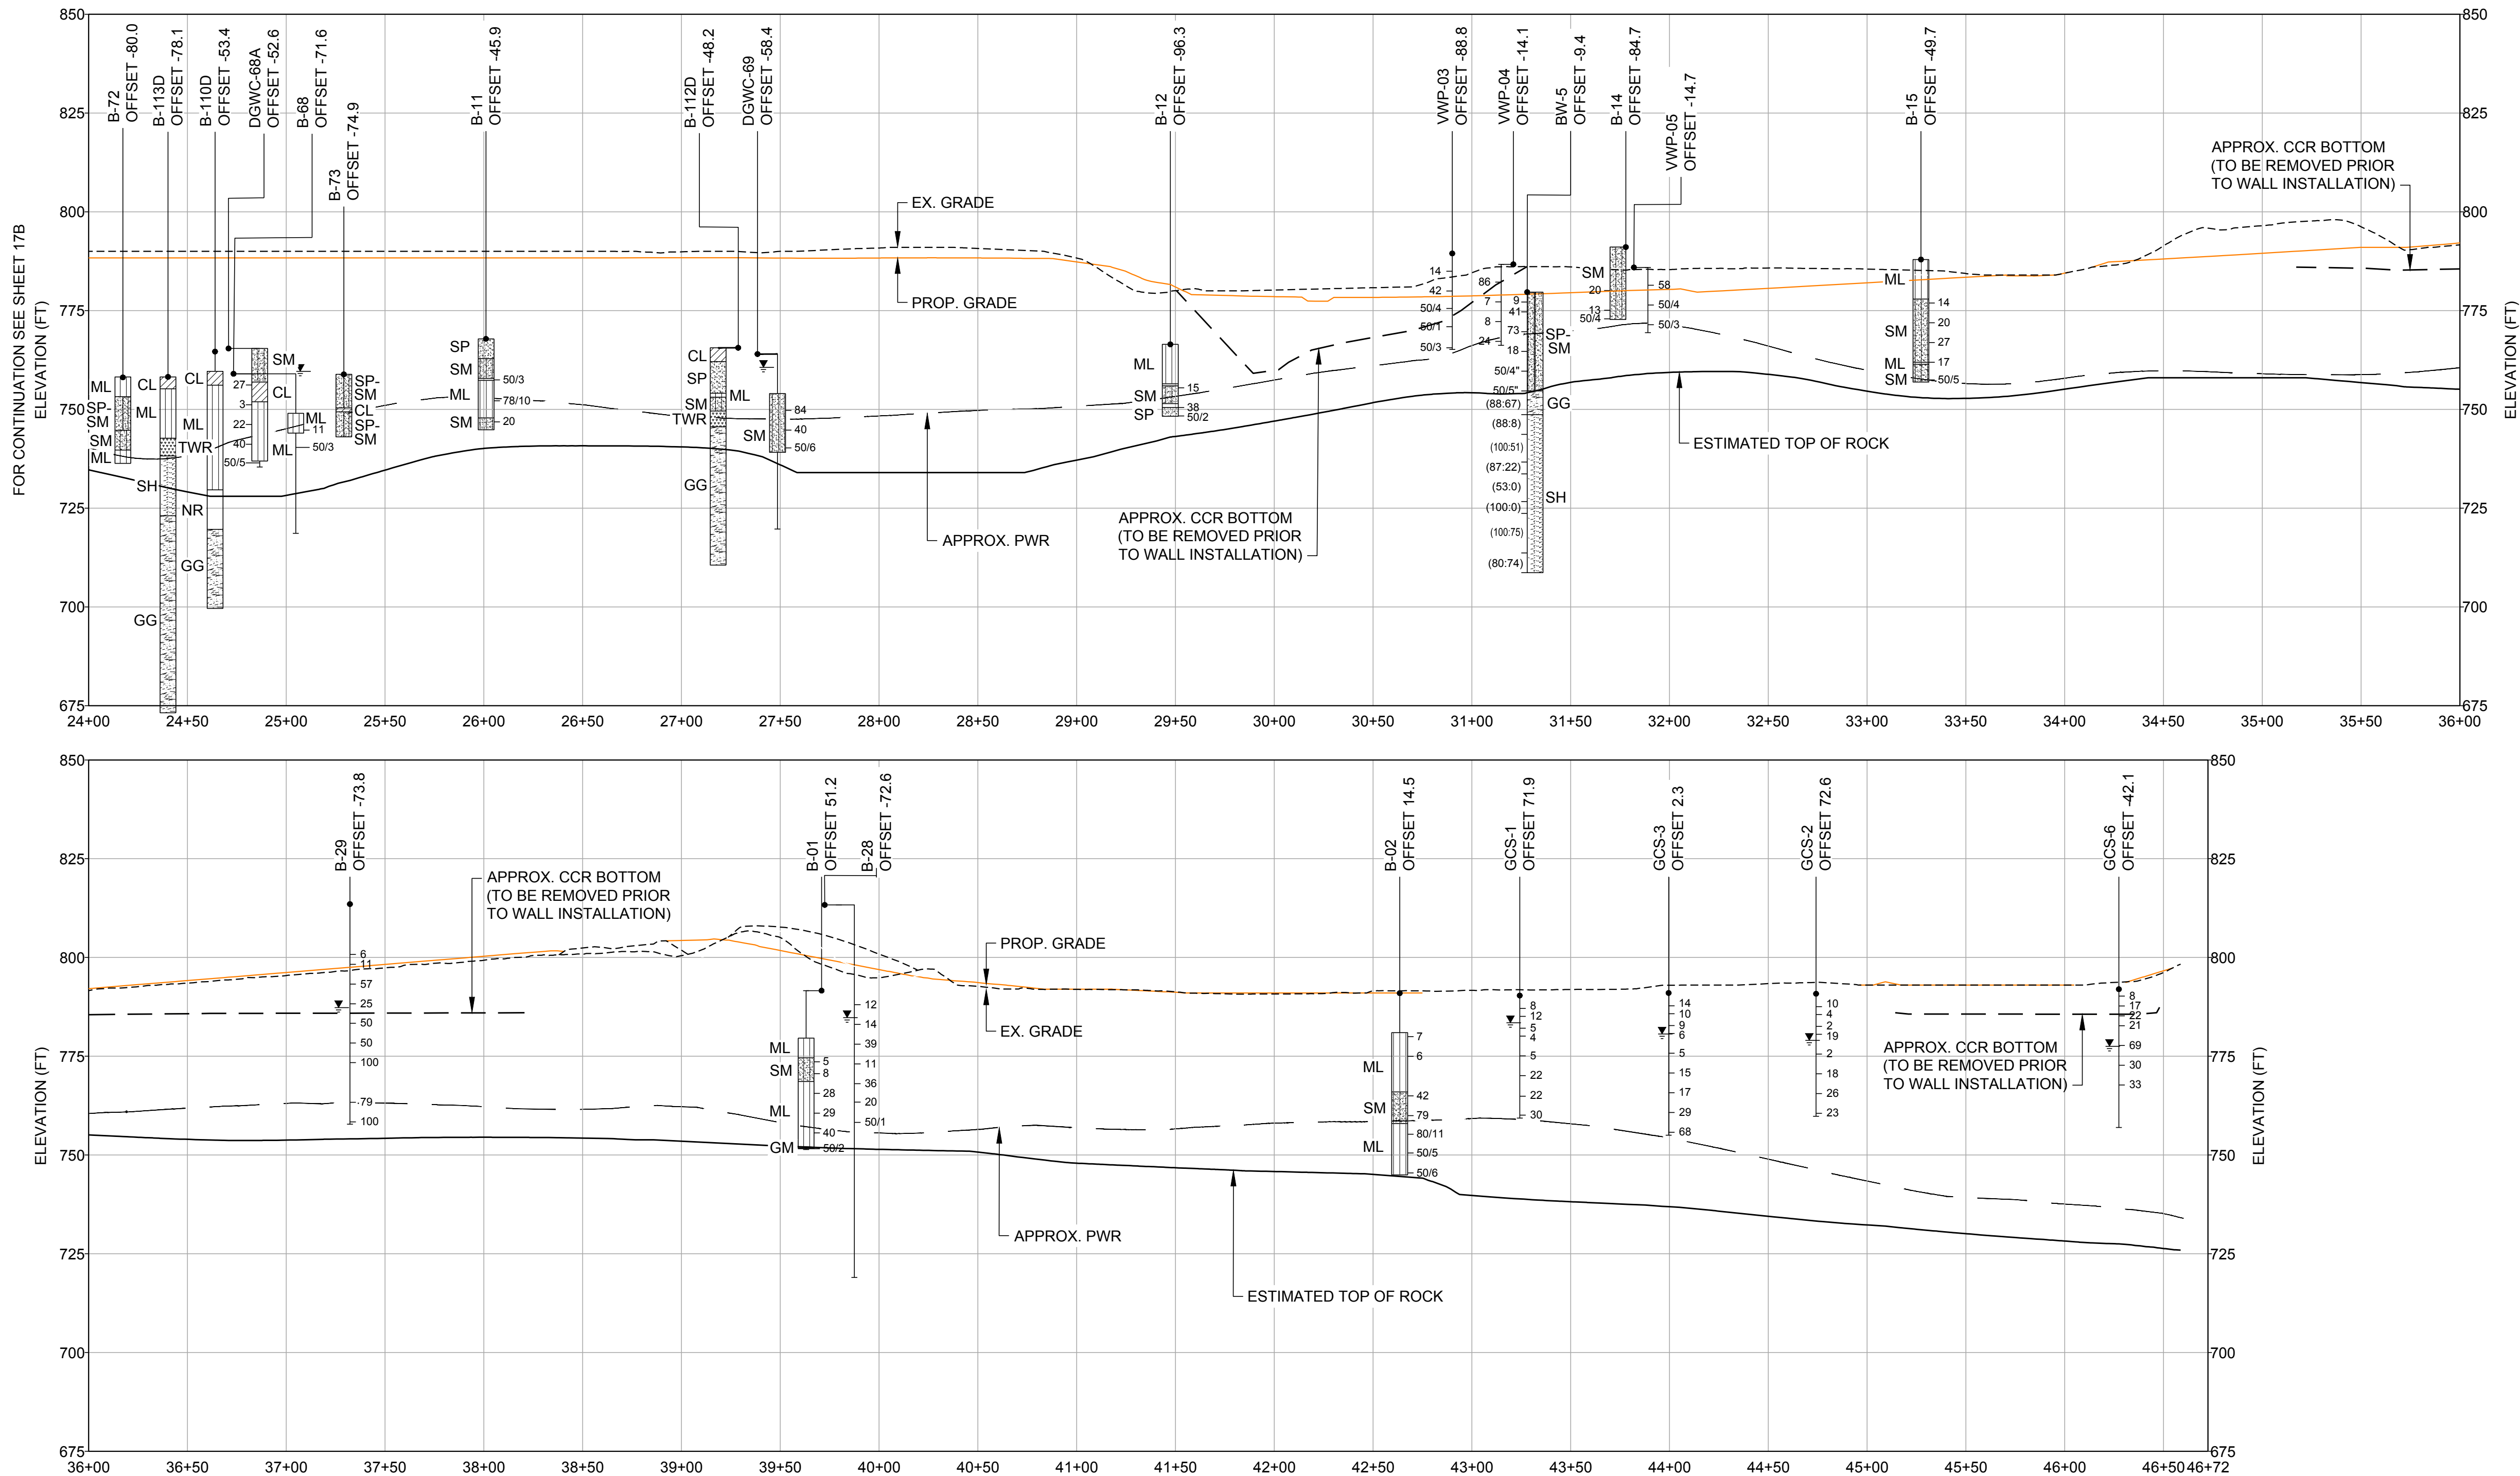

1 OPTION B BARRIER WALL - PROFILE


06/2025
ISSUED FOR PERMITTING

0 50 100
1" = 50'
FEET
2X VERTICAL EXAGGERATION

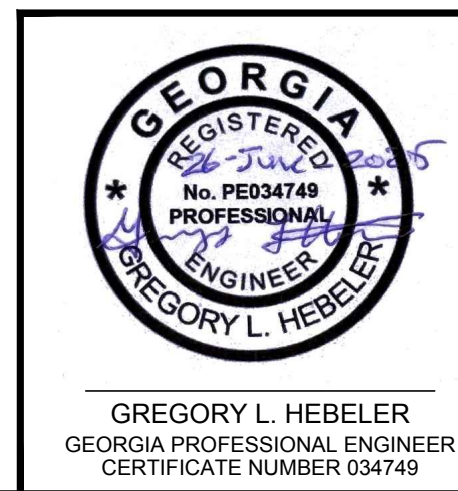


CLIENT SOUTHERN COMPANY SERVICES			
PROJECT PLANT MCDONOUGH - ATKINSON CCR UNIT AP-1 CLOSURE PLAN DRAWINGS			
TITLE BARRIER WALL PROFILE - SHEET 2 OPTION B			
CONSULTANT		YYYY-MM-DD	2025-06-06
		DESIGNED	GLH
		PREPARED	RMS
		CHECKED	MP
		REVIEWED / APPROVED	GLH
PROJECT NO. 1777449	PROJECT ID MCD15017	REV. 0	SHEET 18B


1 in IF THIS MEASUREMENT DOES NOT MATCH WHAT IS SHOWN, THE SHEET SIZE HAS BEEN MODIFIED FROM "ANSI D"

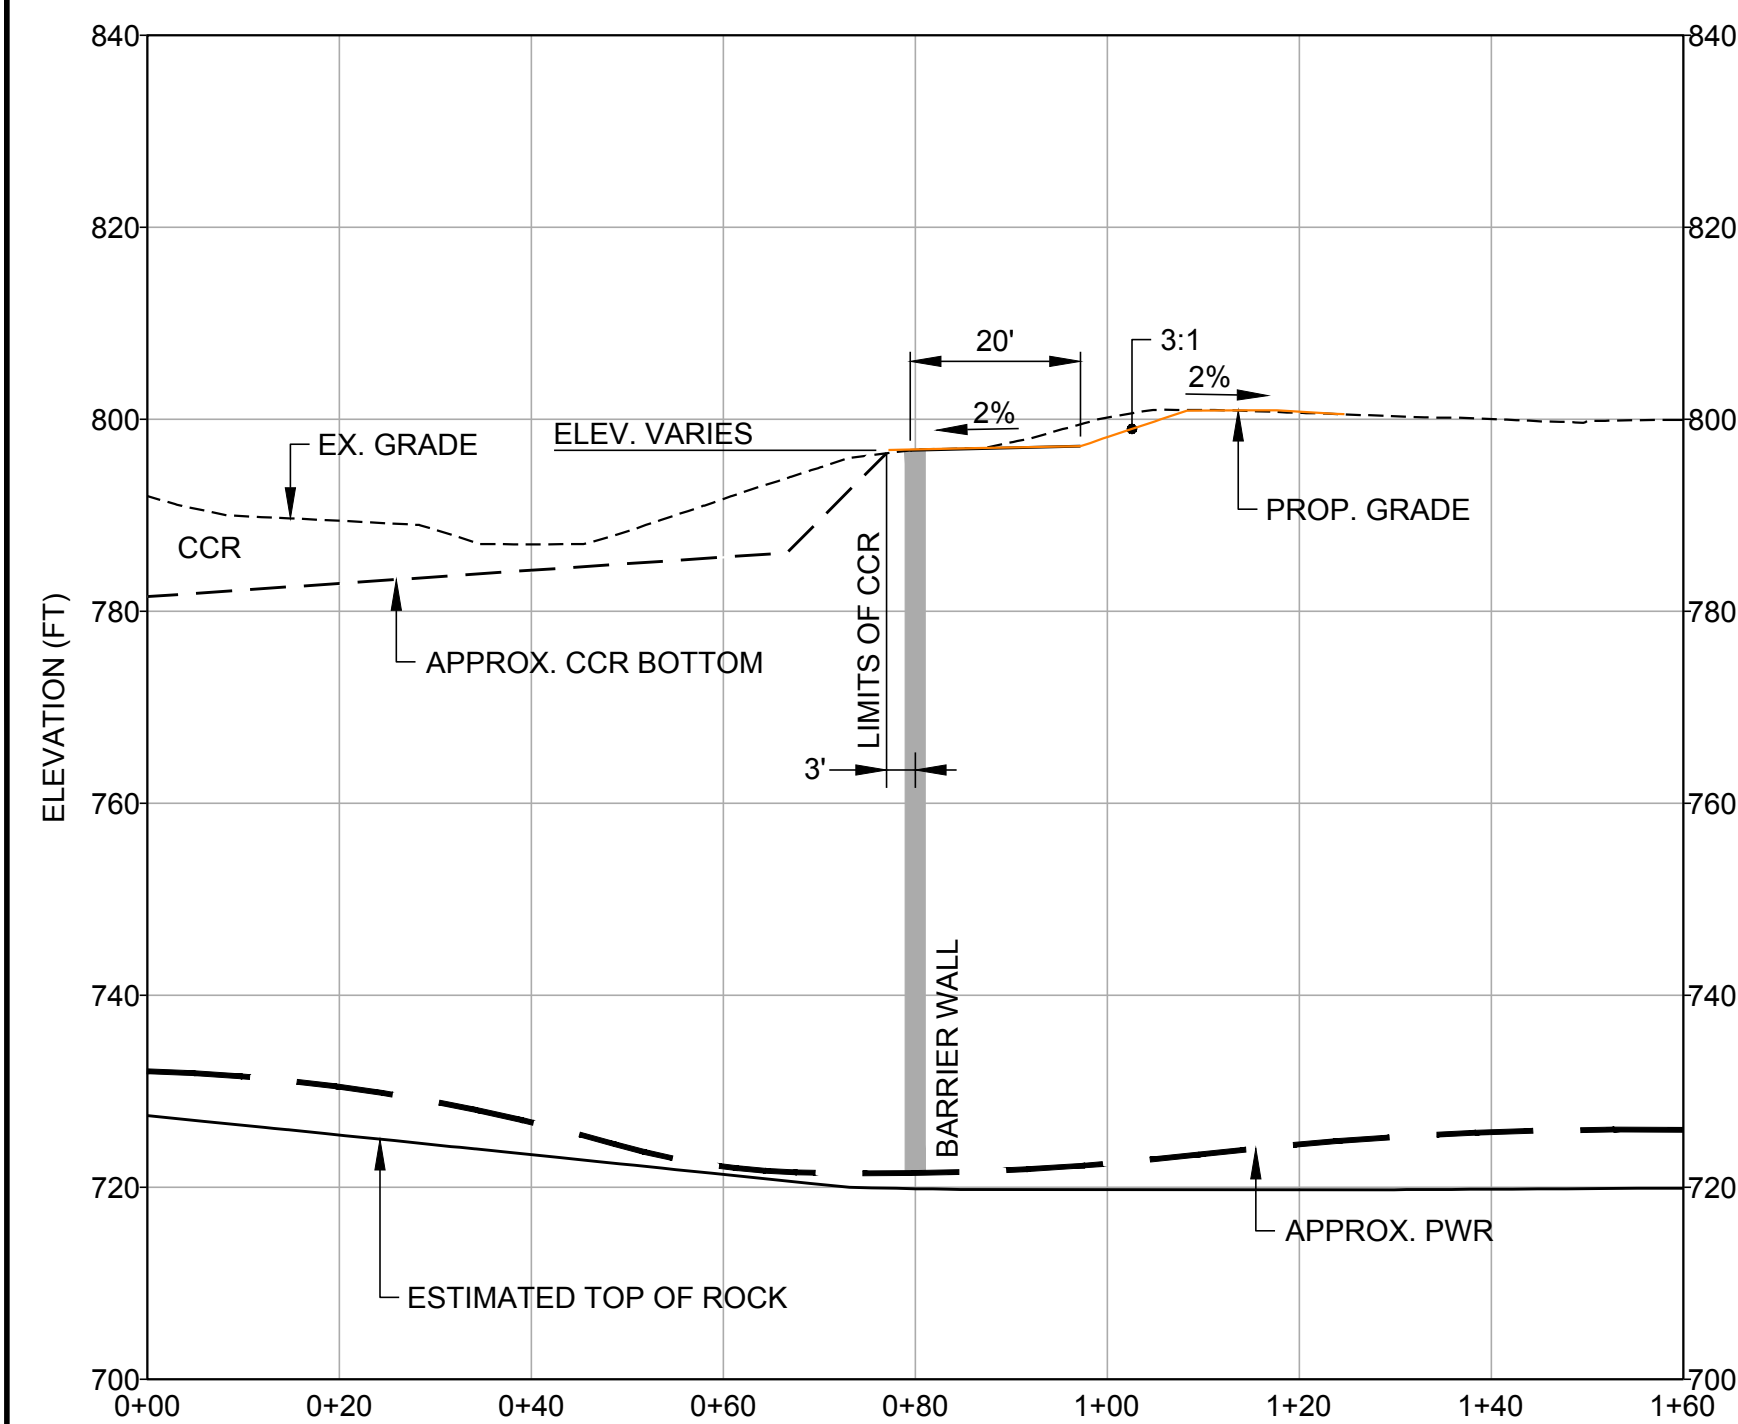


B1 BARRIER WALL - SECTION B1-B1

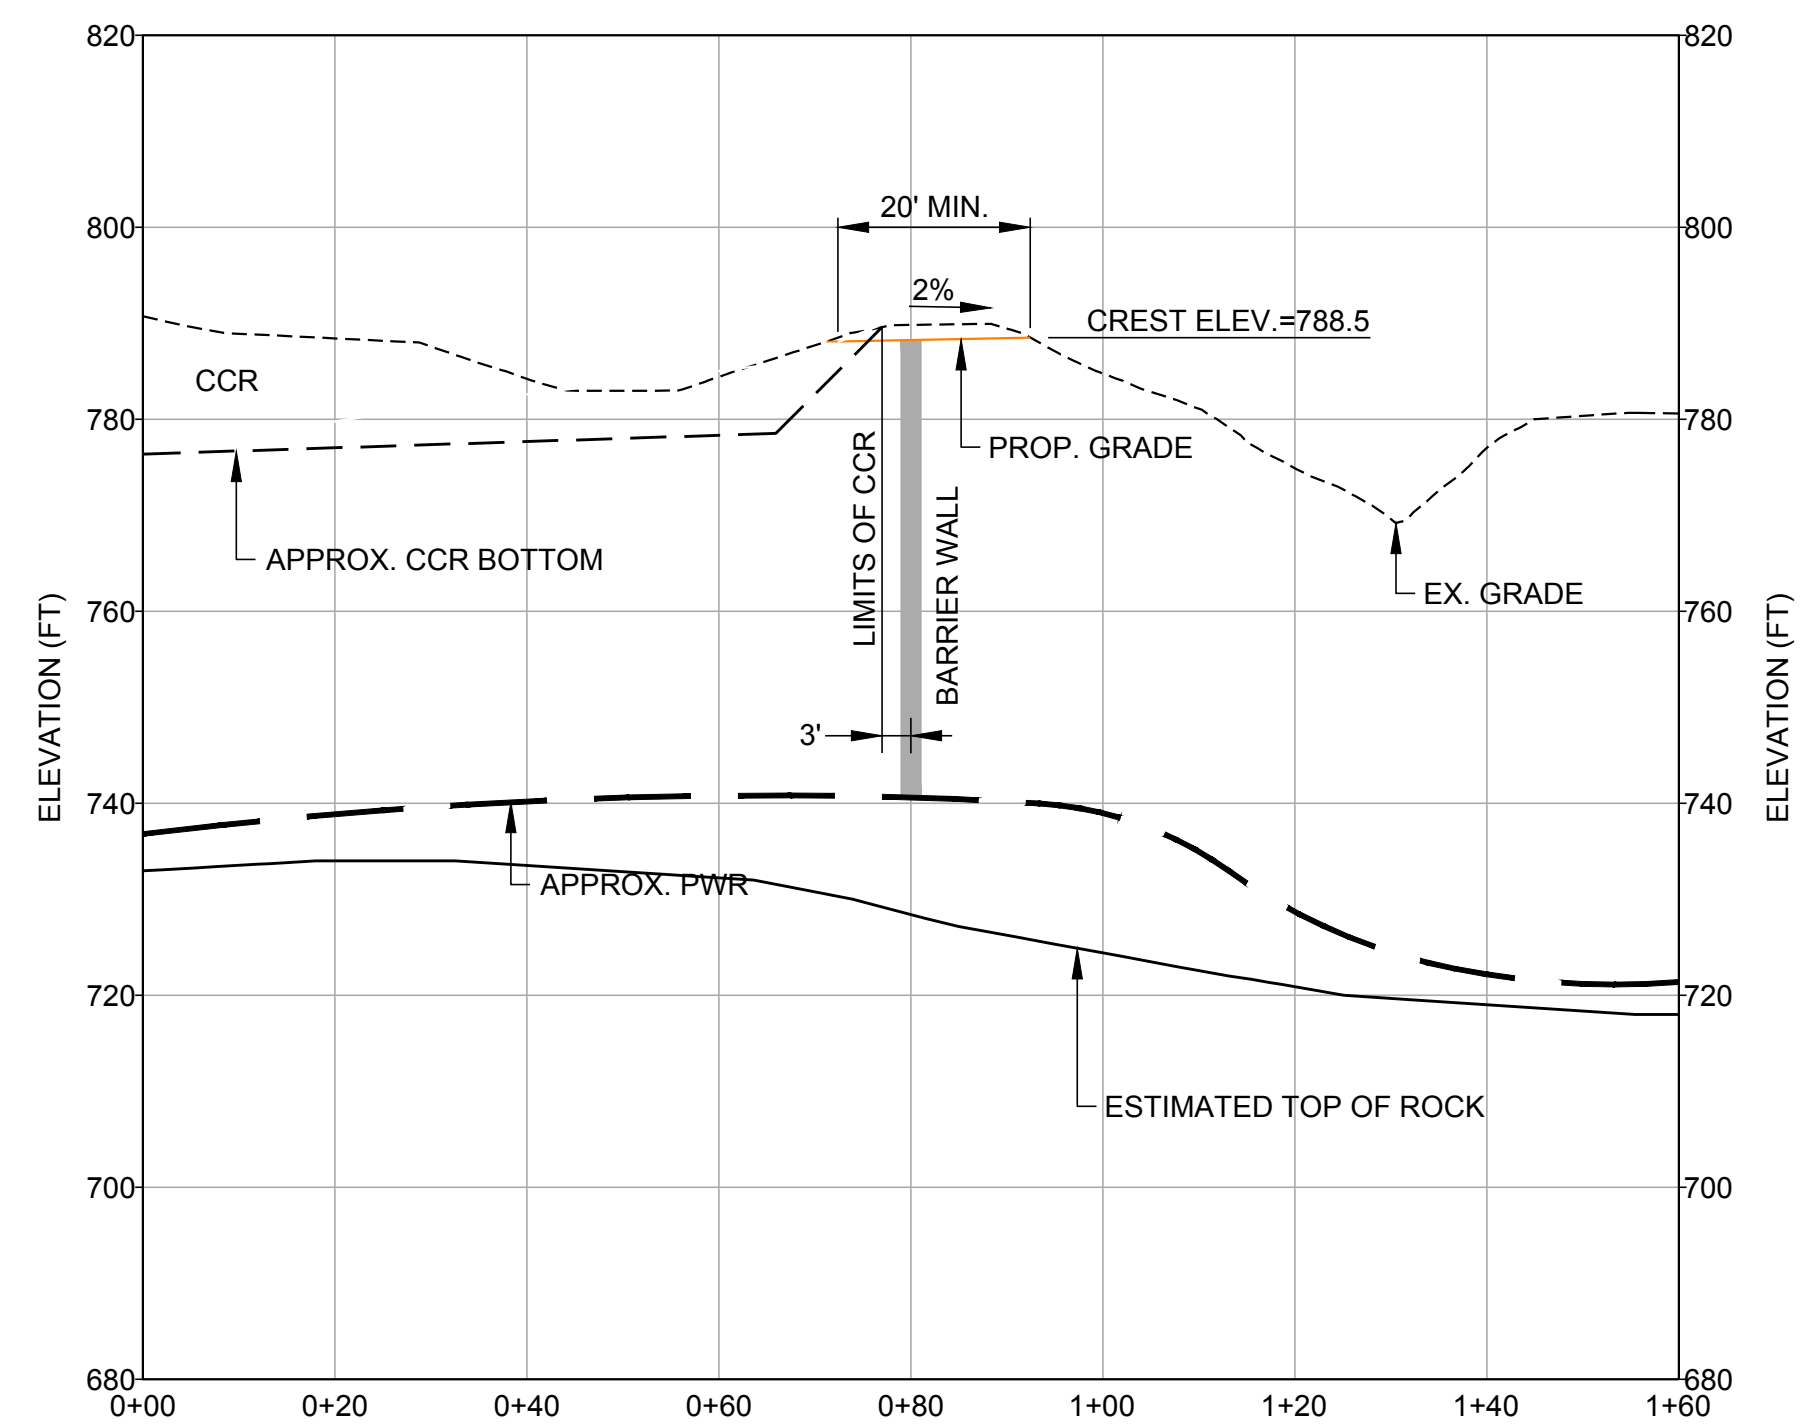


B2 BARRIER WALL - SECTION B2-B2

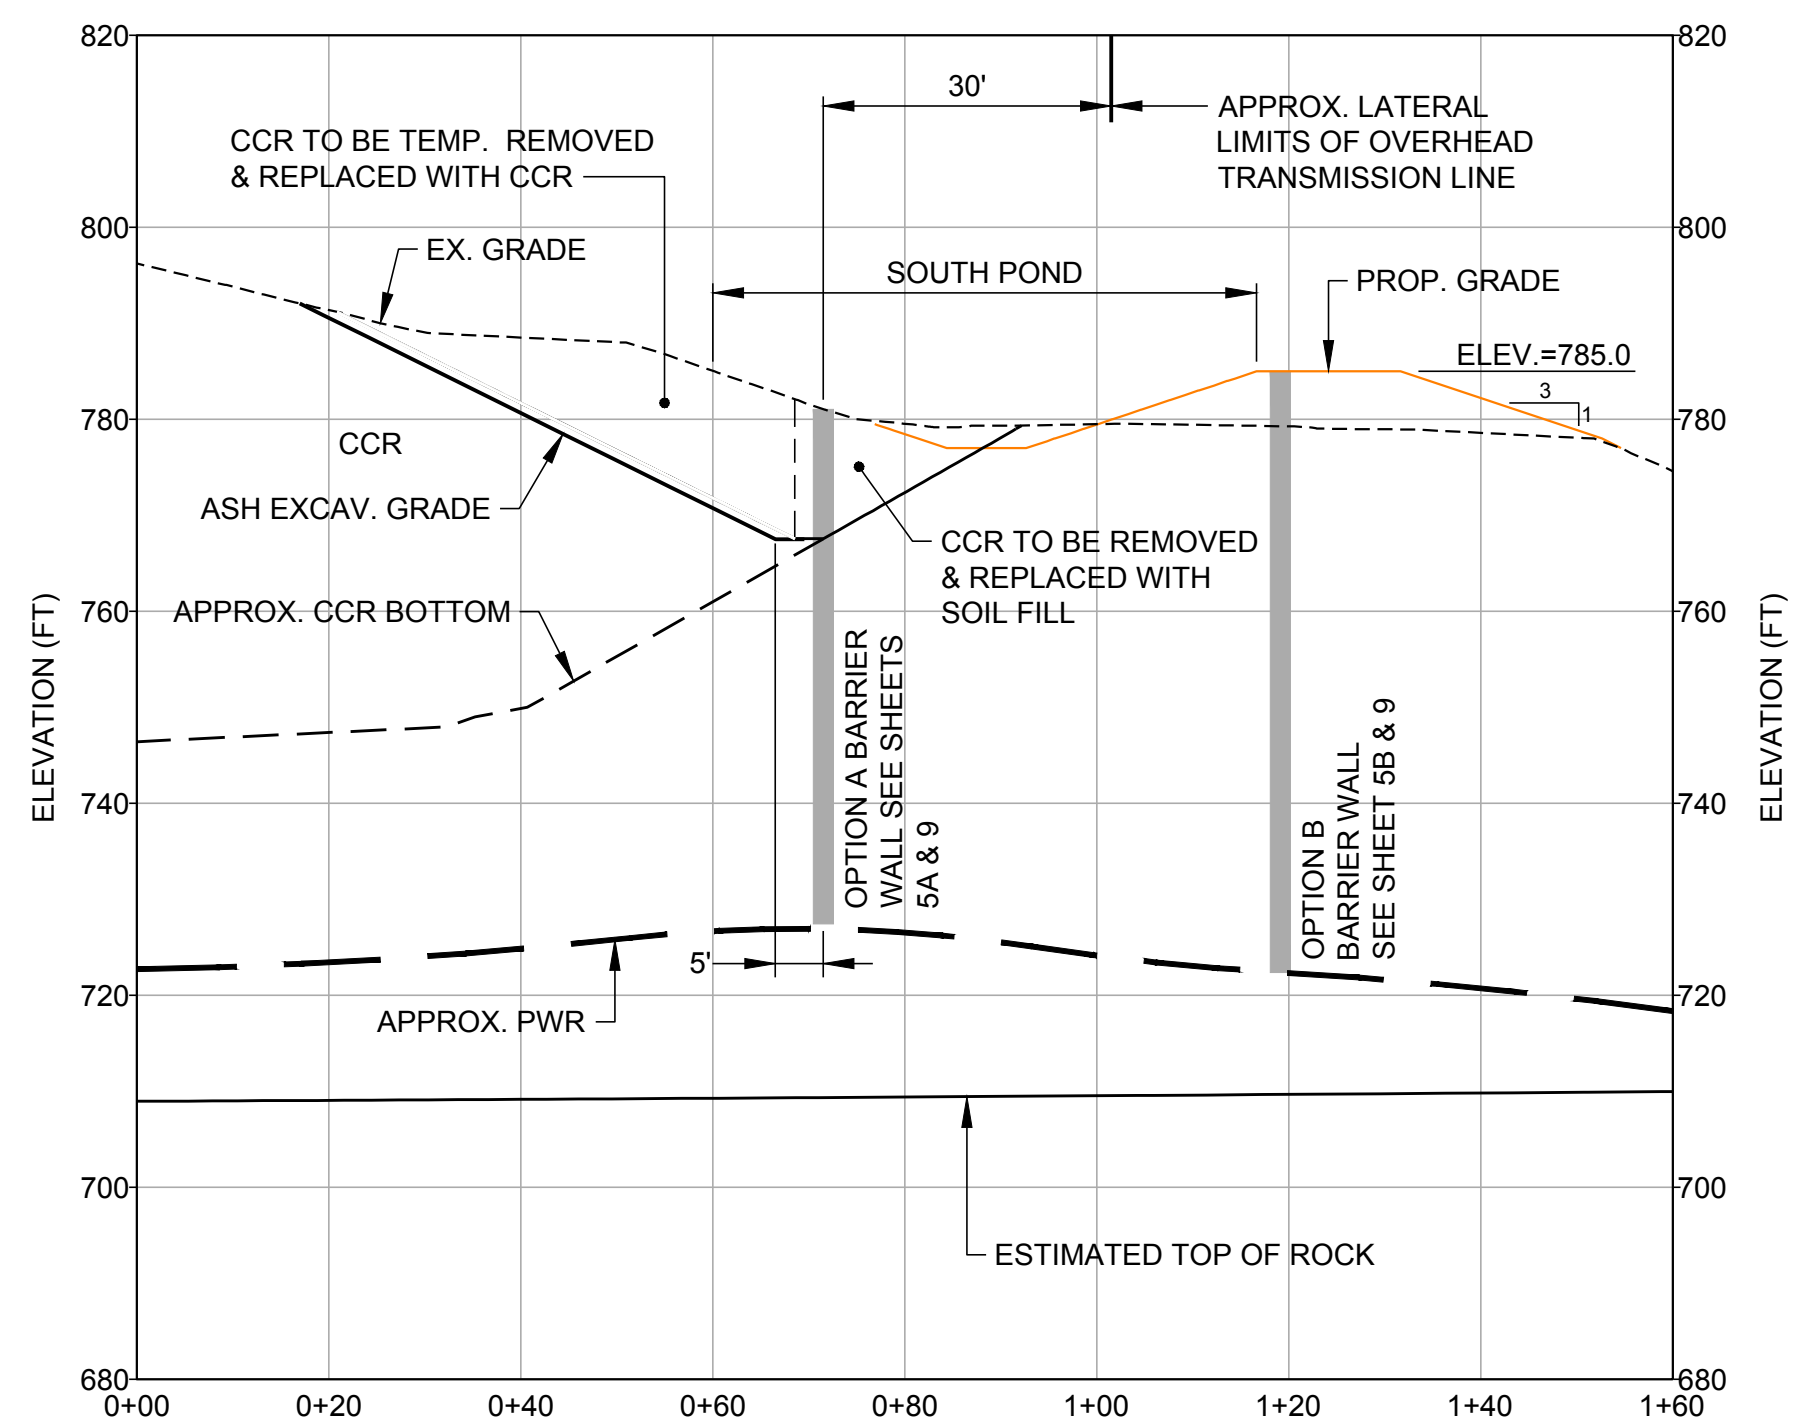


B3 BARRIER WALL - SECTION B3-B3

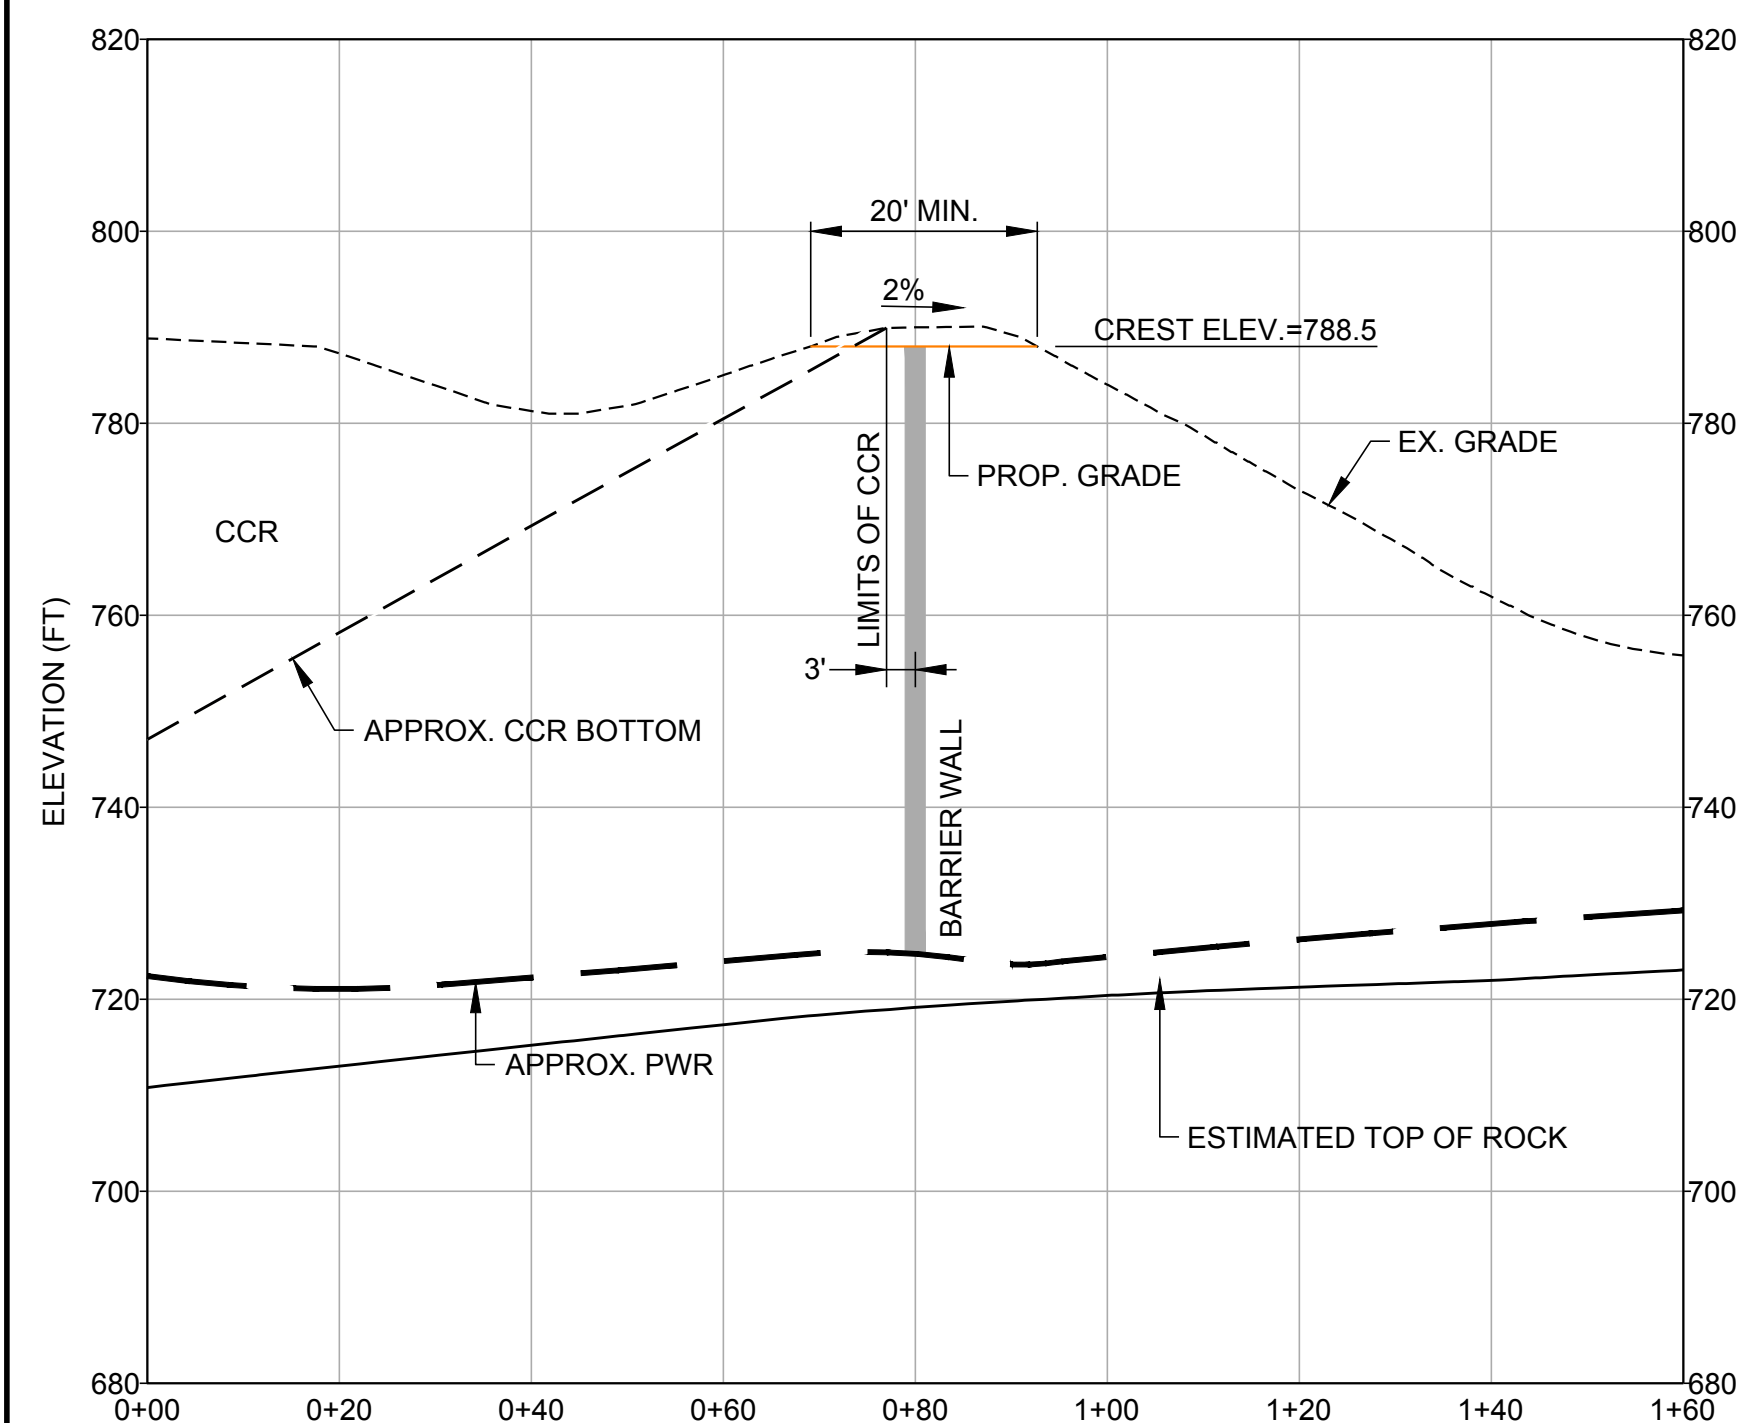

B4 BARRIER WALL - SECTION B4-B4

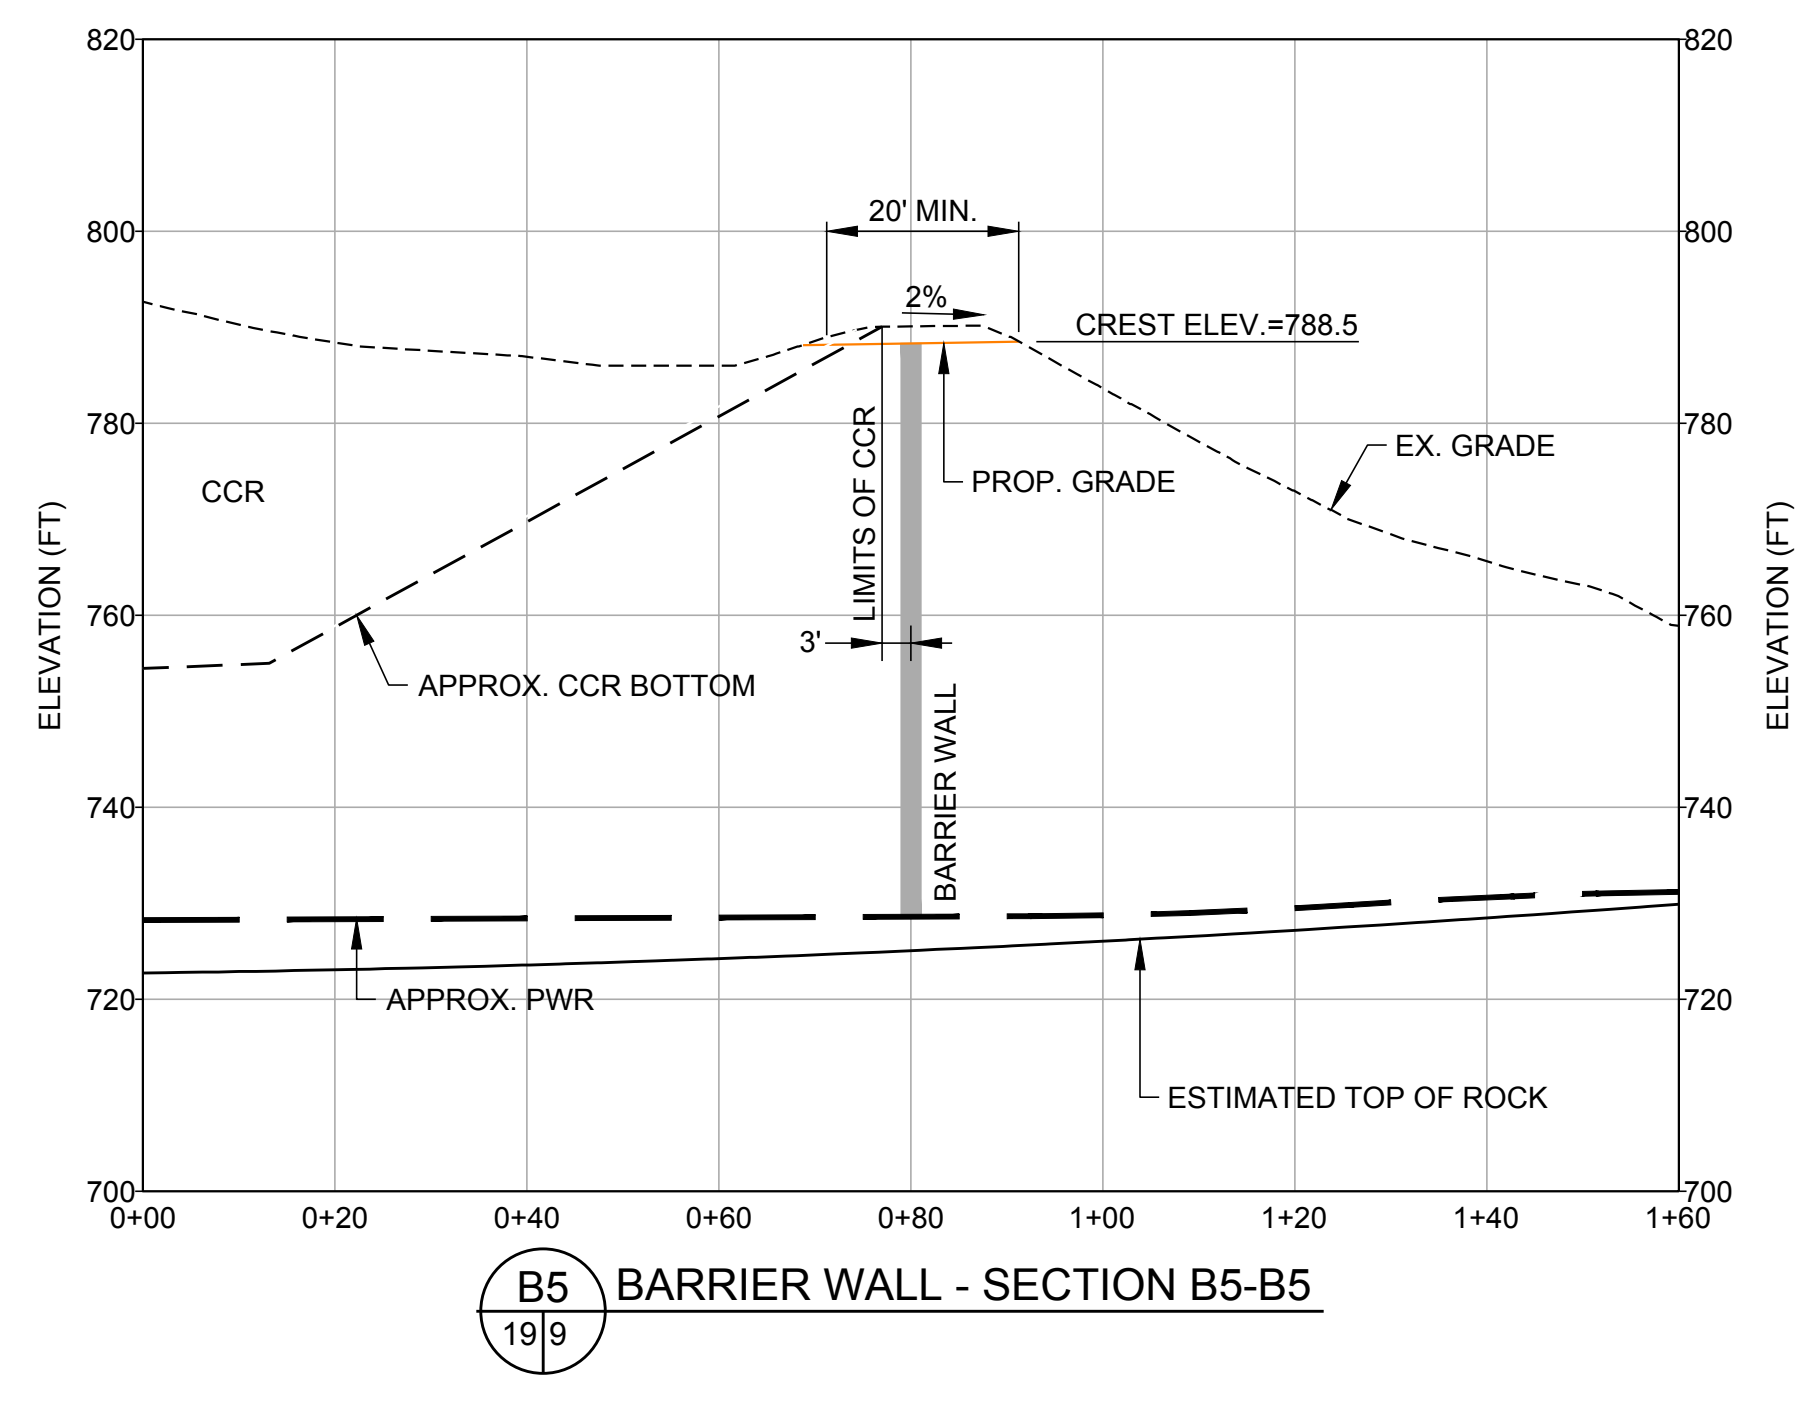

B5 BARRIER WALL - SECTION B5-B5

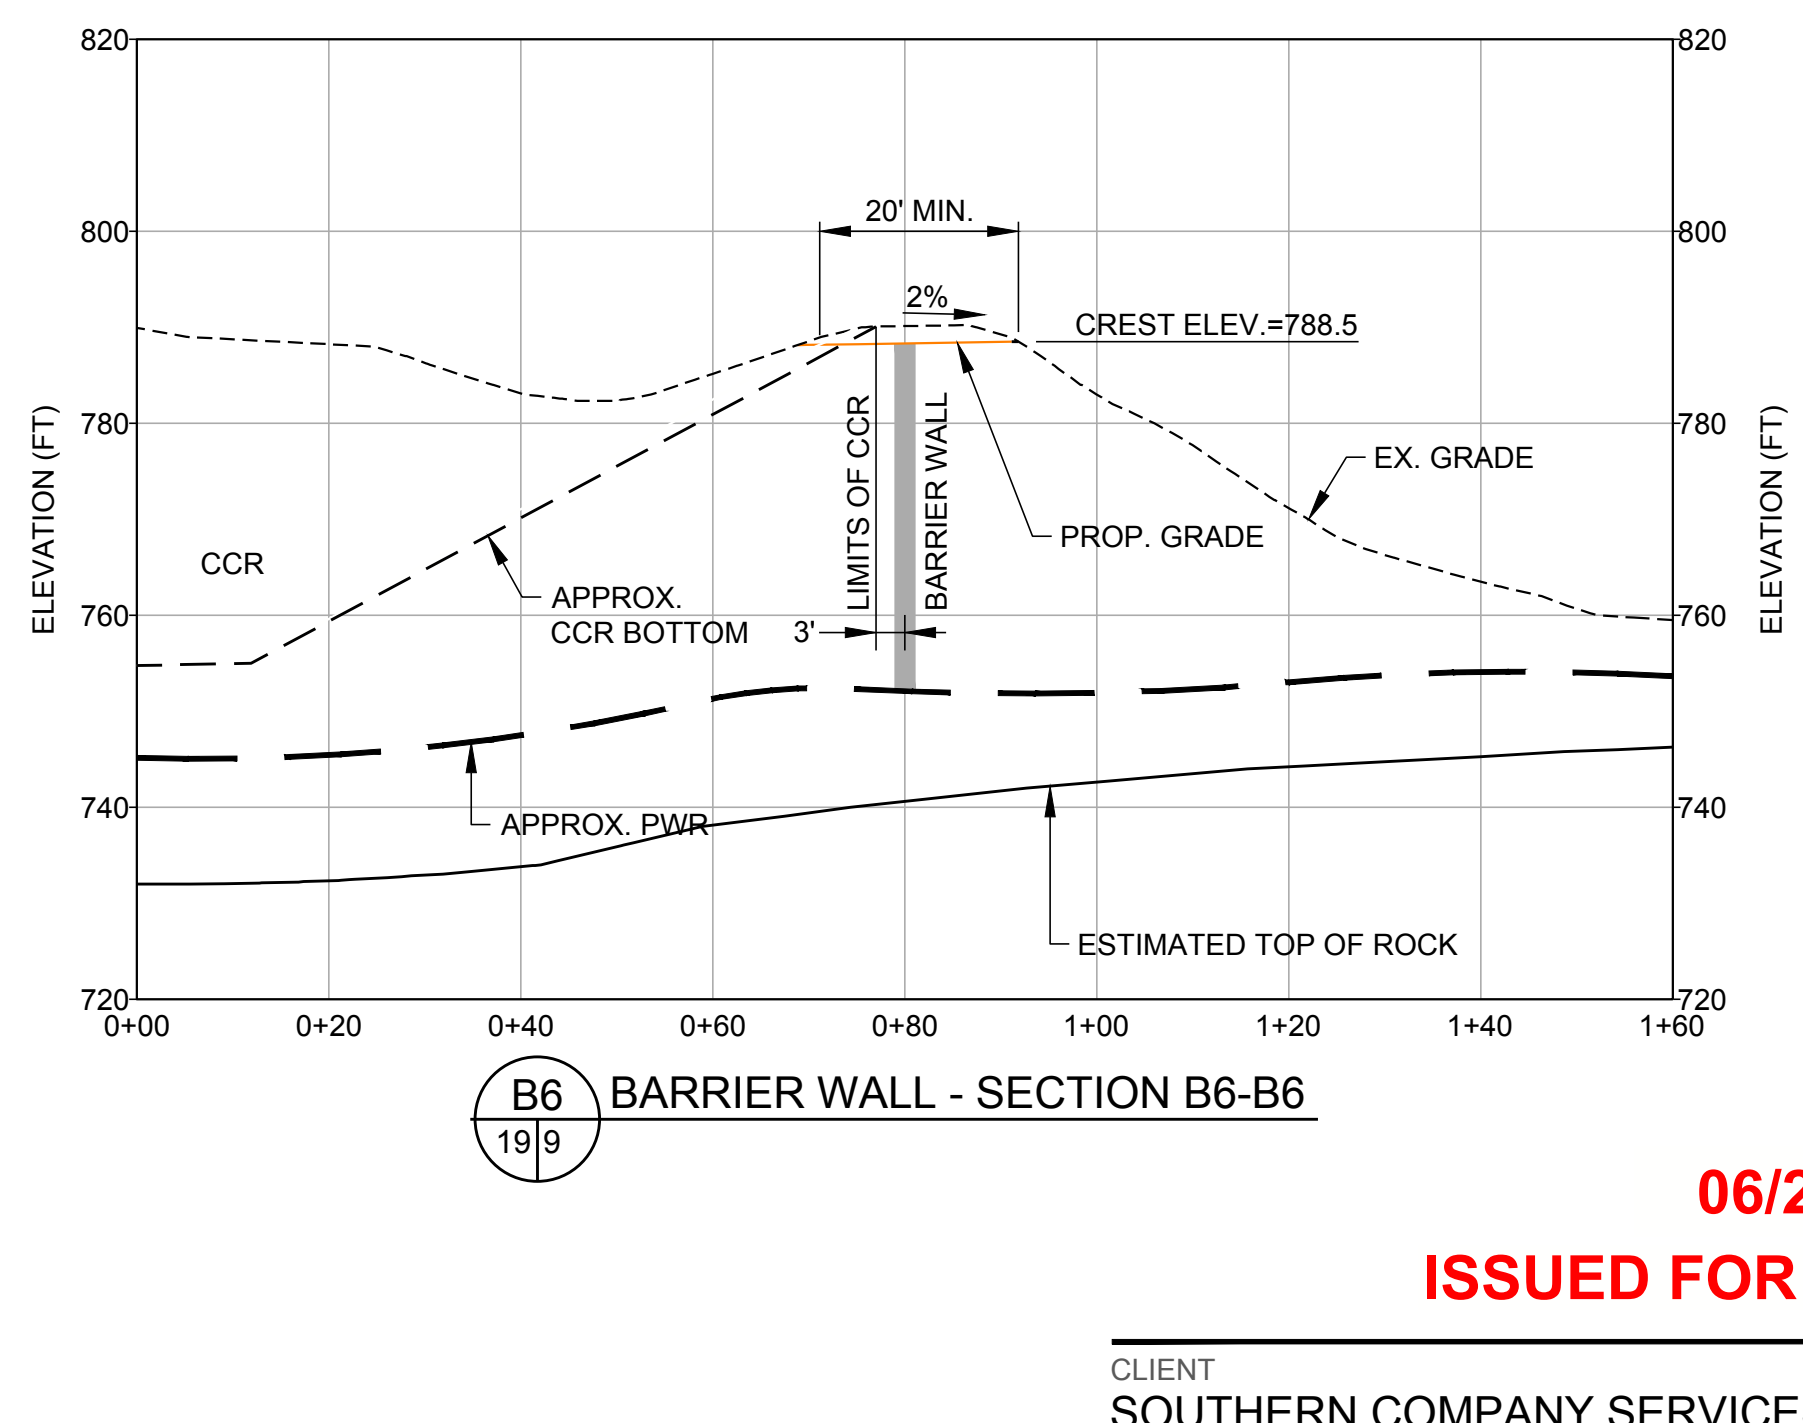

B6 BARRIER WALL - SECTION B6-B6

DETAIL REFERENCES
FOR FINAL COVER ARMORING
SEE DETAILS SHEET 12

06/2025
ISSUED FOR PERMITTING


CLIENT
SOUTHERN COMPANY SERVICES



PROJECT
PLANT MCDONOUGH - ATKINSON
CCR UNIT AP-1
CLOSURE PLAN DRAWINGS



TITLE
BARRIER WALL SECTIONS - SHEET 1

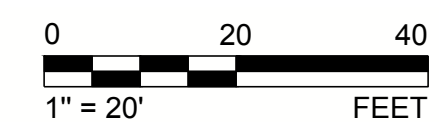


GREGORY L. HEBELER
GEORGIA PROFESSIONAL ENGINEER
CERTIFICATE NUMBER 034749


CONSULTANT	YYYY-MM-DD	2025-06-06
	DESIGNED	GLH
	PREPARED	RMS
	CHECKED	MP
	REVIEWED / APPROVED	GLH

PROJECT NO.	PROJECT ID	REV.	SHEET
1777449	MCD15017	0	19


Path: \\corp.pbwan.net\US Central\Draws\US\TL200\Cad\Southern Company\1777449 17-21 PERMIT-SW\ROAD PROP-SEC-DET.dwg

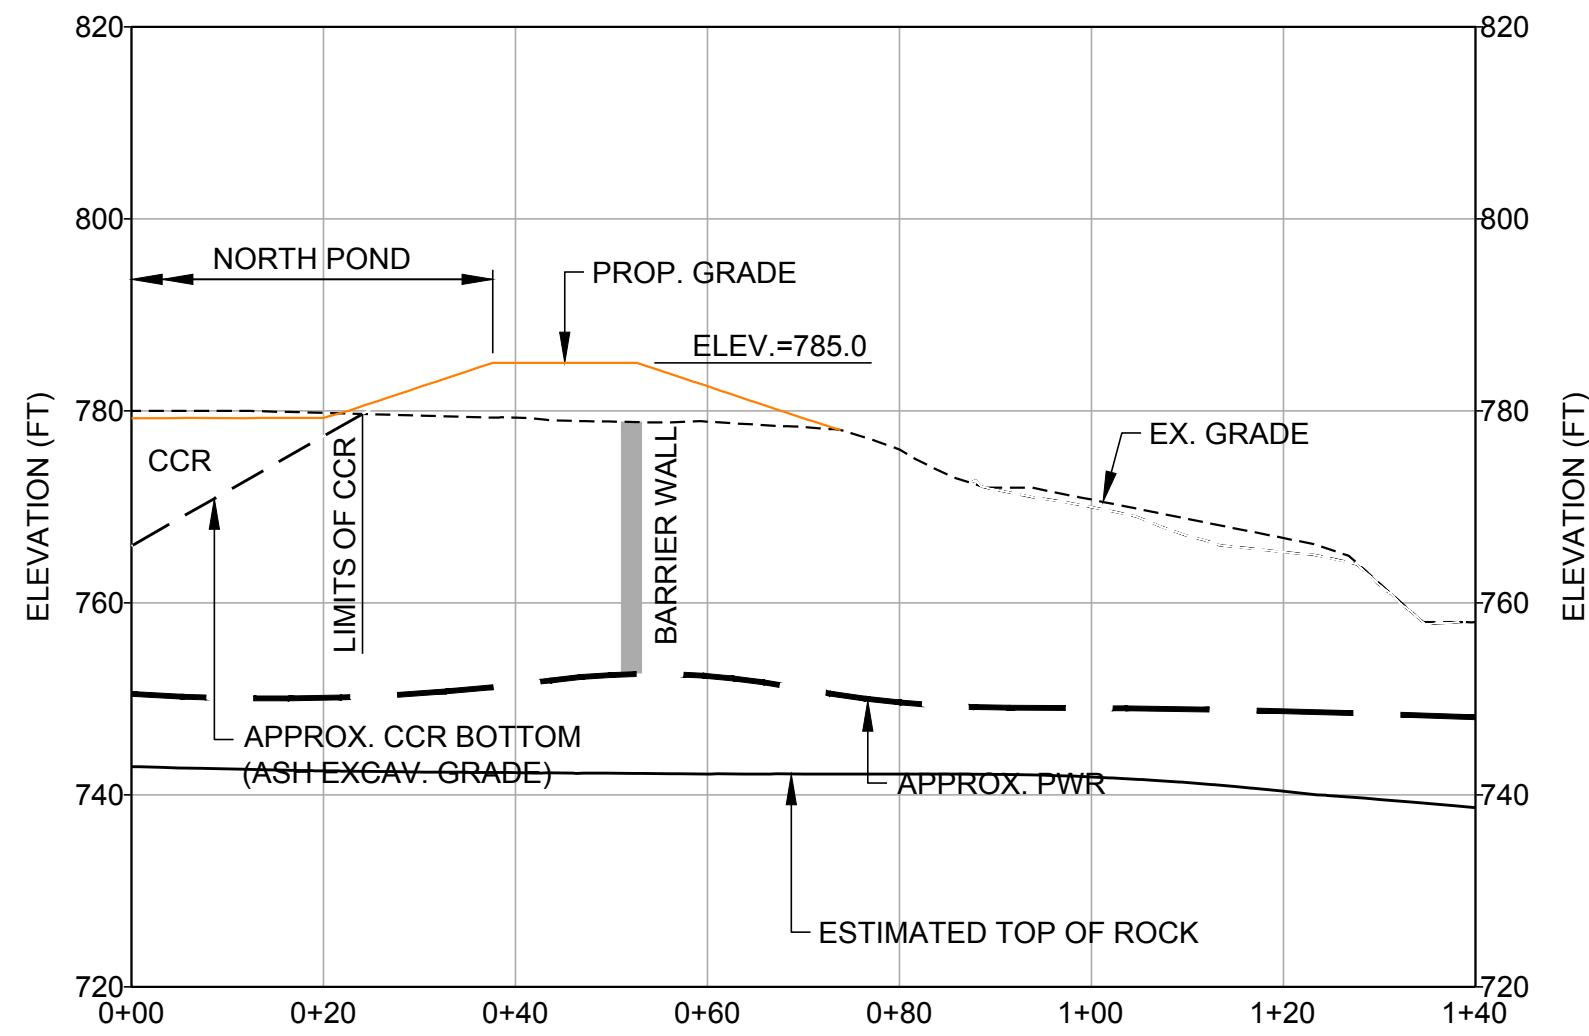


B7
20|9
BARRIER WALL - SECTION B7-B7

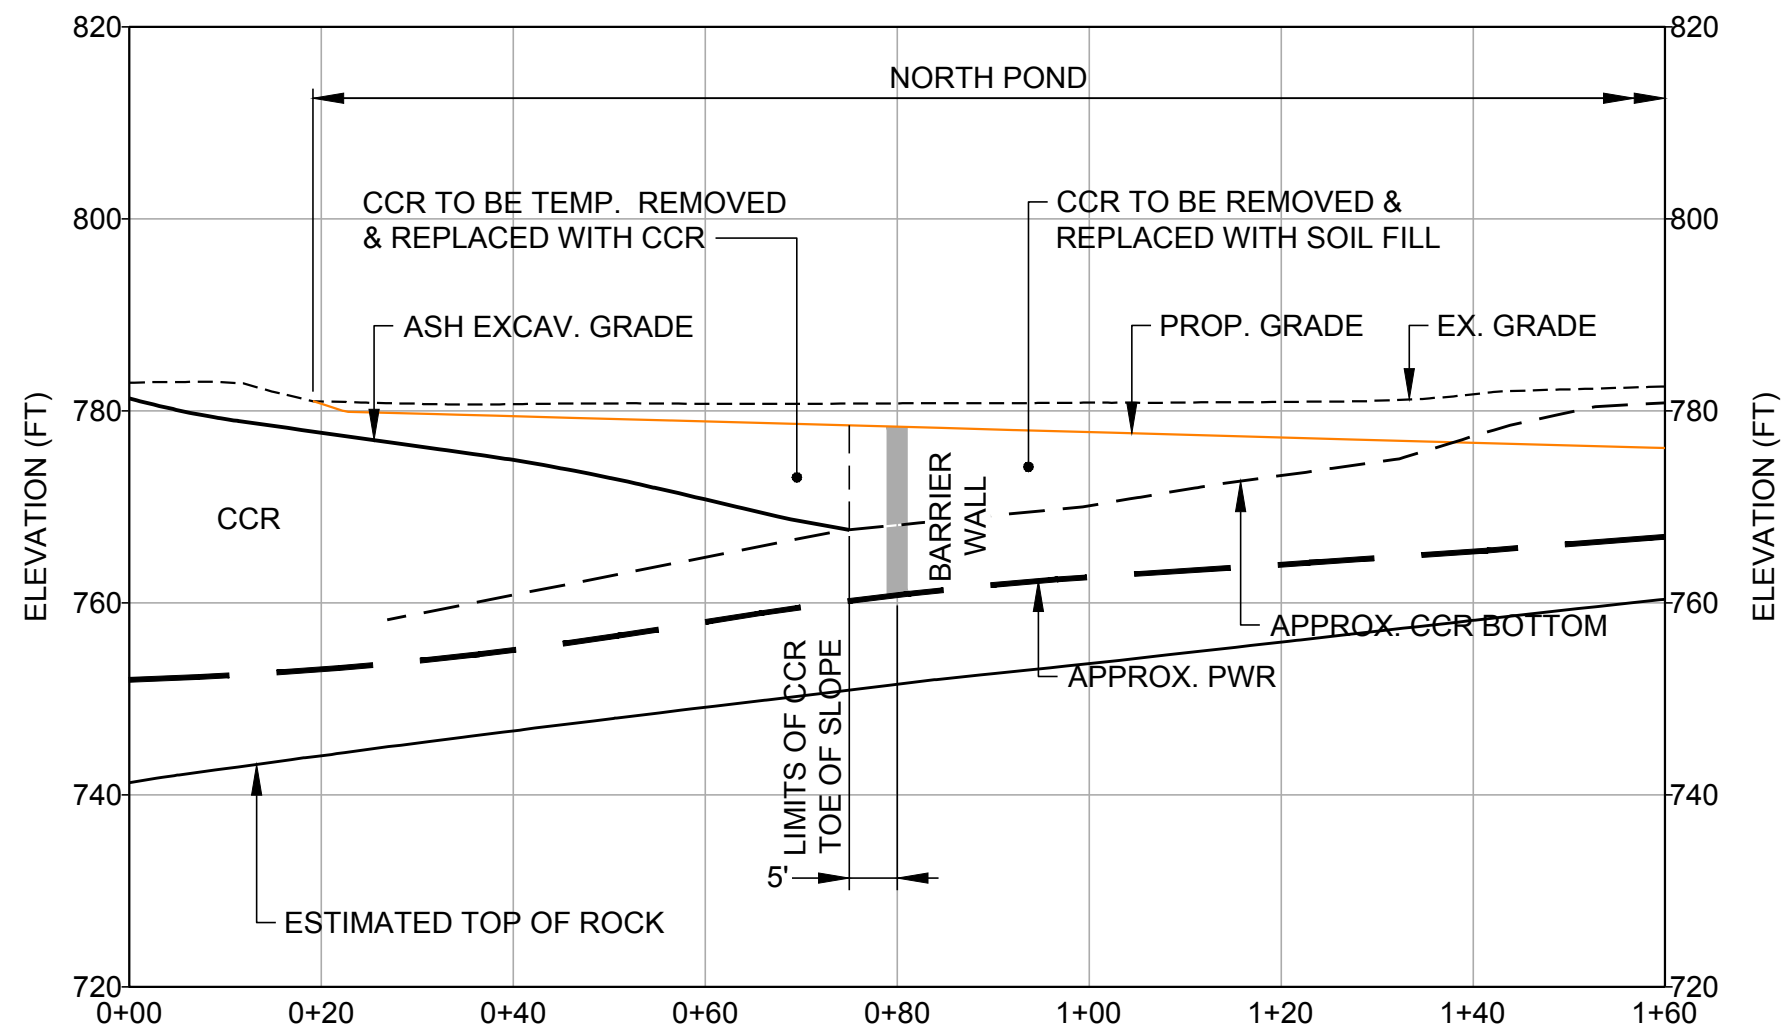


B8
20|9
BARRIER WALL - SECTION B8-B8

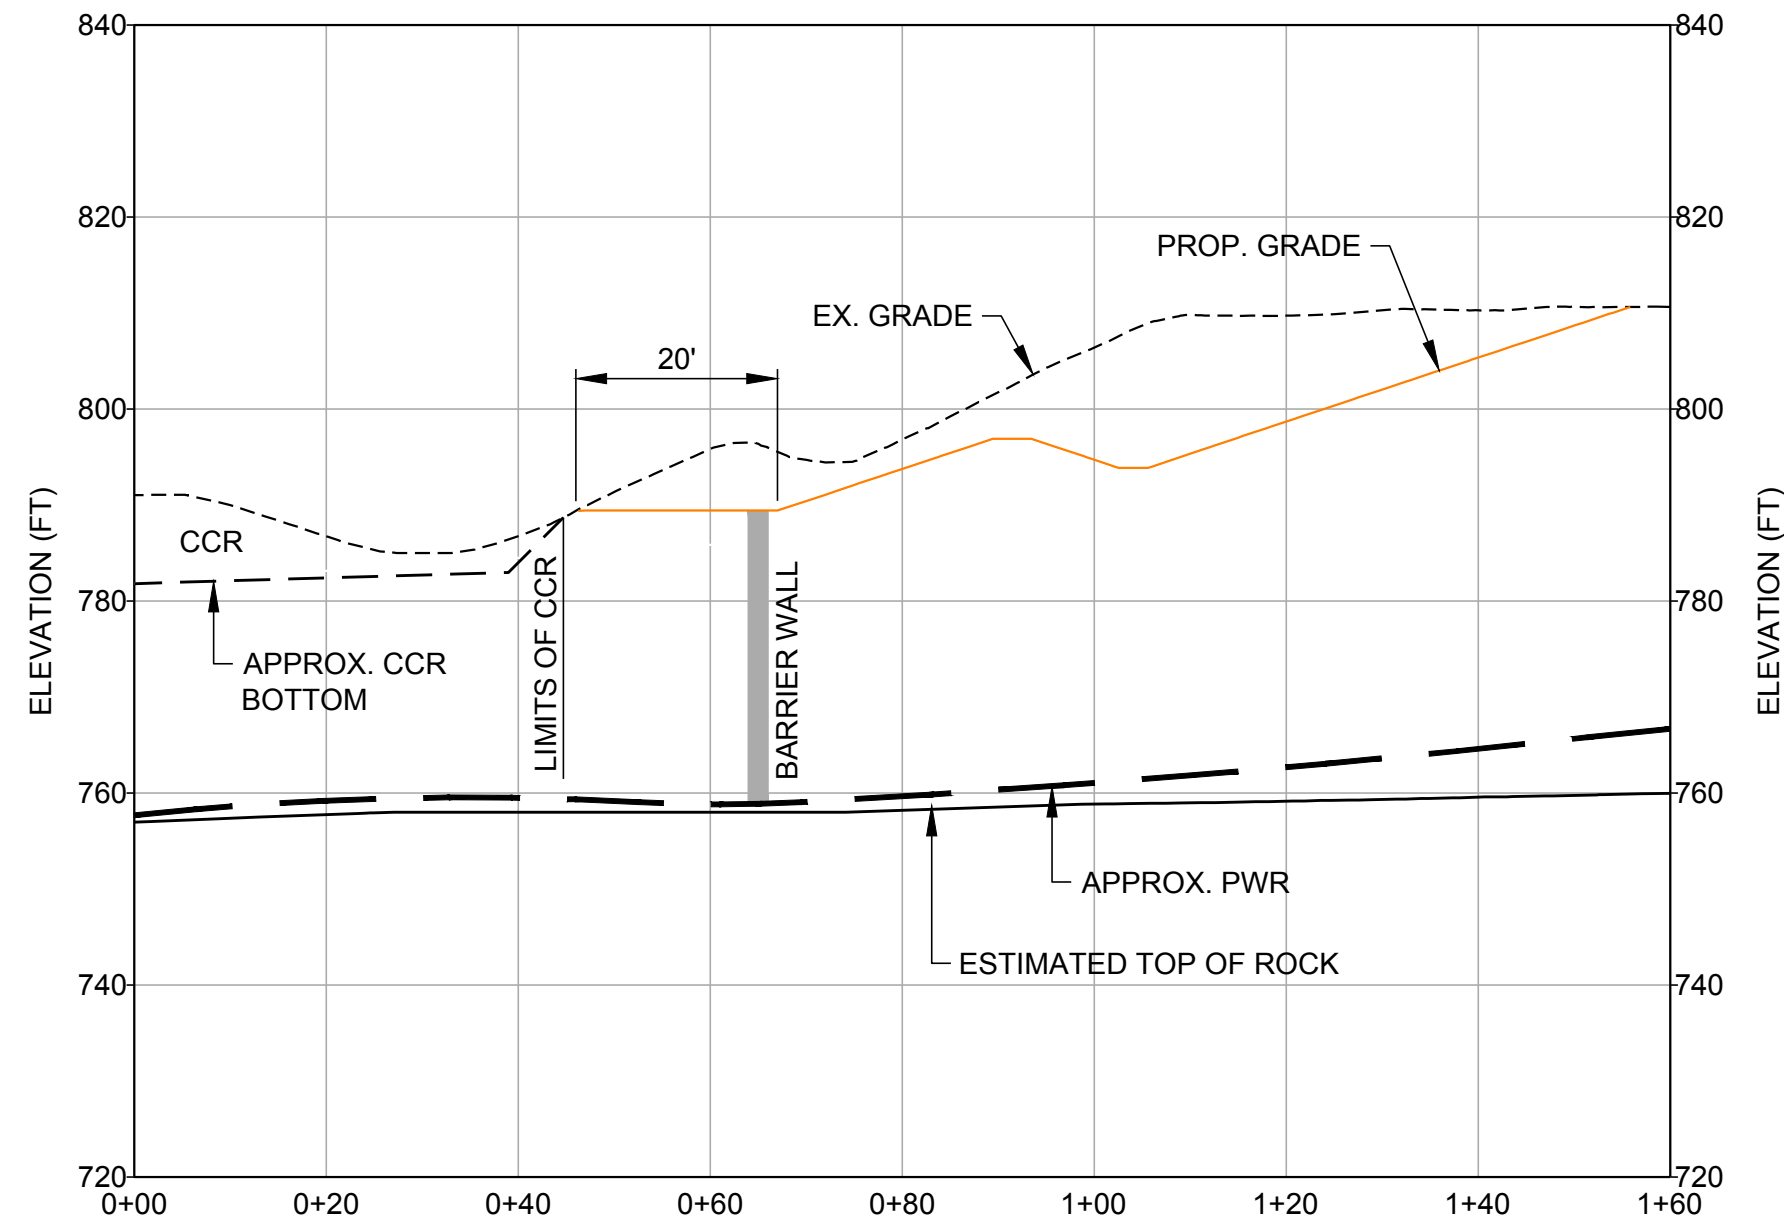



B9
20|9
BARRIER WALL - SECTION B9-B9

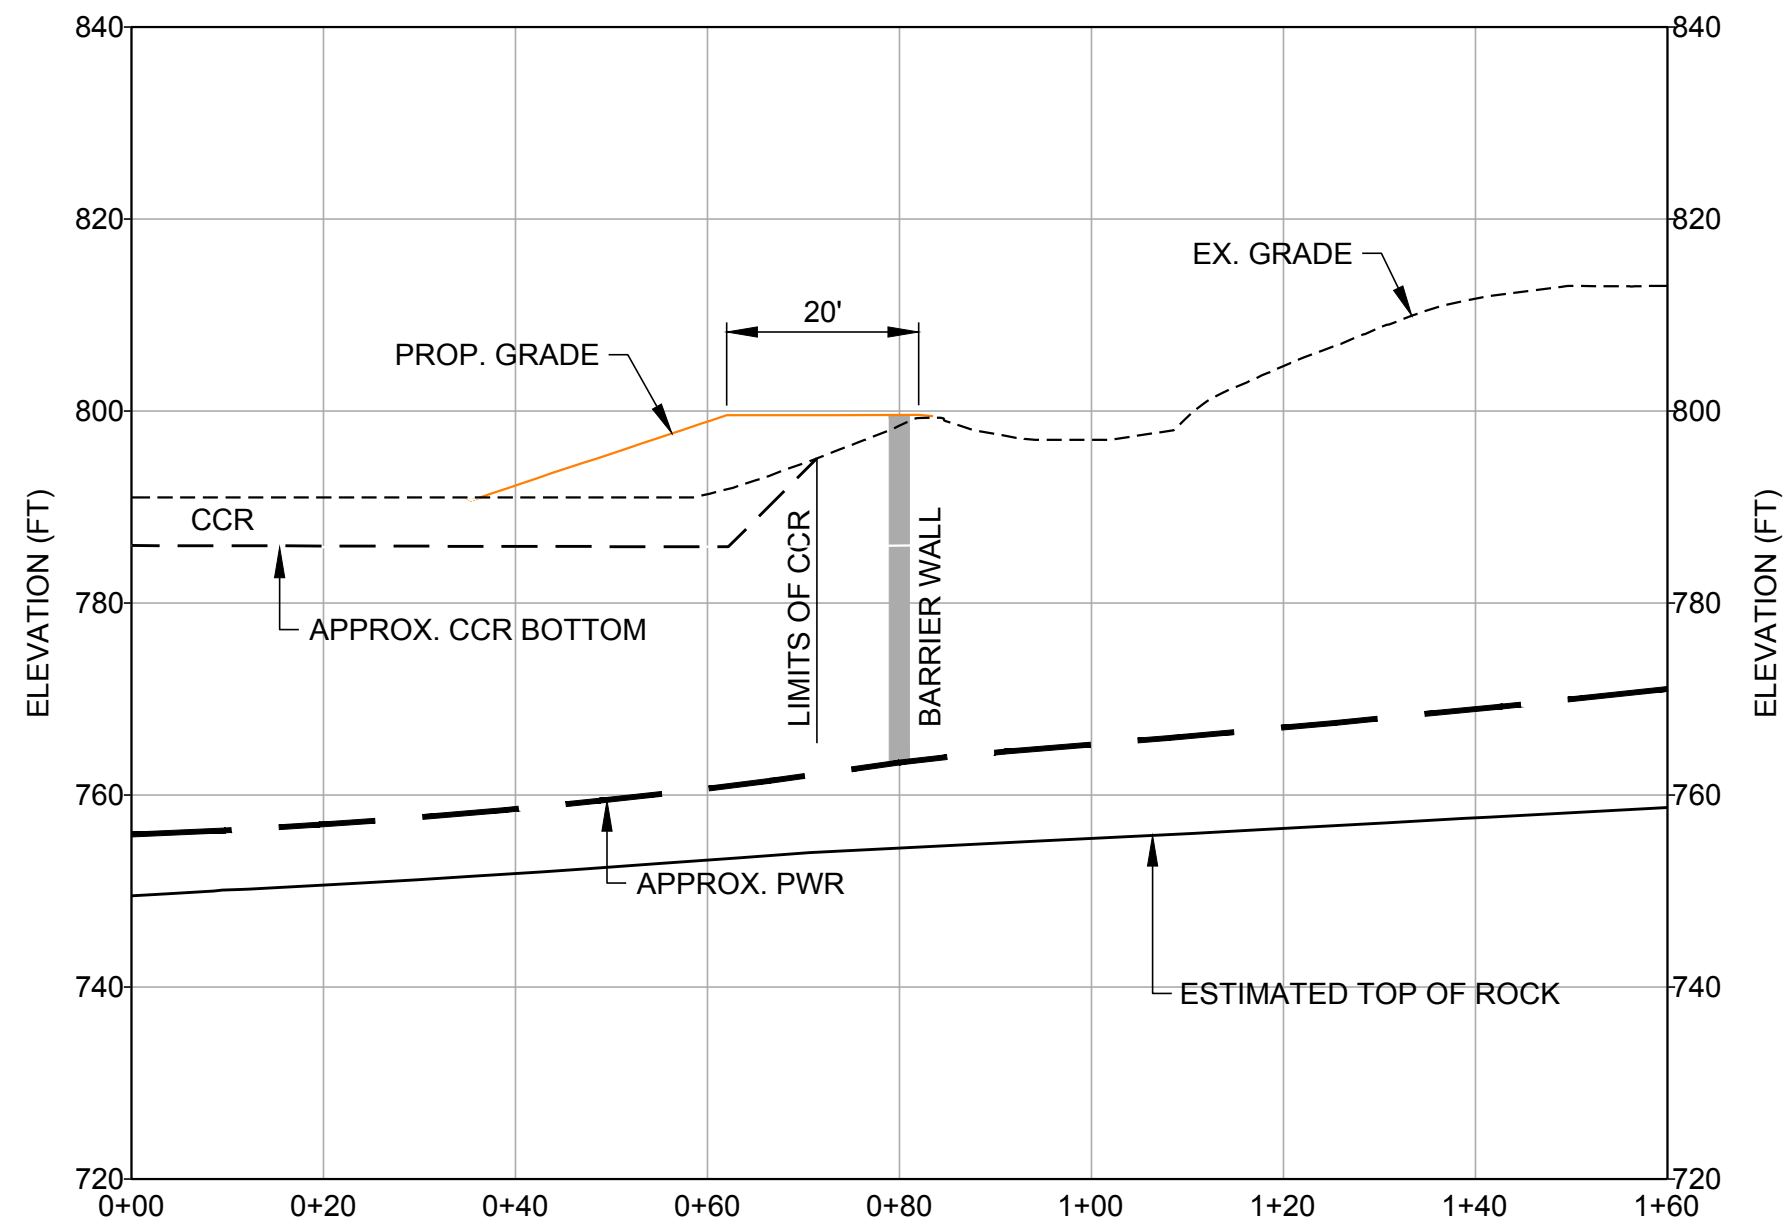

B10
20|9
BARRIER WALL - SECTION B10-B10

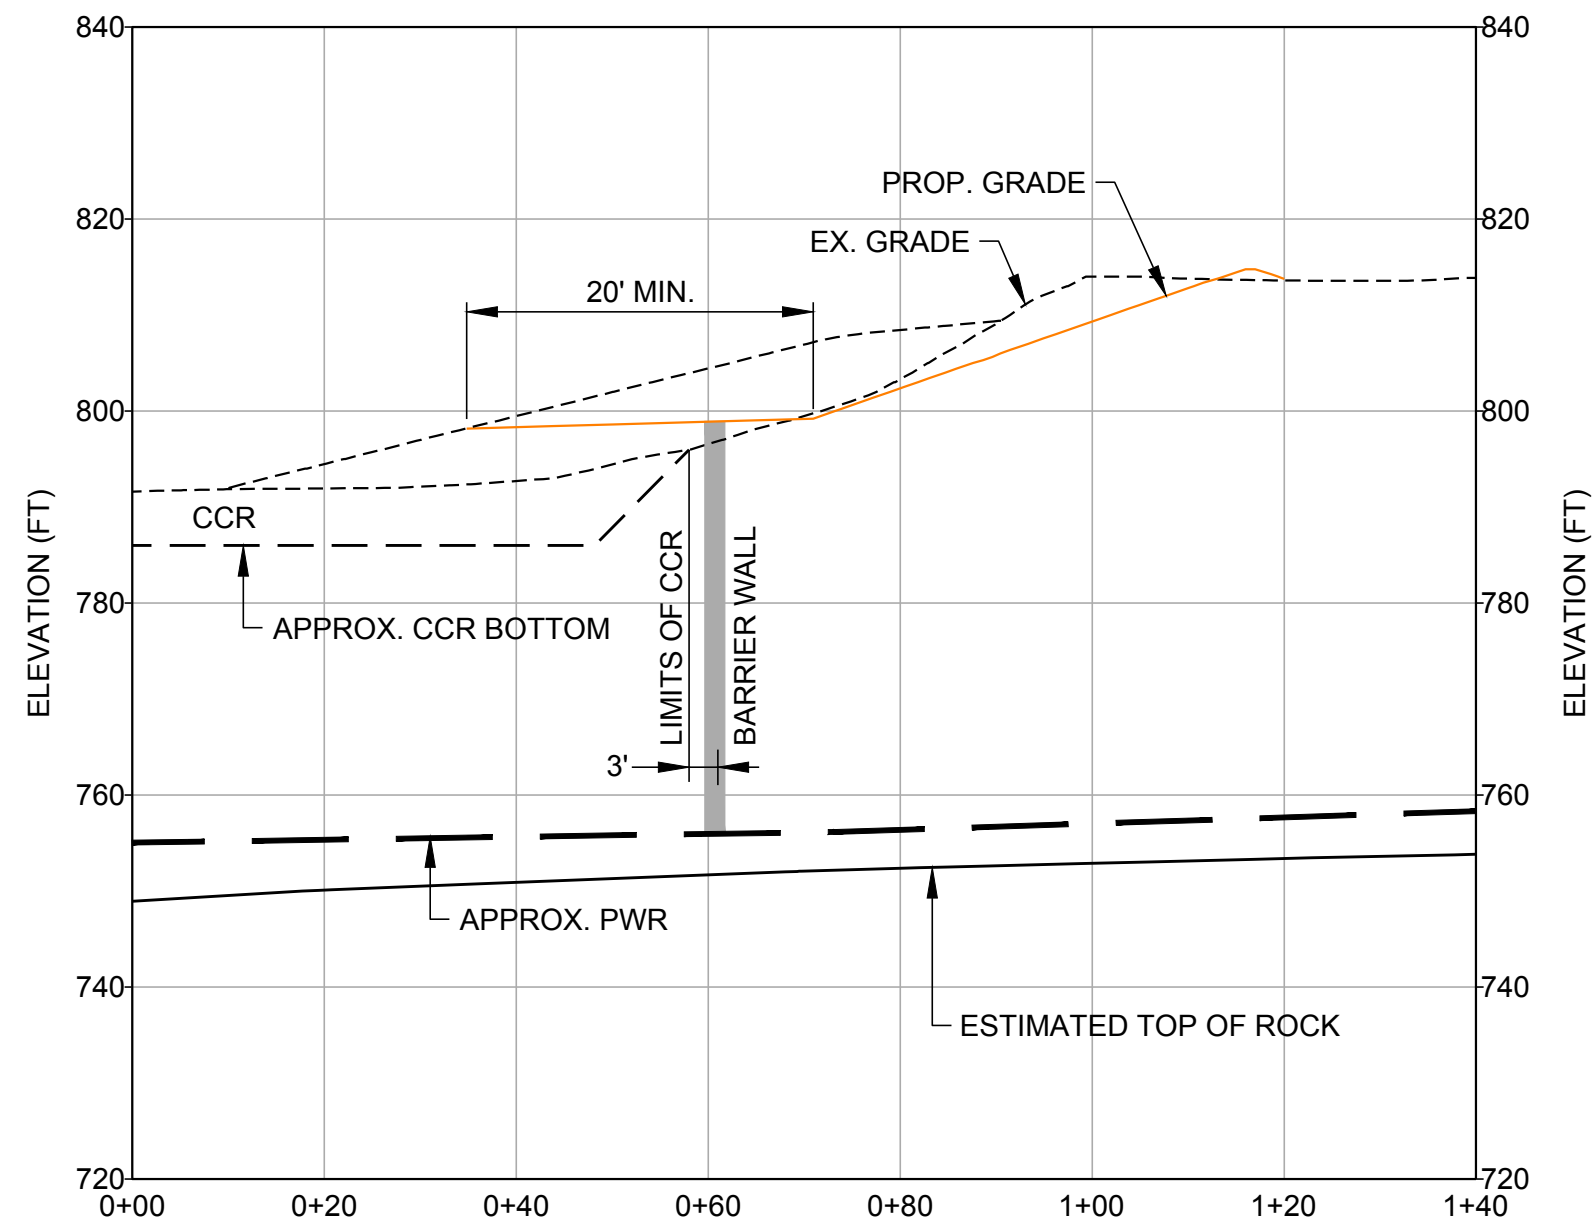

B11
20|9
BARRIER WALL - SECTION B11-B11

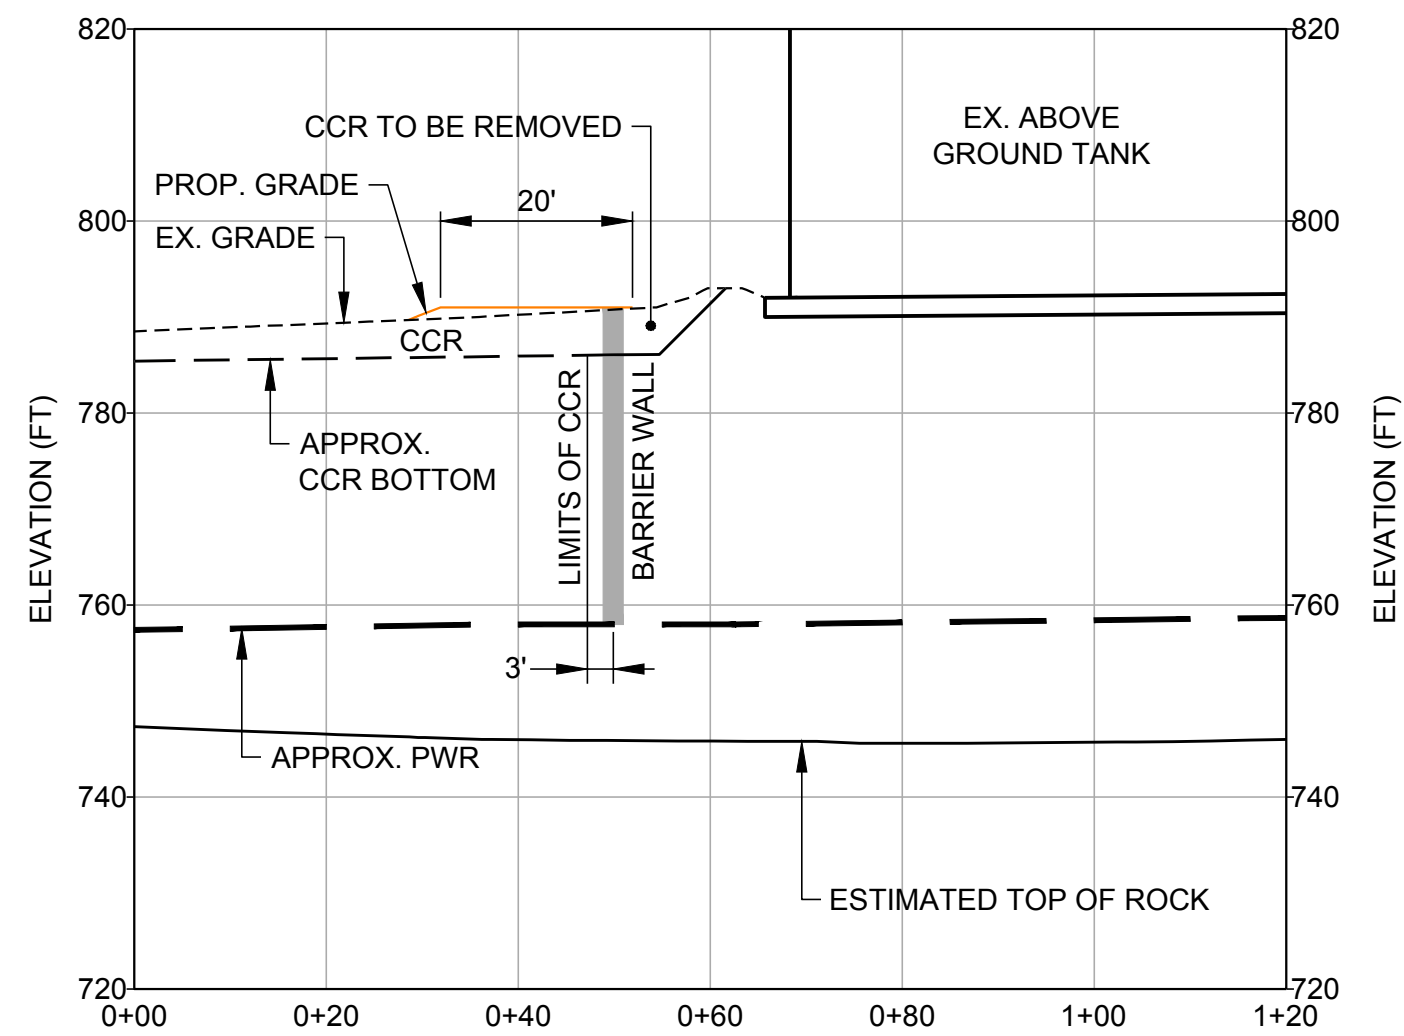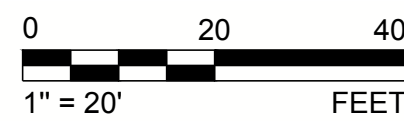

B12
20|9
BARRIER WALL - SECTION B12-B12

DETAIL REFERENCES
FOR FINAL COVER ARMORING
SEE DETAILS SHEET 12

06/2025
ISSUED FOR PERMITTING

CLIENT
SOUTHERN COMPANY SERVICES



PROJECT
PLANT MCDONOUGH - ATKINSON
CCR UNIT AP-1
CLOSURE PLAN DRAWINGS







TITLE
BARRIER WALL SECTIONS - SHEET 2

CONSULTANT	YYYY-MM-DD	2025-06-06
DESIGNED	GLH	
PREPARED	RMS	
CHECKED	MP	
REVIEWED / APPROVED	GLH	



PROJECT NO.	PROJECT ID	REV.	SHEET
1777449	MCD15017	0	20

IF THIS MEASUREMENT DOES NOT MATCH WHAT IS SHOWN, THE SHEET SIZE HAS BEEN MODIFIED FROM: ANSI D

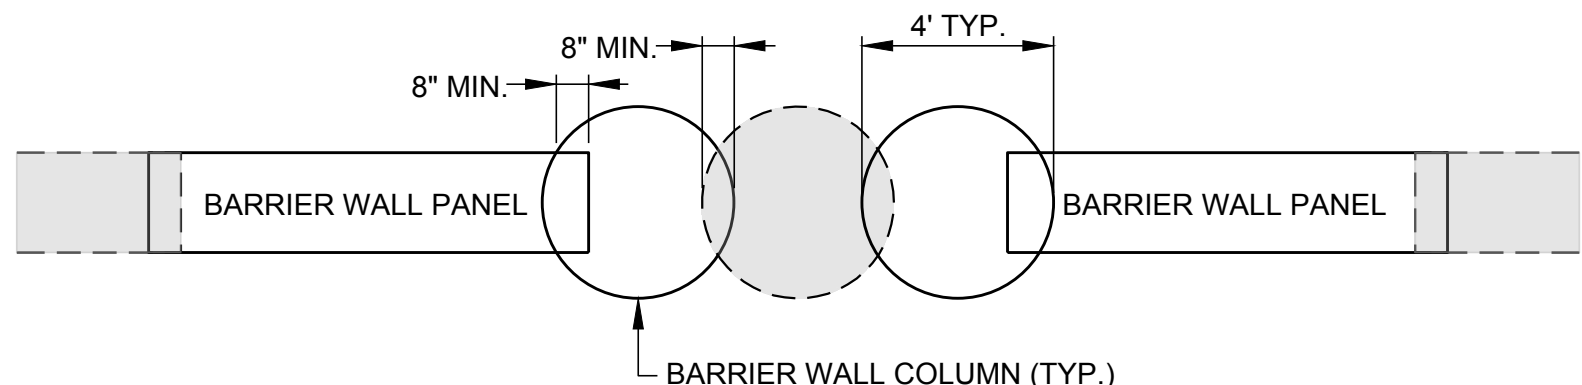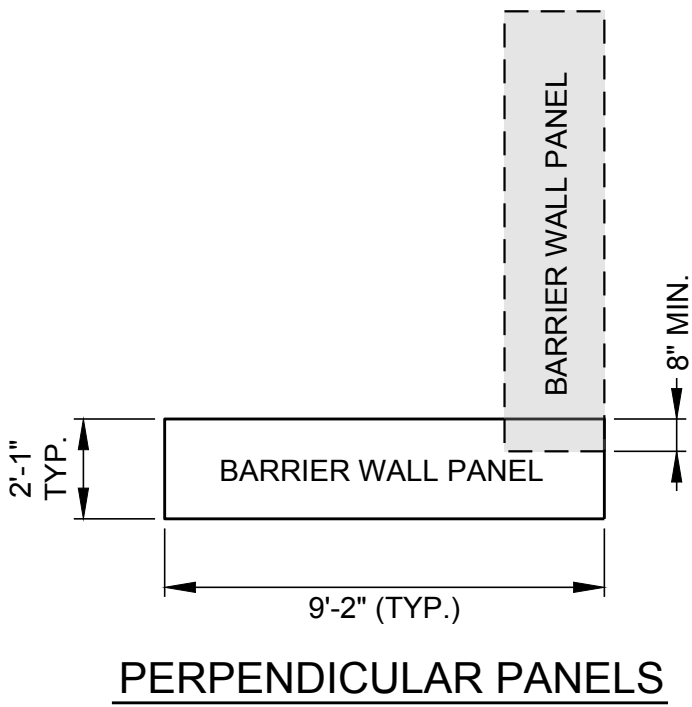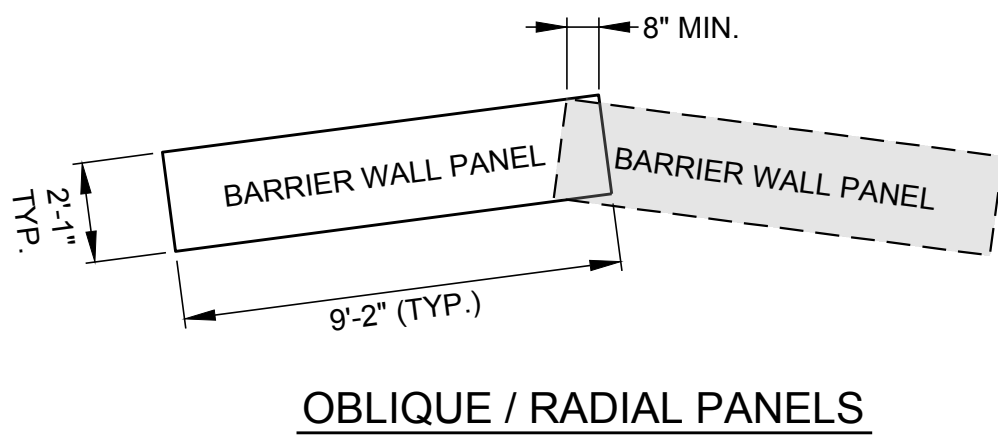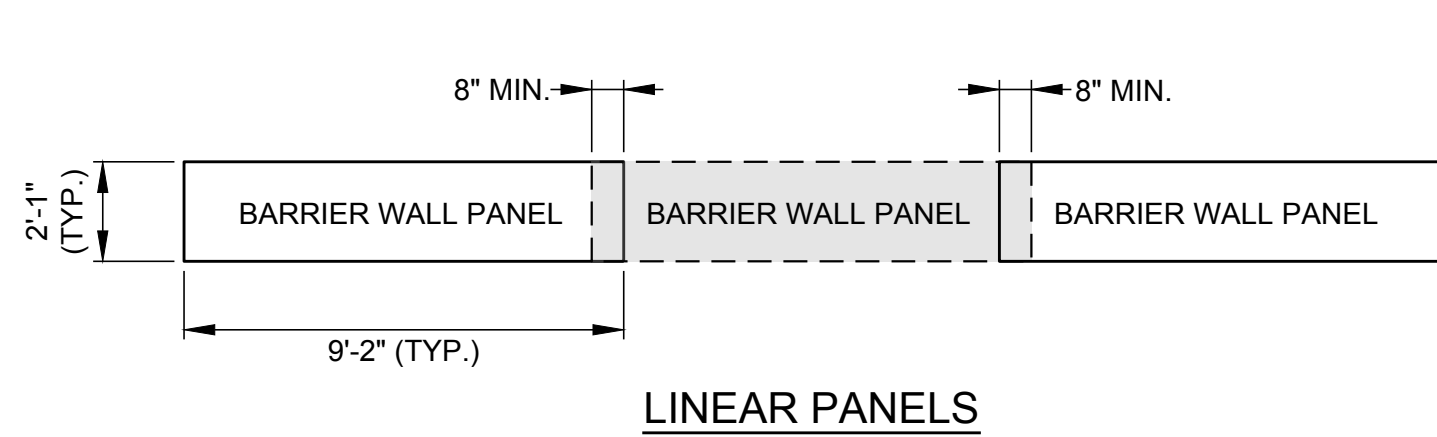

1 BARRIER WALL PANEL LAPPING DETAIL
21 9
0 4 8
1" = 4' FEET

2 BARRIER WALL COLUMN LAPPING DETAIL
21 9
0 4 8
1" = 4' FEET

06/2025
ISSUED FOR PERMITTING


CLIENT
SOUTHERN COMPANY SERVICES



PROJECT
PLANT MCDONOUGH - ATKINSON
CCR UNIT AP-1
CLOSURE PLAN DRAWINGS




TITLE
BARRIER WALL DETAILS

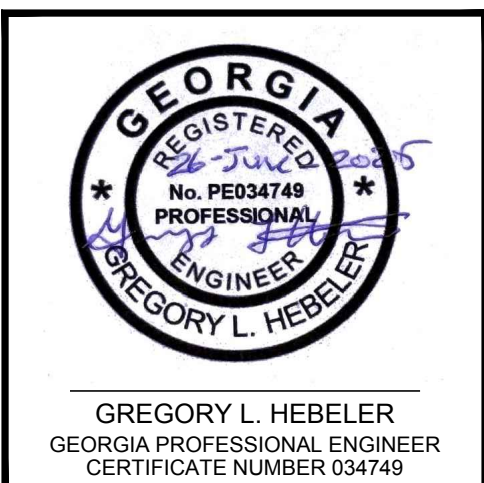

CONSULTANT	WSP	YYYY-MM-DD	2025-06-06
DESIGNED		GLH	
PREPARED		RMS	
CHECKED		MP	
REVIEWED / APPROVED		GLH	

PROJECT NO. 1777449 PROJECT ID MCD15017 REV. 0 SHEET 21

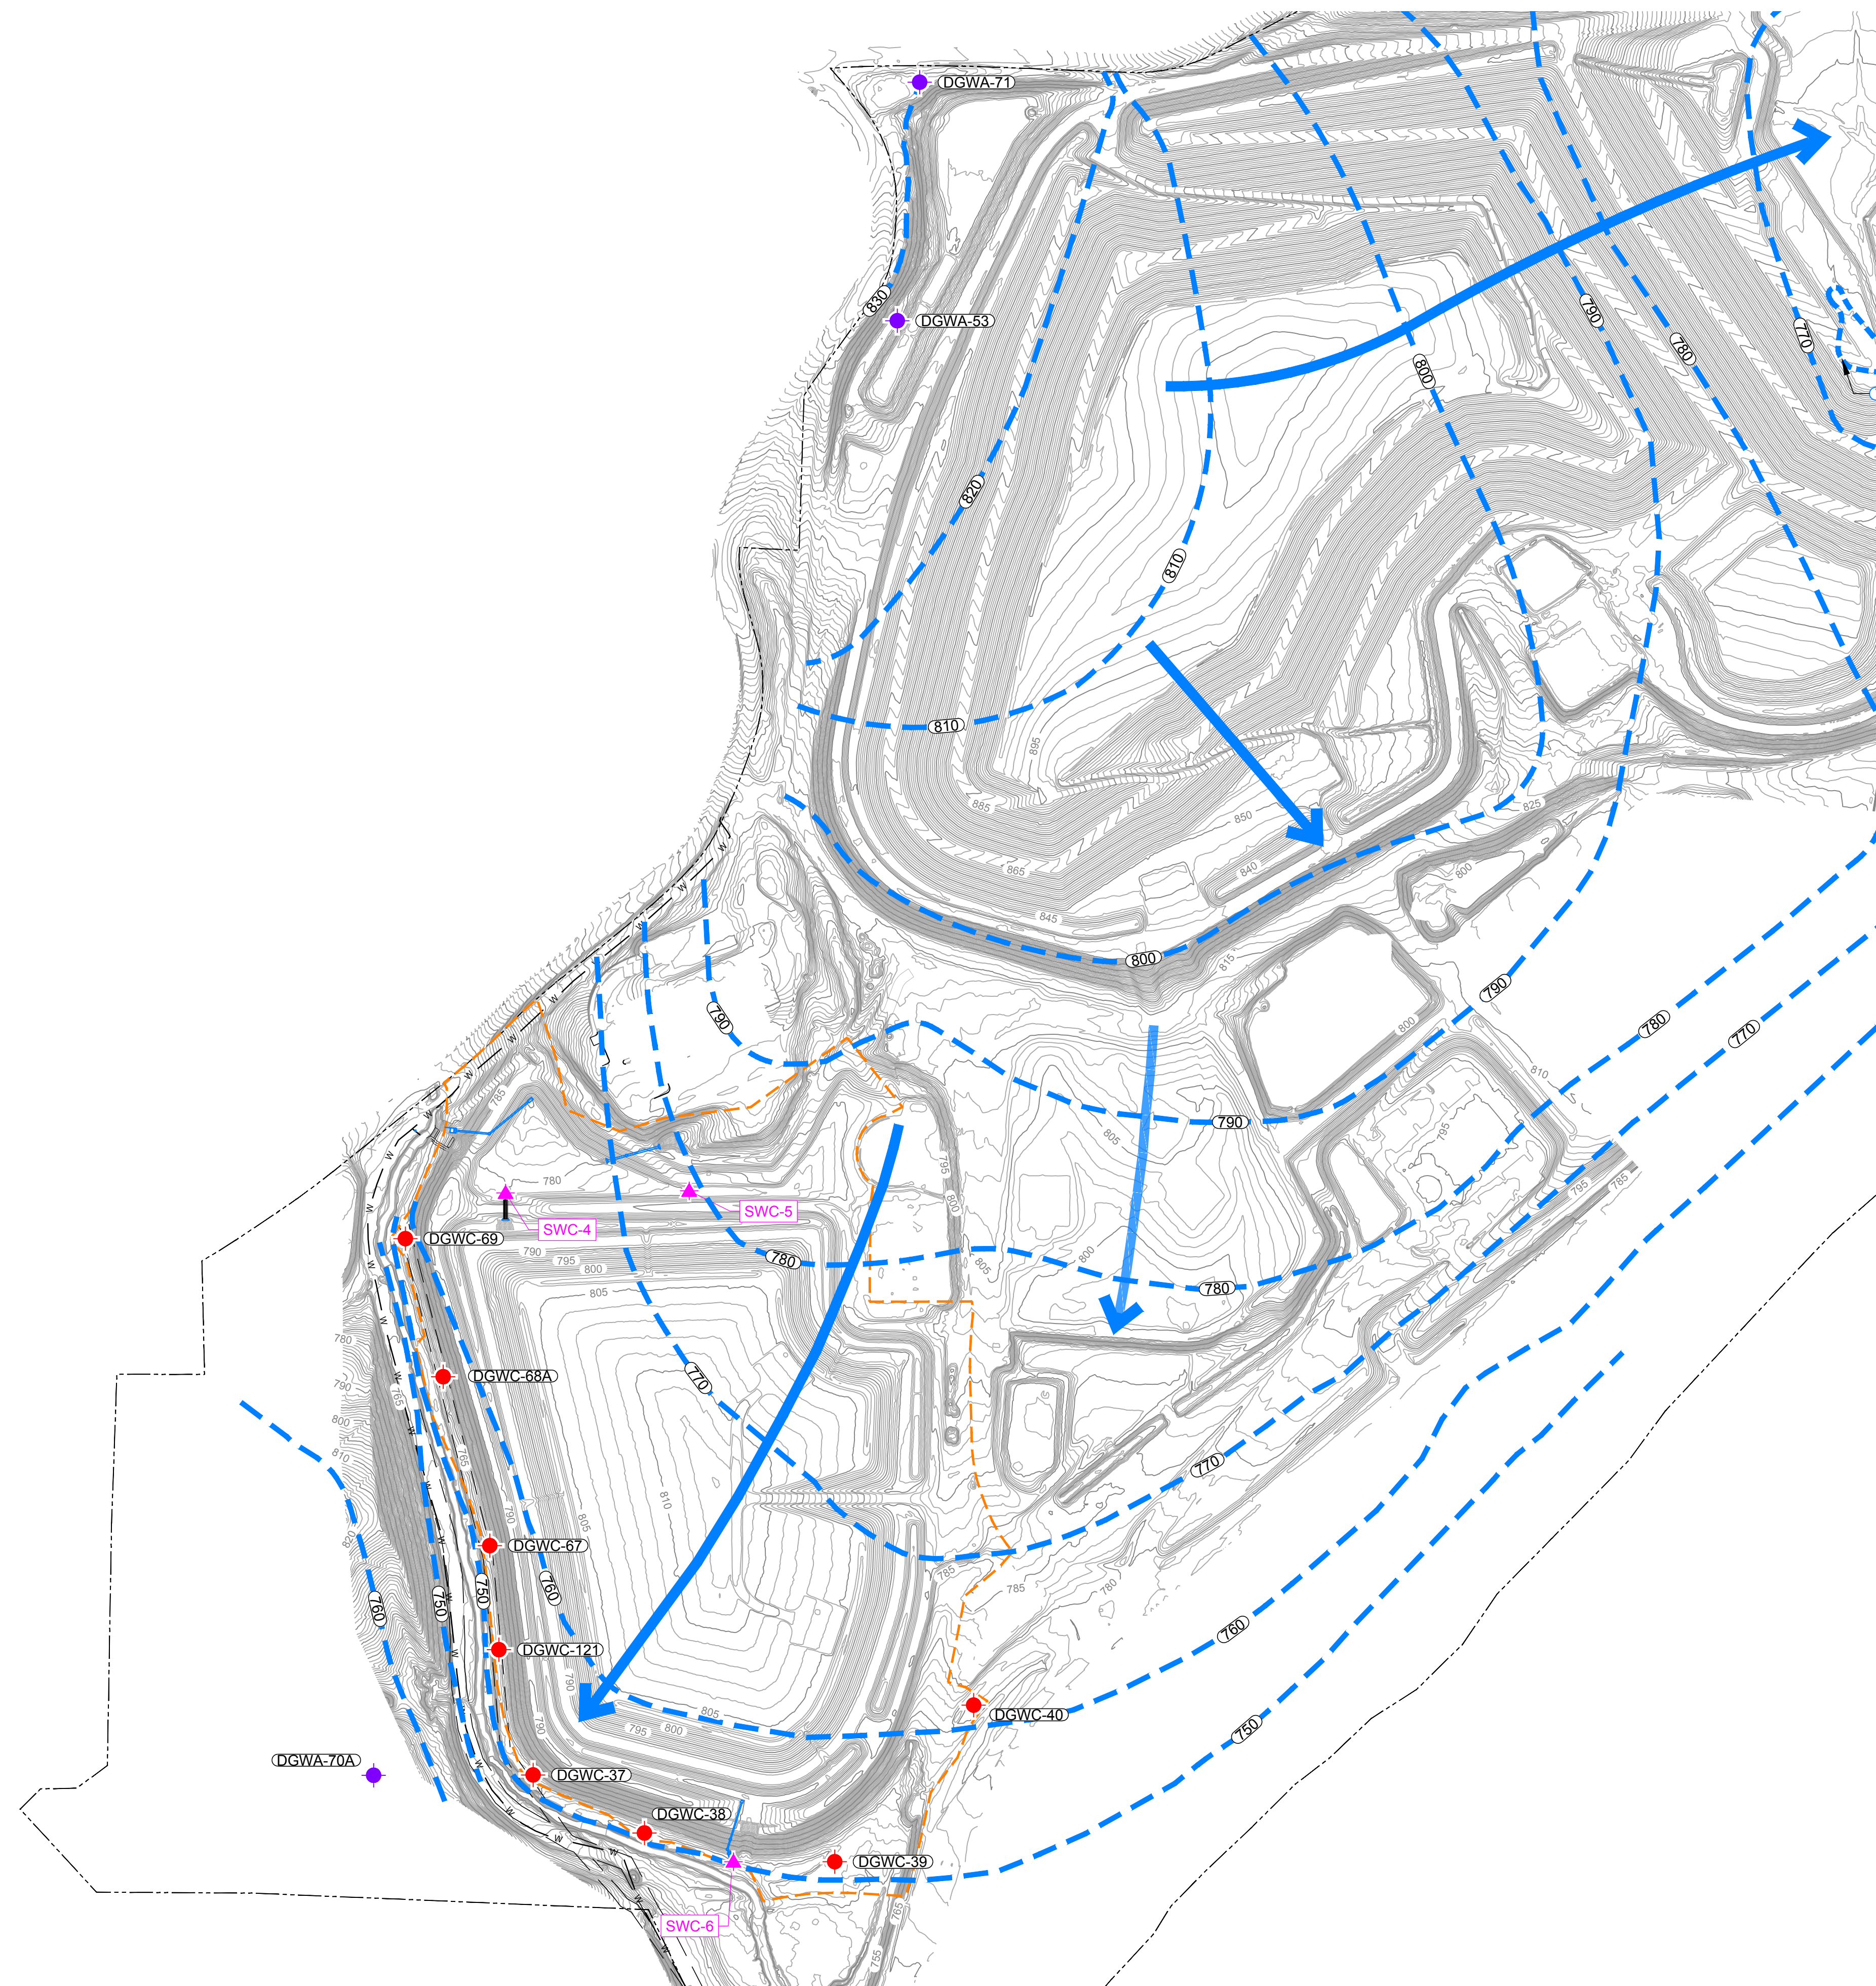

LEGEND

REFERENCES

NOTES

06/2025
ISSUED FOR PERMITTING