


CLOSURE DRAWINGS
FOR
GEORGIA POWER
PLANT YATES
INACTIVE CCR LANDFILL - R6 CCR LANDFILL
COWETA COUNTY, GEORGIA
NOVEMBER 2018

PREPARED FOR:

GEORGIA POWER COMPANY
241 RALPH MCGILL BLVD, NE
ATLANTA, GA 30308
TELEPHONE: (404) 506-6505

SITE ADDRESS

PLANT YATES
708 DYER ROAD
NEWNAN, GA30263
(770) 252-0650

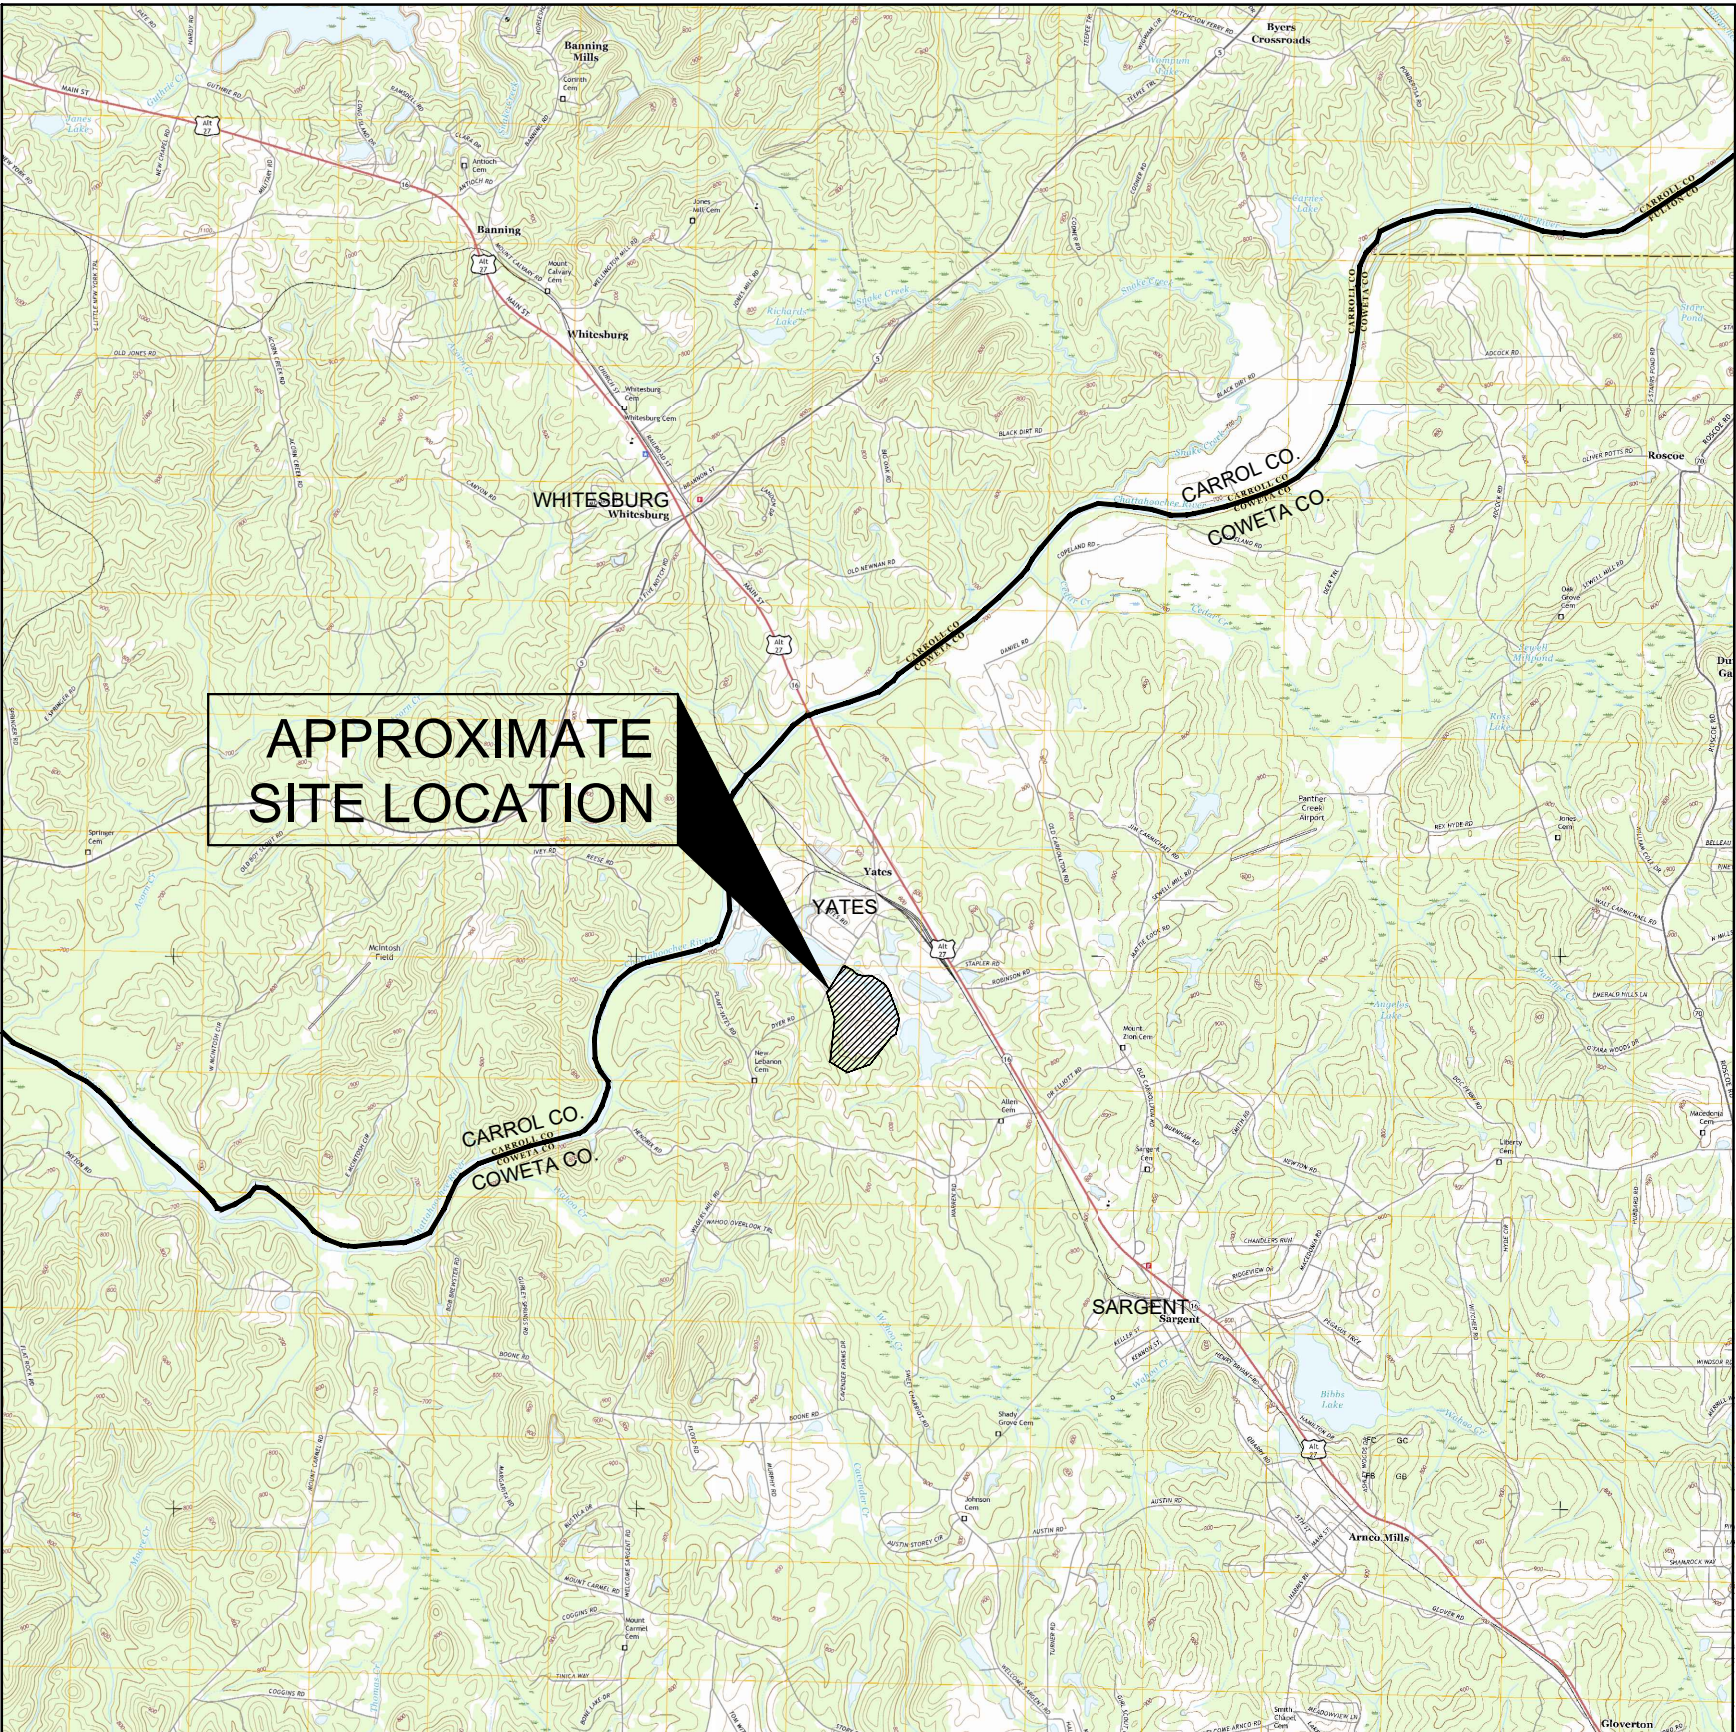

PROJECT SITE LOCATION

SCALE: 1" = 1 MILE
SOURCES: USGS QUAD MAP DATED 2017 WHITESBURG, GA
USGS QUAD MAP DATED 2017 NEWNAN NORTH, GA
USGS QUAD MAP DATED 2017 HULETT, GA
USGS QUAD MAP DATED 2017 RICO, GA



Atlantic Coast Consulting, Inc.
11545 Wills Rd, Suite 100, Alpharetta, GA 30009
770-594-5998



REVISION HISTORY

DATE	SHEETS	REQUESTED BY
10/03/2025	2, 3, 4, 5, & 6	EPD COMMENTS

INDEX OF DRAWINGS


SHEET NO.	DESCRIPTION
1	COVER
2	PROPERTY BOUNDARY & INDEX
3	PERMIT BOUNDARY & LEGAL DESCRIPTION
4	EXISTING CONDITIONS/FINAL GRADING PLAN
5	DETAILS
6	ENVIRONMENTAL MONITORING PLAN



P:\Industrial\04-Southern Company\107-Plant Yates CCR Permitting\3 - CCR Permitting\04-Drawing\04-107-R6-02 (Index).dwg 10/3/25 MATHEU TRINELL



SOURCE: BING MAP 2018
SCALE: 1" = 1000'

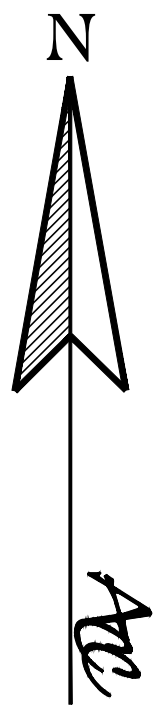

GENERAL NOTES:

1. EXISTING PLANT YATES AERIAL TOPOGRAPHY PROVIDED BY GEORGIA POWER DATED JULY 26, 2021.
2. PROPERTY BOUNDARY SHOWN PROVIDED BY SOUTHERN COMPANY SERVICES IN ELECTRONIC FORMAT AND IS APPROXIMATE.
3. ALL DESIGN BY OTHERS. THESE PLANS ARE A DEPICTION OF THE REMAINING 14 ACRES TO BE CLOSED IN PLACE.
4. ALL EROSION CONTROL MEASURES SHALL BE IN CONFORMANCE WITH THE CURRENT EDITION OF THE "MANUAL FOR EROSION AND SEDIMENT CONTROL IN GEORGIA." STORMWATER CONTROLS AND BEST MANAGEMENT PRACTICES SHALL BE DESIGNED, INSTALLED AND MAINTAINED IN ACCORDANCE WITH THE APPLICABLE NPDES CONSTRUCTION STORMWATER DISCHARGE GENERAL PERMIT, NPDES INDUSTRIAL STORMWATER DISCHARGE GENERAL PERMIT AND/OR THE FACILITY'S NPDES INDUSTRIAL WASTEWATER DISCHARGE INDIVIDUAL PERMIT.
5. STORM WATER DISCHARGES ASSOCIATED WITH CLOSURE ACTIVITIES WILL BE COVERED UNDER THE APPLICABLE NPDES CONSTRUCTION STORMWATER DISCHARGE GENERAL PERMIT, NPDES INDUSTRIAL STORMWATER DISCHARGE GENERAL PERMIT AND/OR THE FACILITY'S NPDES INDUSTRIAL WASTEWATER DISCHARGE INDIVIDUAL PERMIT.
6. STATE WATERS BUFFERS SHALL REMAIN UNDISTURBED, EXCEPT WHERE ENCROACHMENT IS REQUIRED TO FACILITATE CLOSURE ACTIVITIES. UNLESS OTHERWISE EXEMPTED BY THE APPROPRIATE NPDES CONSTRUCTION STORMWATER DISCHARGE GENERAL PERMIT, A STATE WATERS BUFFER VARIANCE SHALL BE OBTAINED FROM GEORGIA EPD'S WATERSHED PROTECTION BRANCH PRIOR TO BUFFER ENCROACHMENT. GEORGIA EPD'S SOLID WASTE MANAGEMENT BRANCH SHALL BE NOTIFIED WHEN GEORGIA POWER ENVIRONMENTAL AFFAIRS APPLIES FOR A STATE WATERS BUFFER VARIANCE. CONTACT GEORGIA POWER ENVIRONMENTAL AFFAIRS FOR ASSISTANCE.
7. PRIOR TO COMMENCING CONSTRUCTION ACTIVITIES FOR THIS PROJECT, THE PERMITTED BOUNDARY, THE LIMITS OF DISTURBANCE AND ALL WETLANDS AND STATE WATERS BUFFERS WITHIN 200 FEET OF THE LIMITS OF DISTURBANCE OR WITHIN THE PROPERTY BOUNDARY (WHICHEVER IS CLOSER) SHALL BE CLEARLY FLAGGED AND STAKED. THESE MARKINGS SHALL BE MAINTAINED UNTIL COMPLETION OF CONSTRUCTION / CLOSURE ACTIVITIES. SHOULD ANY OF THE MARKINGS BE DISTURBED, THE CONTRACTOR SHALL NOTIFY GEORGIA POWER COMPANY IMMEDIATELY. ALL CONSTRUCTION PERSONNEL SHALL BE SHOWN THE LOCATION OF THE LIMITS OF DISTURBANCE, STATE WATER BUFFERS, STATE WATERS AND WETLANDS OUTSIDE THE LIMITS OF DISTURBANCE TO PREVENT HEAVY EQUIPMENT ENCROACHMENT INTO THESE AREAS.

LEGEND

EXISTING	NEW	DESCRIPTION
		APPROXIMATE PROPERTY BOUNDARY
		CCR PERMIT BOUNDARY

PROPERTY BOUNDARY & INDEX

CLOSURE DRAWINGS

FOR
GEORGIA POWER
PLANT YATES
INACTIVE CCR LANDFILL - R6 CCR LANDFILL
COWETA COUNTY, GEORGIA

ACC




Atlantic Coast
Consulting, Inc.
770-594-5998
www.atcc.net

11545 Wills Road
Suite 100
Alpharetta, GA 30009

PROJ. NO.	1054-107-R6	DWG.	EDIT	10/03/25
SCALE	1" = 1,000'			
	NOVEMBER 2018		SHEET 2	OF 6



P:\Industry\004-Southern Company\107-Plant Yates CCR Permitting\107-R6-004 (Existing) 10/22/20 MARSHALL TRINELL

 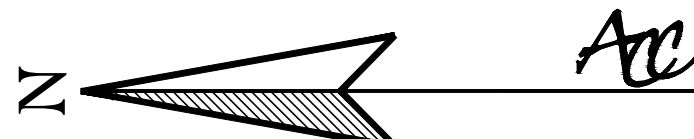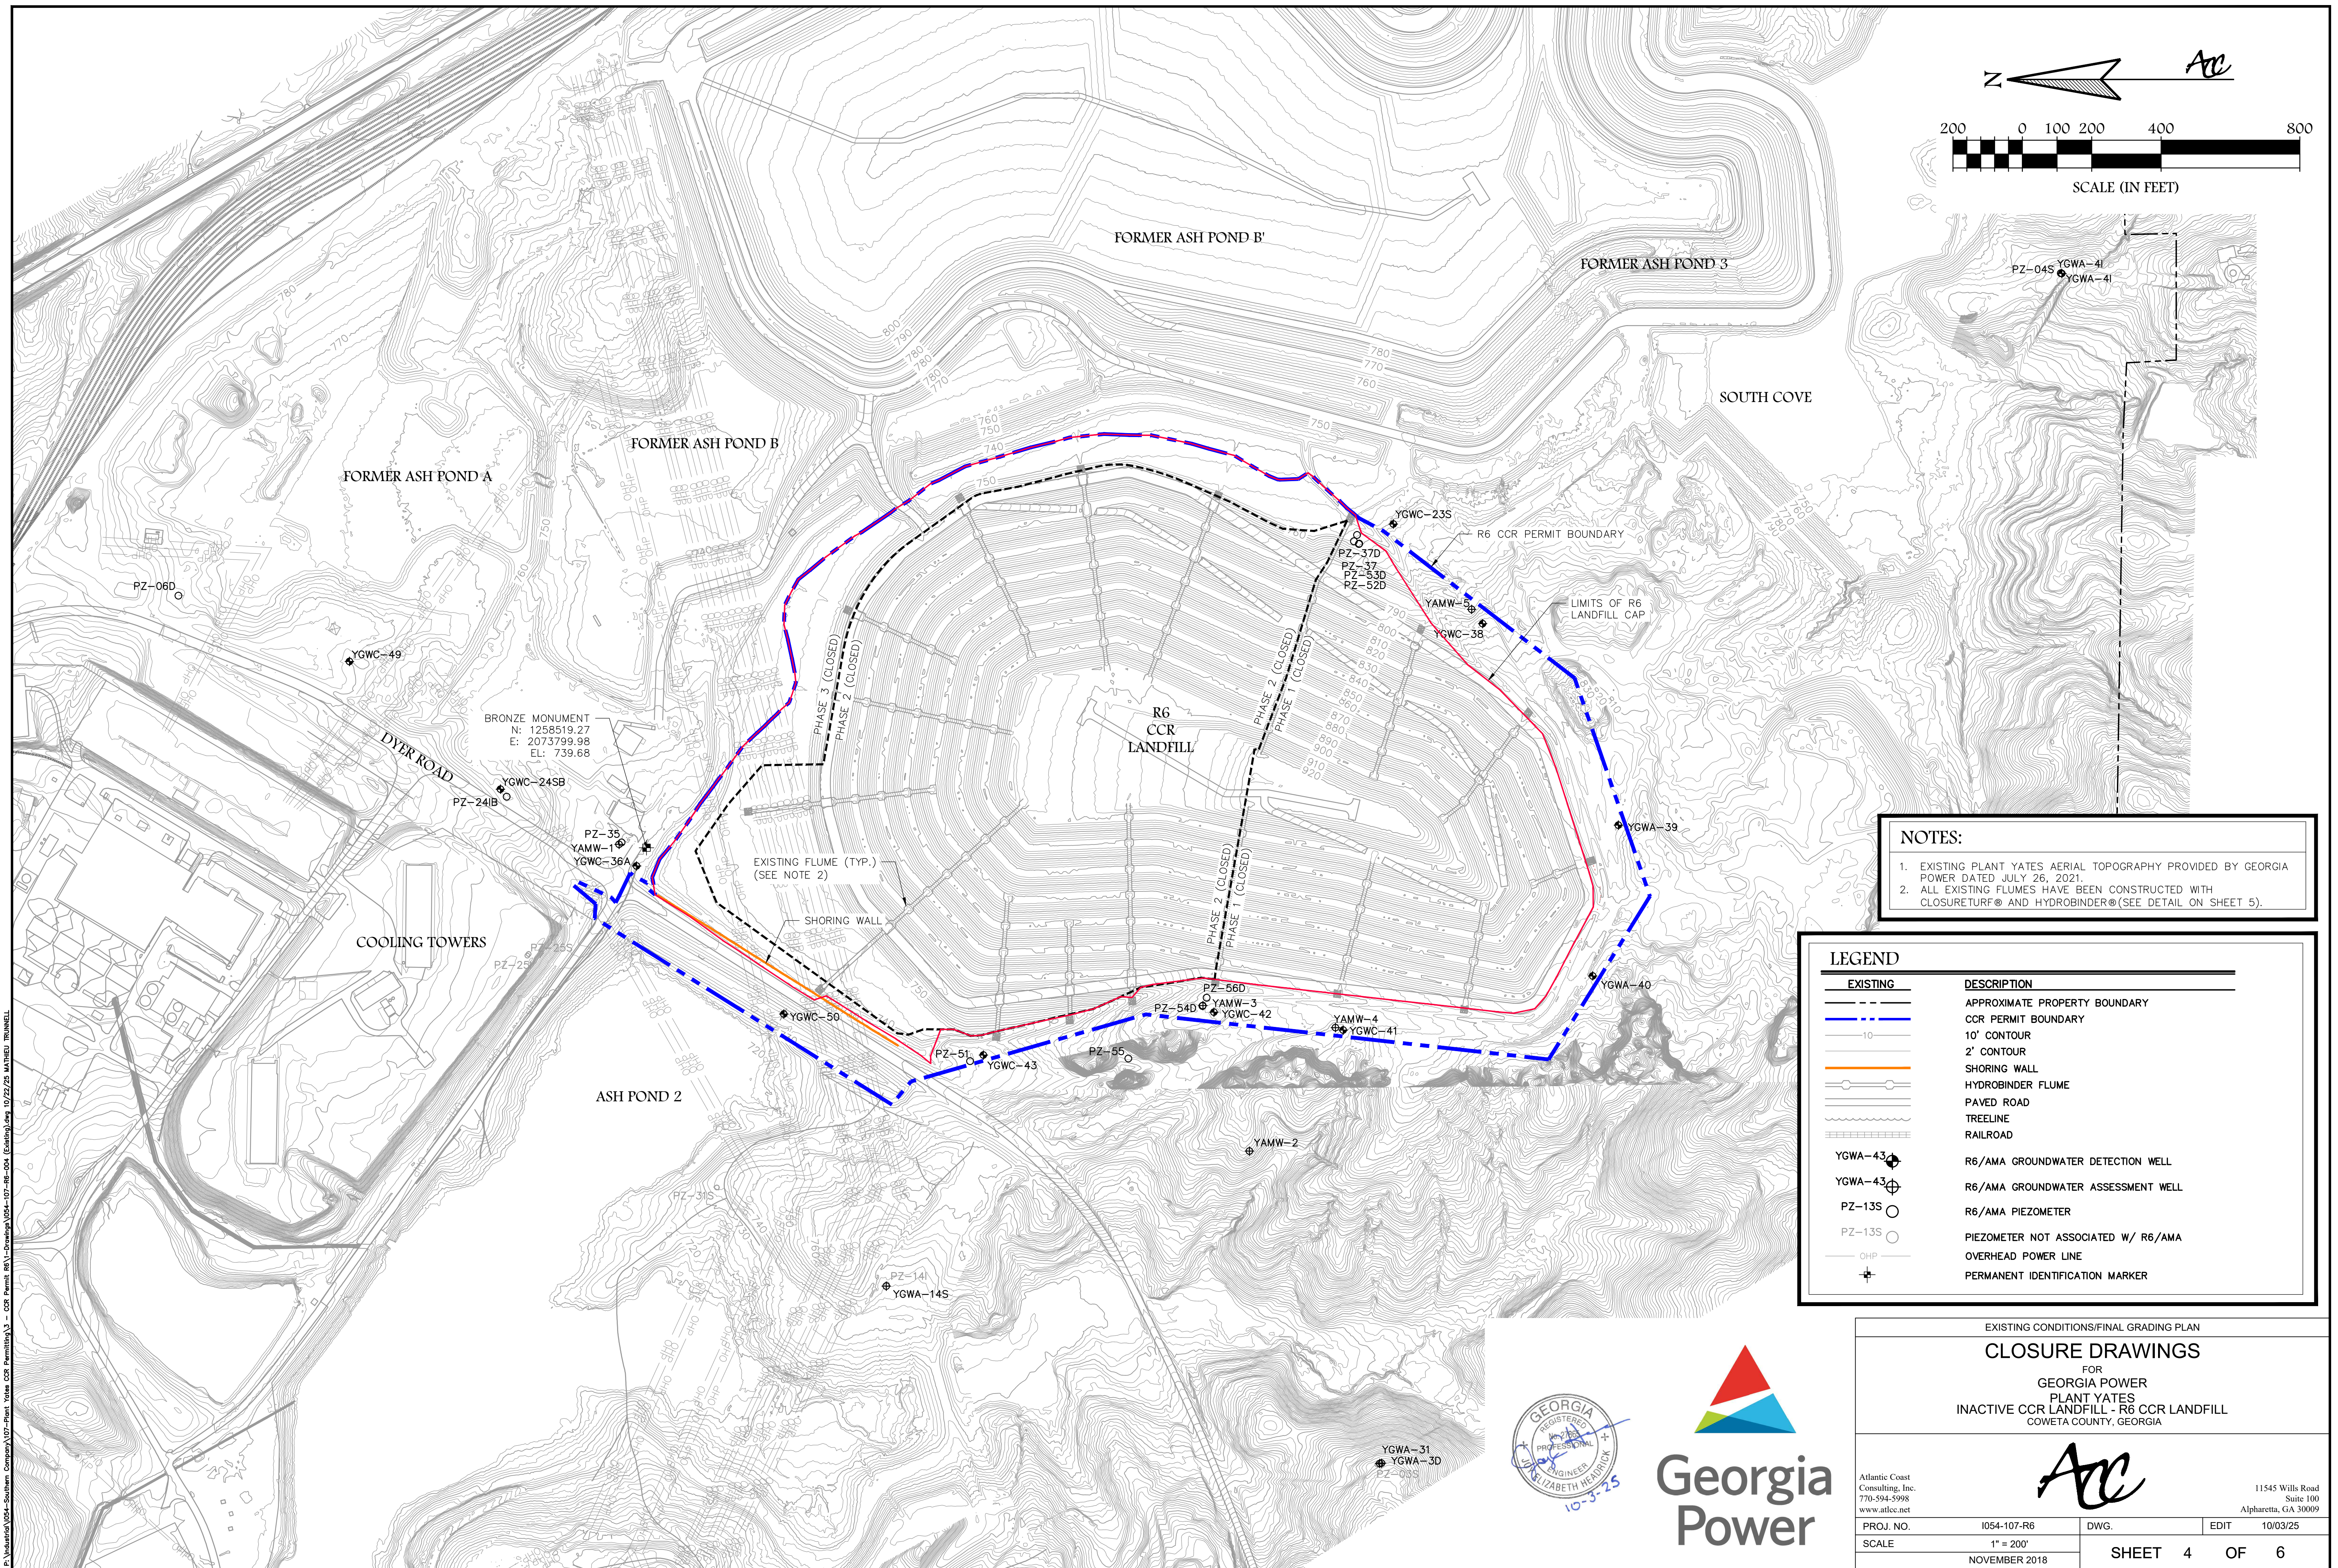

SCALE (IN FEET)

- NOTES:**
1. EXISTING PLANT YATES AERIAL TOPOGRAPHY PROVIDED BY GEORGIA POWER DATED JULY 26, 2021.
 2. ALL EXISTING FLUMES HAVE BEEN CONSTRUCTED WITH CLOSURETURF® AND HYDROBINDER® (SEE DETAIL ON SHEET 5).

LEGEND	
EXISTING	DESCRIPTION
	APPROXIMATE PROPERTY BOUNDARY
	CCR PERMIT BOUNDARY
	10' CONTOUR
	2' CONTOUR
	SHORING WALL
	HYDROBINDER FLUME
	PAVED ROAD
	TREELINE
	RAILROAD
	YGWA-43 R6/AMA GROUNDWATER DETECTION WELL
	YGWA-43 R6/AMA GROUNDWATER ASSESSMENT WELL
	PZ-13S R6/AMA PIEZOMETER
	PZ-13S PIEZOMETER NOT ASSOCIATED W/ R6/AMA
	OHP OVERHEAD POWER LINE
	PERMANENT IDENTIFICATION MARKER



EXISTING CONDITIONS/FINAL GRADING PLAN			
CLOSURE DRAWINGS			
FOR GEORGIA POWER PLANT YATES INACTIVE CCR LANDFILL - R6 CCR LANDFILL COWETA COUNTY, GEORGIA			
		11545 Wills Road Suite 100 Alpharetta, GA 30009	
PROJ. NO.	1054-107-R6	DWG.	EDIT 10/03/25
SCALE	1" = 200'	SHEET 4 OF 6	
NOVEMBER 2018			

MONTH	TEMPORARY SEED	RATE/ACRE	RATES/1,000 SQFT.	
			FERTILIZER	LIME STONE
JANUARY	RYEGRASS	40-50 lb.	12 lb(10-10-10)	45 lb
FEBRUARY	RYEGRASS	40-50 lb.	12 lb(10-10-10)	45 lb
MARCH	RYE	2-3 bu.	12 lb(10-10-10)	45 lb
	ANNUAL LESPEDEZA WEEPING LOVEGRASS	20-25 lb. 4-6 lb.	35 lb(6-12-12) 12 lb(10-10-10)	45 lb 45 lb
APRIL	RYE	2-3 bu.	12 lb(10-10-10)	45 lb
	BROWN TOP MILLET ANNUAL LESPEDEZA SUDAN GRASS	30-40 lb. 20-25 lb. 35 lb.	12 lb(10-10-10) 35 lb(6-12-12) 35 lb(6-12-12)	45 lb 45 lb 45 lb
MAY	WEEPING LOVEGRASS SUDAN GRASS BROWN TOP MILLET	4-6 lb. 35 lb. 30-40 lb.	12 lb(10-10-10) 35 lb(6-12-12) 12 lb(10-10-10)	45 lb 45 lb 45 lb
	WEEPING LOVEGRASS SUDAN GRASS BROWN TOP MILLET	4-6 lb. 35 lb. 30-40 lb.	12 lb(10-10-10) 35 lb(6-12-12) 12 lb(10-10-10)	45 lb 45 lb 45 lb
JULY	WEEPING LOVEGRASS SUDAN GRASS BROWN TOP MILLET	4-6 lb. 35 lb. 30-40 lb.	12 lb(10-10-10) 35 lb(6-12-12) 12 lb(10-10-10)	45 lb 45 lb 45 lb
	RYEGRASS WEEPING LOVEGRASS	40-50 lb. 35 lb.	12 lb(10-10-10) 12 lb(10-10-10)	45 lb
SEPTEMBER	RYEGRASS TALL FESCUE	40-50 lb. 30-50 lb.	12 lb(10-10-10) 35 lb(6-12-12)	45 lb 45 lb
OCTOBER	WHEAT	2-3 bu.	12 lb(10-10-10)	45 lb
NOVEMBER	WHEAT	2-3 bu.	12 lb(10-10-10)	45 lb
DECEMBER	RYE	2-3 bu.	12 lb(10-10-10)	45 lb
	RYEGRASS WHEAT	40-50 lb. 2-3 bu.	12 lb(10-10-10) 12 lb(10-10-10)	45 lb 45 lb

TEMPORARY GRASSING

PERMANENT SEED	RATE/ACRE	RATES/1,000 SQUARE FEET		
		FERTILIZER	LIME STONE	MAINTENANCE
UNHULLED BERMUDA SERIECA LESPEDEZA	8-10 lb. 30-40 lb.	12 lb(10-10-10) 35 lb(6-12-12)	45 lb 45 lb	10 lb(10-10-10) 10 lb(10-10-10)
UNHULLED BERMUDA SERIECA LESPEDEZA FESCUE	8-10 lb. 30-40 lb. 30-50 lb.	12 lb(10-10-10) 35 lb(6-12-12) 35 lb(6-12-12)	45 lb 45 lb 45 lb	10 lb(10-10-10) 10 lb(10-10-10) 10 lb(10-10-10)
UNHULLED BERMUDA SERIECA LESPEDEZA FESCUE	8-10 lb. 30-40 lb. 30-50 lb.	12 lb(10-10-10) 35 lb(6-12-12) 35 lb(6-12-12)	45 lb 45 lb 45 lb	10 lb(10-10-10) 10 lb(10-10-10) 10 lb(10-10-10)
WEEDING LOVEGRASS HULLED BERMUDA BAHIA	4-6 lb. 5-6 lb. 40-60 lb.	12 lb(10-10-10) 12 lb(10-10-10) 35 lb(6-12-12)	45 lb 45 lb 45 lb	10 lb(10-10-10) 10 lb(10-10-10) 10 lb(10-10-10)
WEEDING LOVEGRASS HULLED BERMUDA BAHIA	4-6 lb. 5-6 lb. 40-60 lb.	12 lb(10-10-10) 12 lb(10-10-10) 35 lb(6-12-12)	45 lb 45 lb 45 lb	10 lb(10-10-10) 10 lb(10-10-10) 10 lb(10-10-10)
WEEDING LOVEGRASS HULLED BERMUDA BAHIA	4-6 lb. 5-6 lb. 40-60 lb.	12 lb(10-10-10) 12 lb(10-10-10) 35 lb(6-12-12)	45 lb 45 lb 45 lb	10 lb(10-10-10) 10 lb(10-10-10) 10 lb(10-10-10)
WEEDING LOVEGRASS SUDAN GRASS BROWN TOP MILLET	4-6 lb. 35 lb. 30-40 lb.	12 lb(10-10-10) 35 lb(6-12-12) 12 lb(10-10-10)	45 lb 45 lb 45 lb	10 lb(10-10-10) 10 lb(10-10-10) 10 lb(10-10-10)
HULLED BERMUDA BAHIA	5-6 lb. 40-60 lb.	12 lb(10-10-10) 35 lb(6-12-12)	45 lb 45 lb	10 lb(10-10-10) 10 lb(10-10-10)
TALL FESCUE	30-50 lb.	35 lb(6-12-12)	45 lb	10 lb(10-10-10)
UNHULLED BERMUDA SERIECA LESPEDEZA FESCUE	8-10 lb. 30-40 lb. 30-50 lb.	12 lb(10-10-10) 35 lb(10-10-10) 35 lb(6-12-12)	45 lb 45 lb 45 lb	10 lb(10-10-10) 10 lb(10-10-10) 10 lb(10-10-10)
UNHULLED BERMUDA FESCUE SERIECA LESPEDEZA	8-10 lb. 30-50 lb. 30-40 lb.	12 lb(10-10-10) 35 lb(10-10-10) 35 lb(6-12-12)	45 lb 45 lb 45 lb	10 lb(10-10-10) 10 lb(10-10-10) 10 lb(10-10-10)
UNHULLED BERMUDA SERIECA LESPEDEZA FESCUE	8-10 lb. 30-40 lb. 30-50 lb.	12 lb(10-10-10) 35 lb(10-10-10) 35 lb(6-12-12)	45 lb 45 lb 45 lb	10 lb(10-10-10) 10 lb(10-10-10) 10 lb(10-10-10)

PERMANENT GRASSING

SITE PREPARATION:

1. GRADE TO PERMIT THE USE OF EQUIPMENT FOR APPLYING AND ANCHORING MULCH.
2. INSTALL NEEDED EROSION CONTROL MEASURES AS REQUIRED SUCH AS DIKES, DIVERSIONS, BERMS, TERRACES AND SEDIMENT BARRIERS.
3. LOOSEN COMPACT SOIL TO A MINIMUM DEPTH OF 3 INCHES.

MATERIALS:


1. DRY STRAW/HAY - 2 TO 4 INCHES DEEP, PROVIDING COMPLETE SOIL COVERAGE
2. WOOD WASTE (CHIPS/SAWDUST/BARK) - 2 TO 3 INCHES DEEP
3. CUTBACK ASPHALT - 1200 GALLONS PER ACRE (1/4 GALLON PER SQUARE YARD)
4. POLYETHYLENE FILM - SECURED OVER BANKS OR STOCKPILED SOIL MATERIAL FOR TEMPORARY PROTECTION.

MULCHING

Ds 1


CRITICAL WORK ZONE - EROSION CONTROL NOTES

SHADED AREAS SHOWN ON GRADING PHASE EROSION CONTROL PLANS REPRESENT CRITICAL WORK ZONES. AT THE END OF EACH WORK DAY, ALL SLOPES 2:1 OR STEEPER AND HIGHER THAN 5 FEET SHALL RECEIVE SURFACE ROUGHENING, POLYMERS, AND EROSION CONTROL MATTING. ADDITIONALLY, ALL FILL SLOPES SHALL RECEIVE A DIVERSION DIKE AND TEMPORARY DOWN DRAINS ALONG THE TOP OF THE SLOPE PREVENTING DRAINAGE SPILLING OVER THE EDGE AND DOWN THE FACE OF THE SLOPE. THE TEMPORARY DOWN DRAINS SHALL BE CONSTRUCTED WITH PERFORATED STAND PIPES AT THE TOP OF THE SLOPE AND RECONSTRUCTED EACH DAY AS THE SLOPE INCREASES IN HEIGHT.

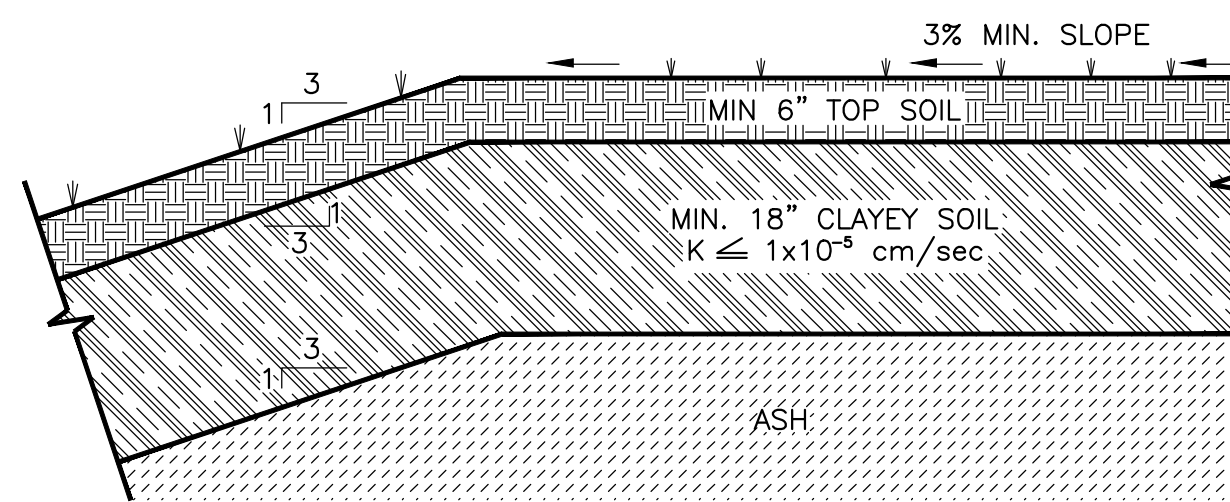


FINAL COVER DETAIL (TYP.)

N.T.S.

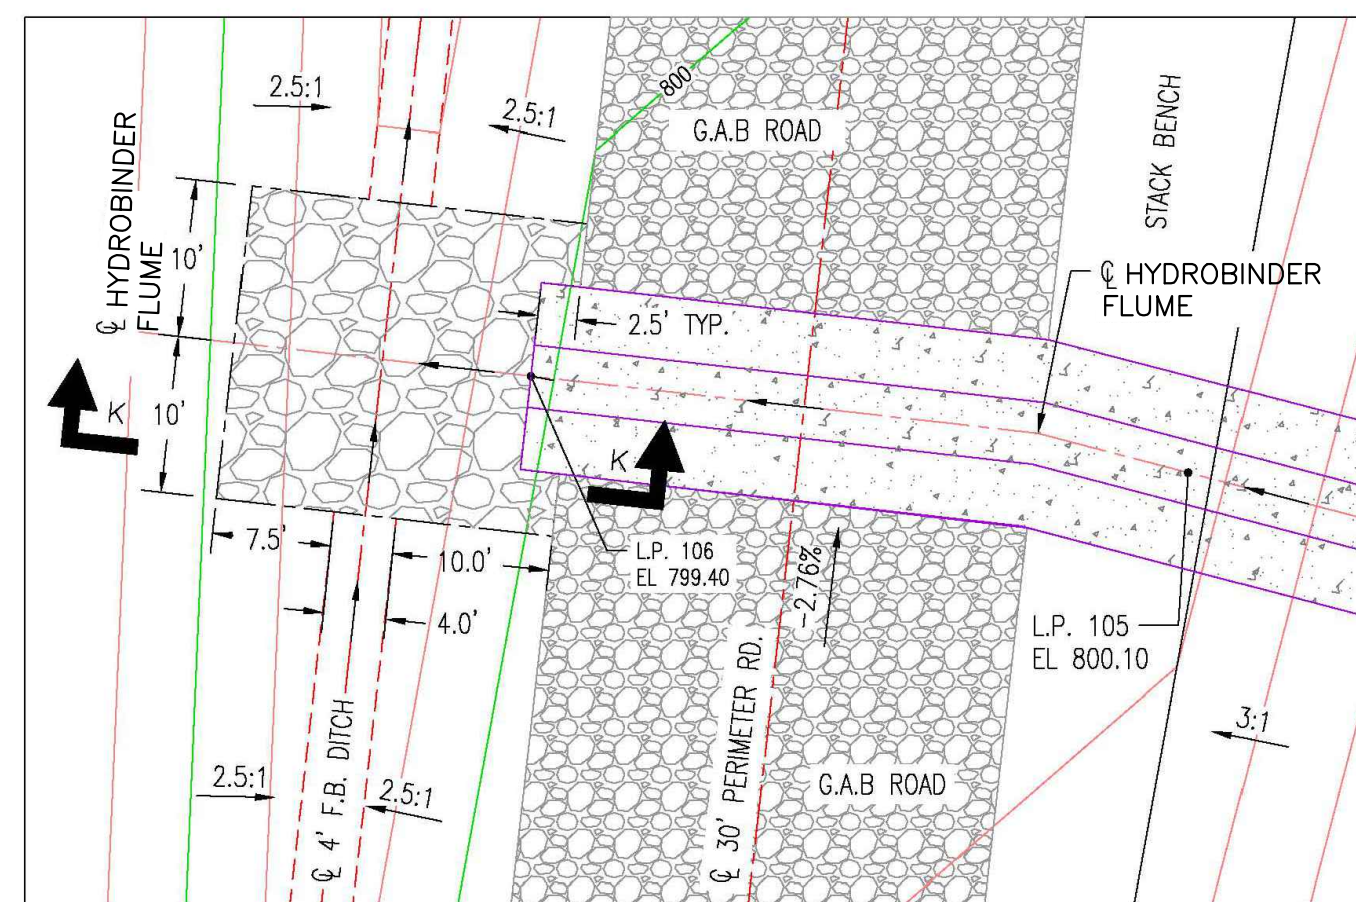


TYPICAL DETAIL PLAN VIEW OF RIP RAP LINED DITCH AT HYDROBINDER FLUME OUTFALL

SCALE: 1" = 10'

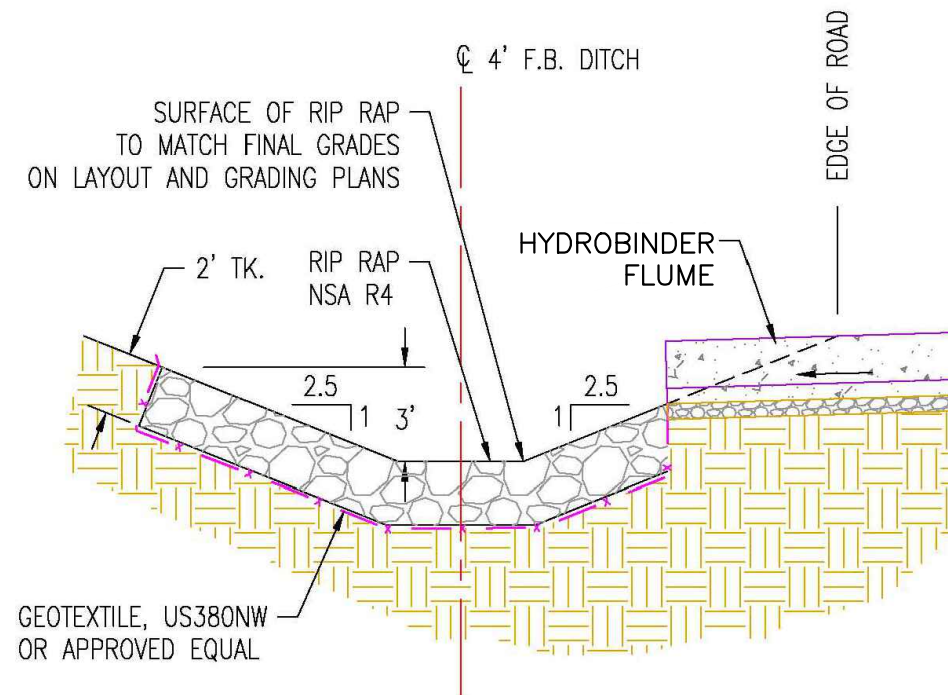


SECTION K-K

SCALE: 1" = 5'

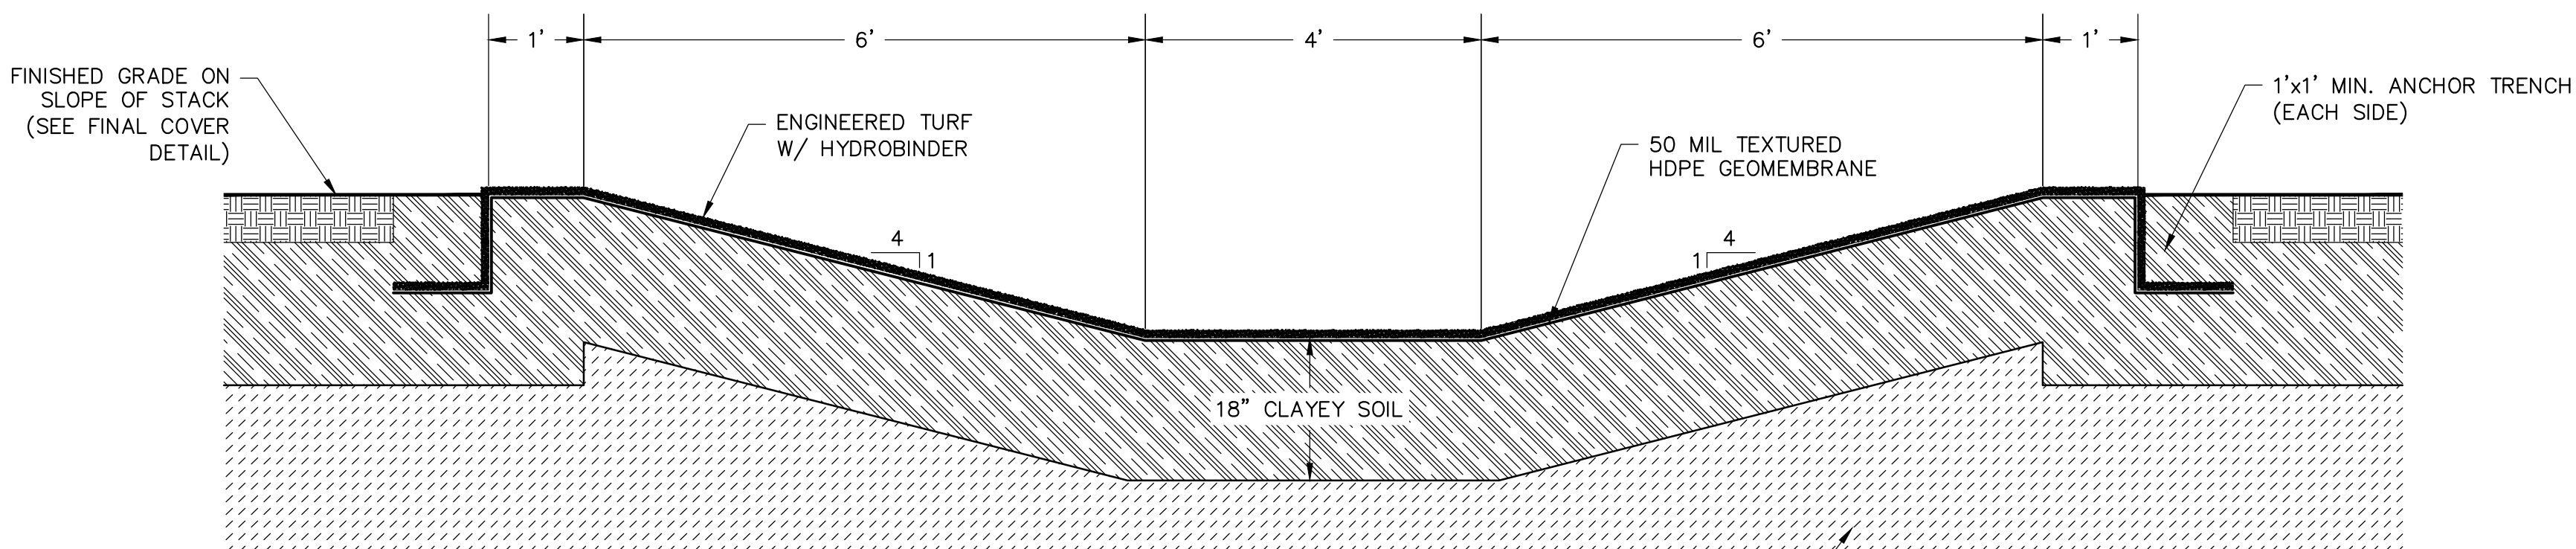

ENGINEERED TURF WITH HYDROBINDER FLUME (TYP.)

N.T.S

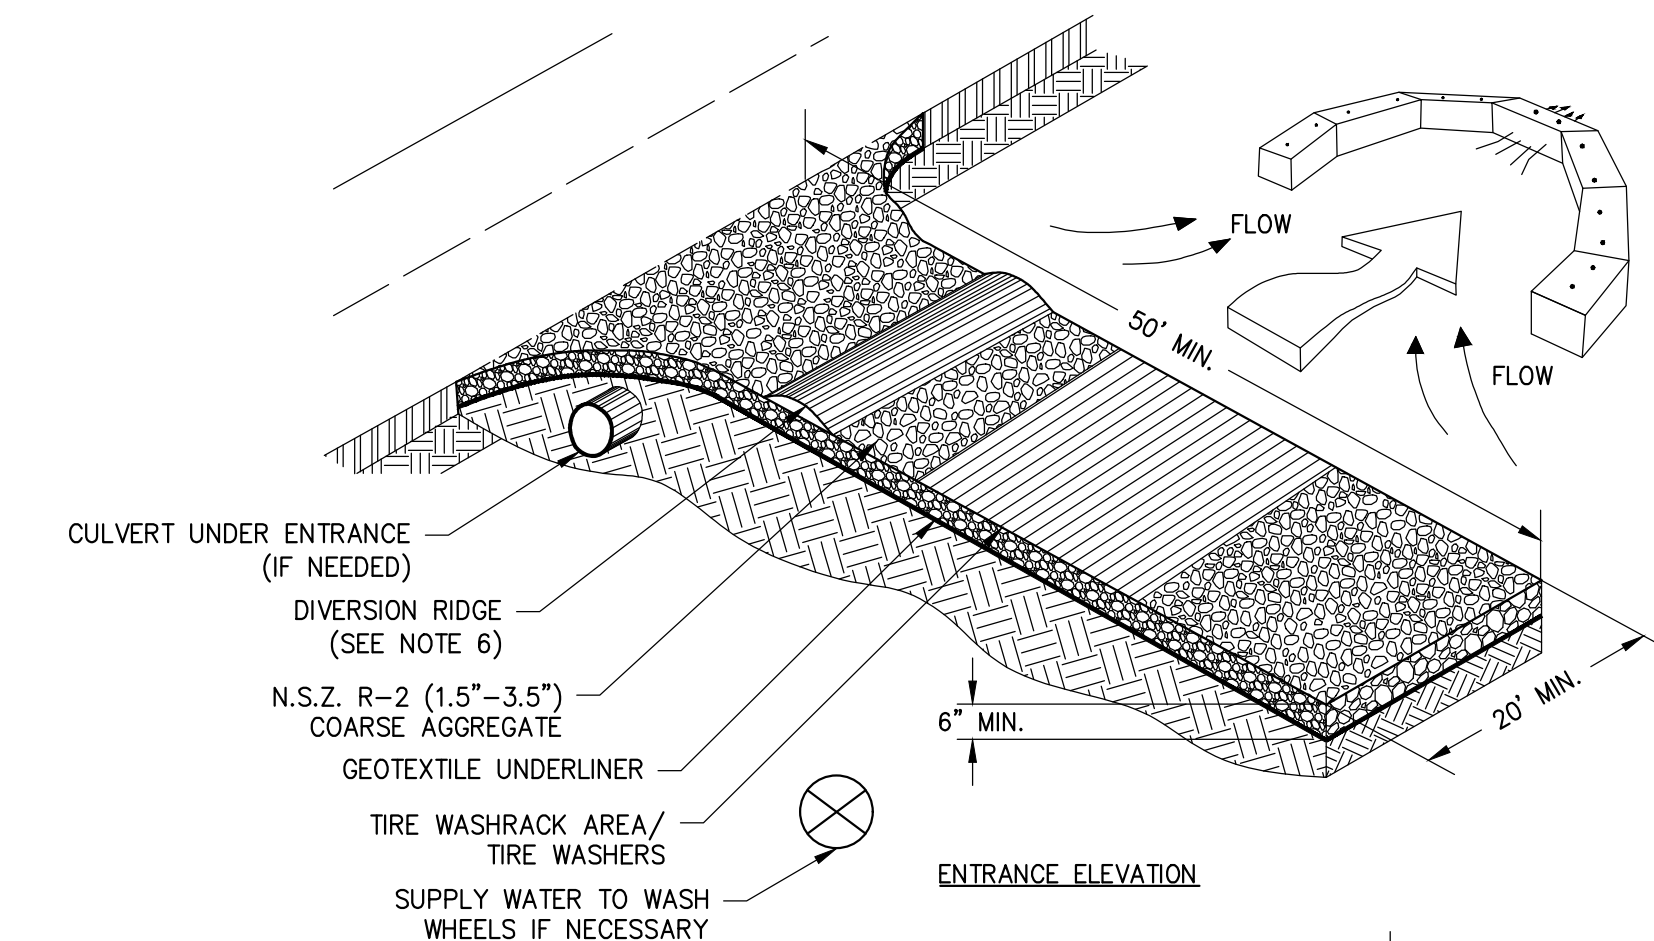


NOTES:

1. AVOID LOCATING ON STEEP SLOPES OR AT CURVES ON PUBLIC ROADS.
2. REMOVE ALL VEGETATION AND OTHER UNSUITABLE MATERIAL FROM THE FOUNDATION AREA, GRADE, AND CROWN FOR POSITIVE DRAINAGE.
3. CURB/GATE SIZE SHALL BE IN ACCORDANCE WITH NATIONAL STONE ASSOCIATION R-2 (1.5"-3.5" STONE).
4. GRAVEL PAD SHALL HAVE A MINIMUM THICKNESS OF 6".
5. PAD WIDTH SHALL BE EQUAL FULL WIDTH AT ALL POINTS OF VEHICULAR EGRESS, BUT NO LESS THAN 20".
6. A DIVERSION RIDGE SHOULD BE CONSTRUCTED WHEN GRADE TOWARD PAVED AREA IS GREATER THAN 2%.
7. INSTALL PADS UNDER THE ENTRANCE IF NEEDED TO MAINTAIN DRAINAGE DIRECTION.
8. WHEN WASHING IS REQUIRED, IT SHOULD BE DONE IN AN AREA STABILIZED WITH CRUSHED STONE THAT DRAINS INTO AN APPROVED SEDIMENT TRAP OR SEDIMENT BASIN (DIVERT ALL SURFACE RUNOFF AND DRAINAGE FROM THE ENTRANCE TO A SEDIMENT CONTROL DEVICE).
9. WASHRACKS AND/OR THE WASHERS MAY BE REQUIRED DEPENDING ON SCALE AND CIRCUMSTANCE. IF NECESSARY, WASHRACKS MAY BE CONSTRUCTED OF MATERIAL SUITABLE FOR TRUCK TRAFFIC THAT REMOVE MUD AND DIRT.
10. MAINTAIN AREA IN A WAY THAT PREVENTS TRACKING AND/OR FLOW OF MUD ONTO PUBLIC RIGHTS-OF-WAYS. THIS MAY REQUIRE TOP DRESSING, REPAIR AND/OR GLEANOUT OF ANY MEASURES USED TO TRAP SEDIMENT.

CONSTRUCTION EXIT

N.T.S.

Co

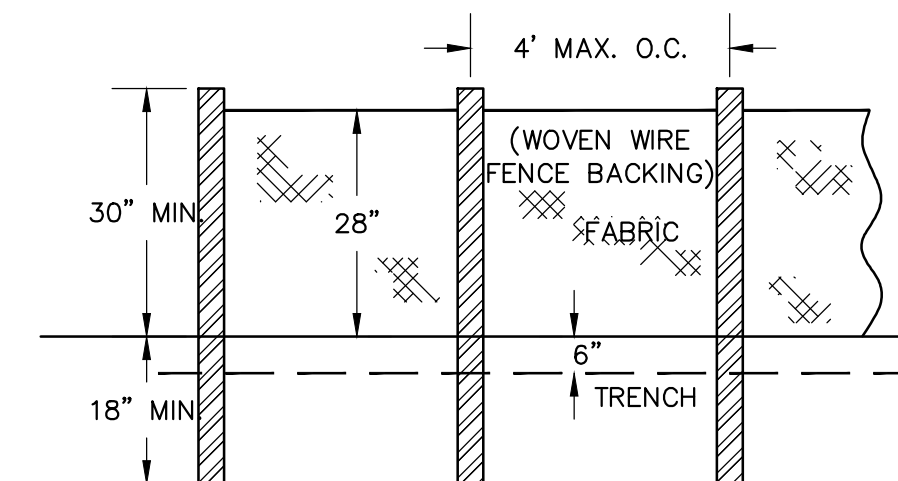


FRONT VIEW

NOTE:

USE 36" D.O.T. APPROVED FABRIC.
USE STEEL POSTS.—ONLY (1.3 LB/FT. MIN.)

MAINTENANCE NOTES:

1. SEDIMENT SHALL BE REMOVED ONCE IT HAS ACCUMULATED TO ONE HALF THE ORIGINAL HEIGHT OF THE BARRIER
2. FILTER FABRIC SHALL BE REPLACED WHENEVER IT HAS DETERIORATED TO SUCH AN EXTENT THAT THE EFFECTIVENESS OF THE FABRIC IS REDUCED.
3. TEMPORARY SEDIMENT BARRIERS SHALL REMAIN IN PLACE UNTIL DISTURBED AREAS HAVE BEEN PERMANENTLY STABILIZED.
4. ALL SEDIMENT ACCUMULATED AT THE BARRIER SHALL BE REMOVED AND PROPERLY DISPOSED OF BEFORE THE BARRIER IS REMOVED.
5. JOINTS OF SILT FENCE SECTIONS SHALL A MINIMUM OF 18 INCHES OVERLAP
6. WHEN TWO ROWS OF SILT FENCE ARE REQUIRED, THEY SHALL BE INSTALLED A MINIMUM OF 36" APART.

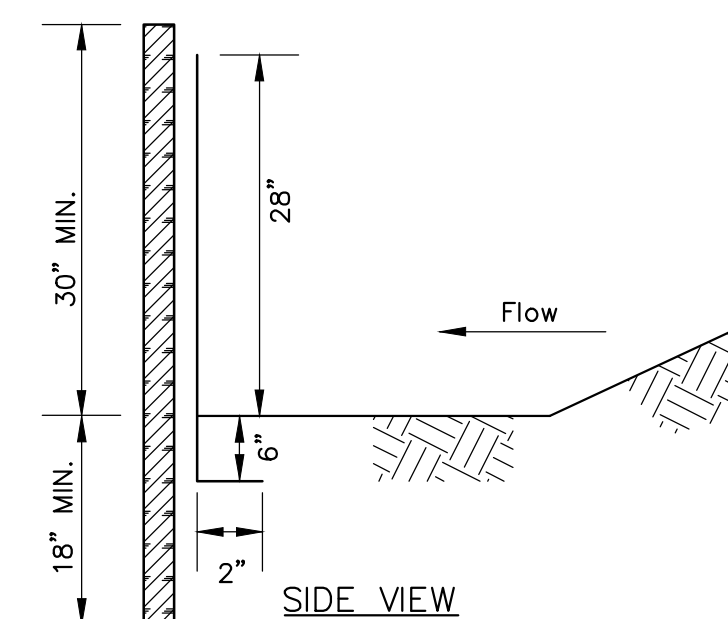

SIDE VIEW

TYPE "S" SILT FENCE DETAIL

N.T.S.

Sd1~S



Georgia Power





Atlantic Coast
Consulting, Inc.
770-594-5998
www.atlcc.net

11545 Wills Road
Suite 100
Alpharetta, GA 30009

PROJ. NO.	I054-107-R6	DWG.	EDIT	10/03/25
SCALE	N/A	SHEET 5 OF 6		
	NOVEMBER 2018			

P:\Industrial\04-Southern Company\107-Plant Yates CCR Permitting\107-Plant Yates CCR Permitting\3 - CCR Permitting\Drawings\04-107-R6-06 Environmental\04-107-R6-06 Environmental.dwg 10/2/25 MATTHEW TRUNNELL

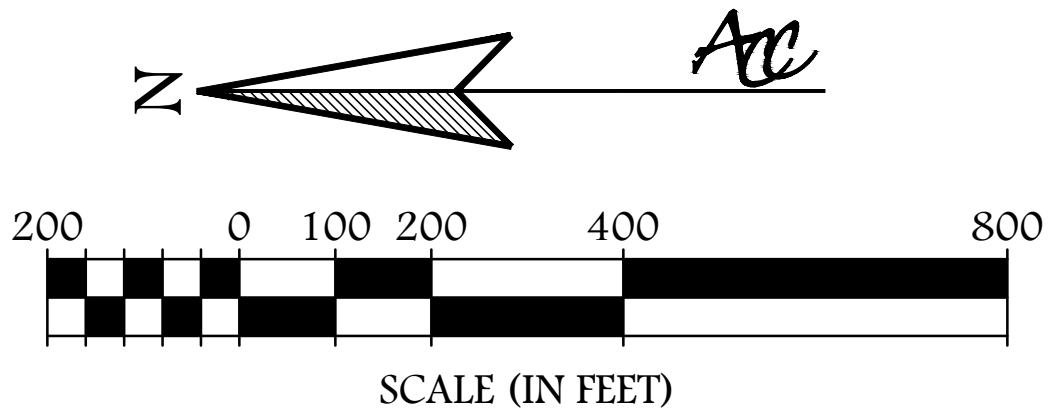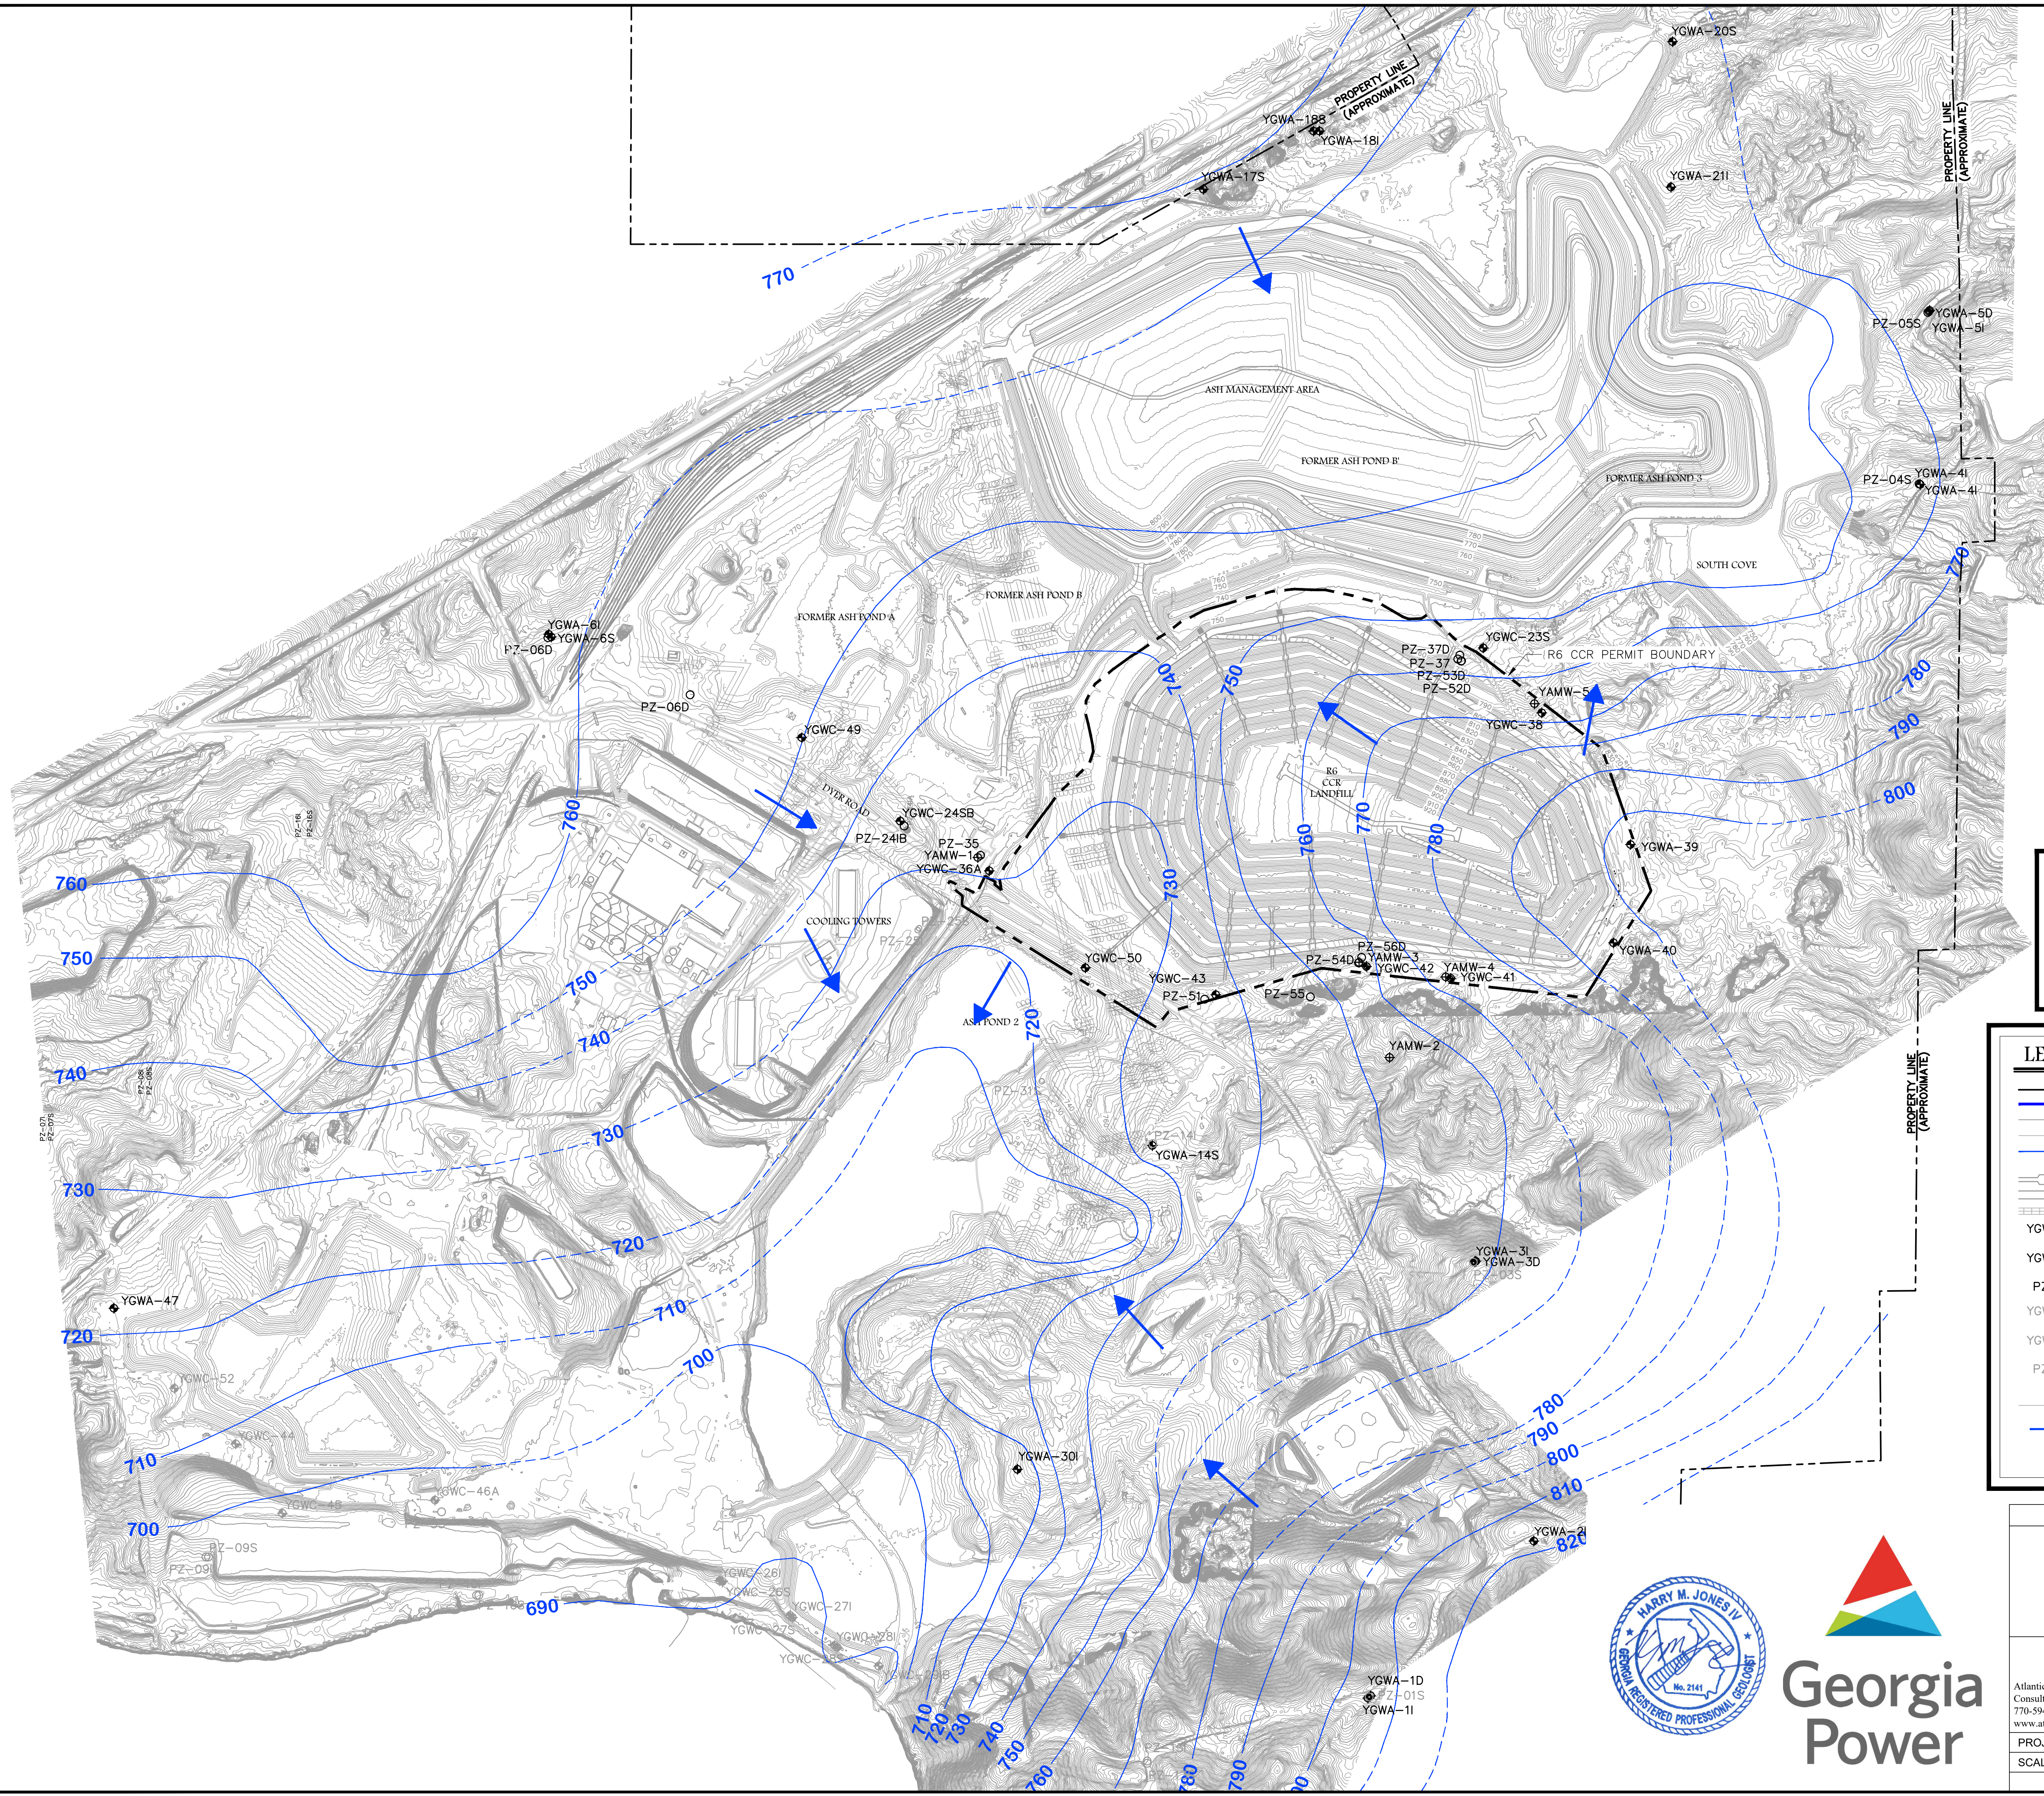

NOTES:

- EXISTING PLANT YATES AERIAL TOPOGRAPHY PROVIDED BY GEORGIA POWER DATED JULY 26, 2021.
- POTENTIOMETRIC SURFACE CONTOURS, GROUNDWATER ELEVATIONS, AND GROUNDWATER FLOW DIRECTIONS ARE DERIVED FROM FIGURE 5, SITEWIDE GROUNDWATER ELEVATION MAP, AUGUST 2024, FROM THE 2024 ANNUAL GROUNDWATER MONITORING AND CORRECTIVE ACTION REPORT BY ARCADIS, DATED JANUARY 31, 2025.

LEGEND

EXISTING	DESCRIPTION
	CCR PERMIT BOUNDARY
	10' CONTOUR
	2' CONTOUR
	GROUNDWATER ELEVATION CONTOUR (DASHED LINE WHERE INFERRED)
	CONCRETE FLUME
	PAVED ROAD
	RAILROAD
	R6/AMA GROUNDWATER DETECTION WELL
	R6/AMA GROUNDWATER ASSESSMENT WELL
	R6/AMA PIEZOMETER
	GROUNDWATER DETECTION WELL NOT ASSOCIATED W/ R6/AMA
	GROUNDWATER ASSESSMENT WELL NOT ASSOCIATED W/ R6/AMA
	PIEZOMETER NOT ASSOCIATED W/ R6/AMA
	OHP OVERHEAD POWER LINE
	GROUNDWATER FLOW DIRECTION



ENVIRONMENTAL MONITORING PLAN			
CLOSURE DRAWINGS			
FOR GEORGIA POWER PLANT YATES INACTIVE CCR LANDFILL - R6 CCR LANDFILL COWETA COUNTY, GEORGIA			
		11545 Wills Road Suite 100 Alpharetta, GA 30009	
PROJ. NO.	1054-107-R6	DWG.	EDIT 10/03/25
SCALE	1" = 250'	SHEET 6 OF 6	
NOVEMBER 2018			